


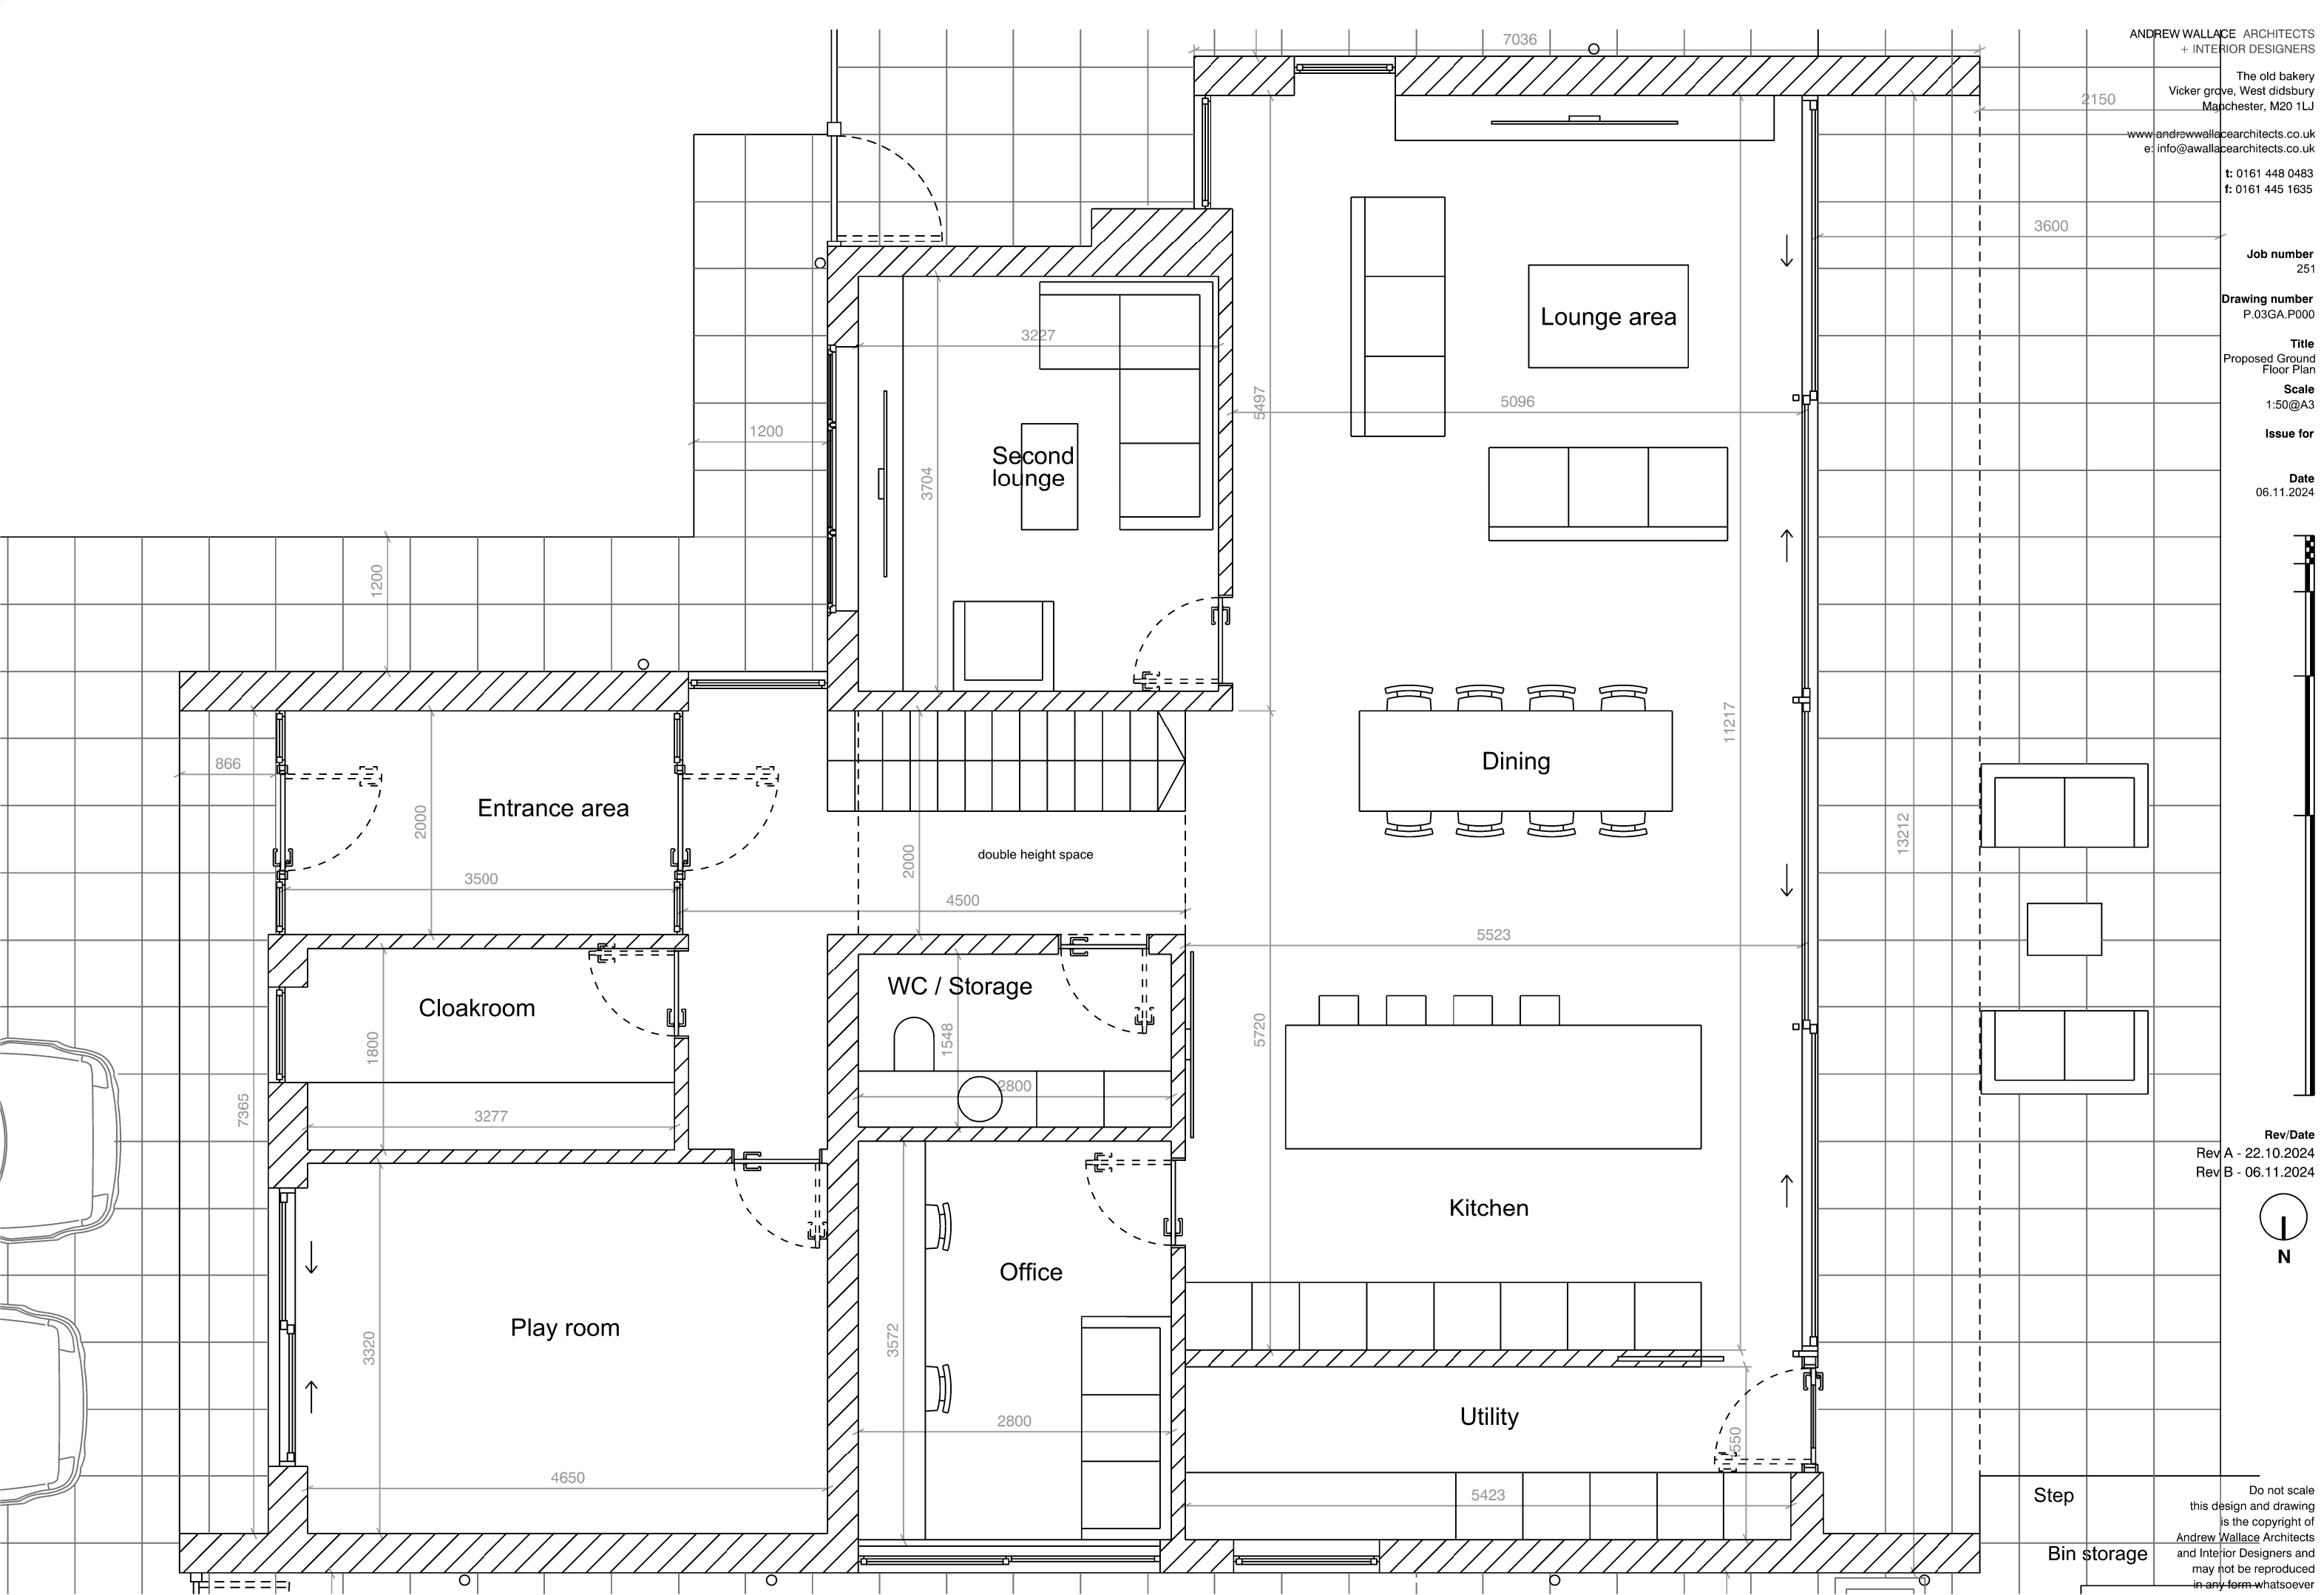

Proposed Ground Floor Plan

ANDREW WALLACE ARCHITECTS
+ INTERIOR DESIGNERS

The old bakery
Vicker grove, West didsbury
Manchester, M20 1LJ
www.andrewwallacearchitects.co.uk
e: info@awallacearchitects.co.uk
t: 0161 448 0483
f: 0161 445 1635

Job number
251

Drawing number
P.03GA.P000


Title
Proposed Ground
Floor Plan

Scale
1:50@A3

Issue for

Date
06.11.2024

Rev/Date
Rev A - 22.10.2024
Rev B - 06.11.2024

 

Do not scale
this design and drawing
is the copyright of
Andrew Wallace Architects
and Interior Designers and
may not be reproduced
in any form whatsoever
without prior express
written consent