



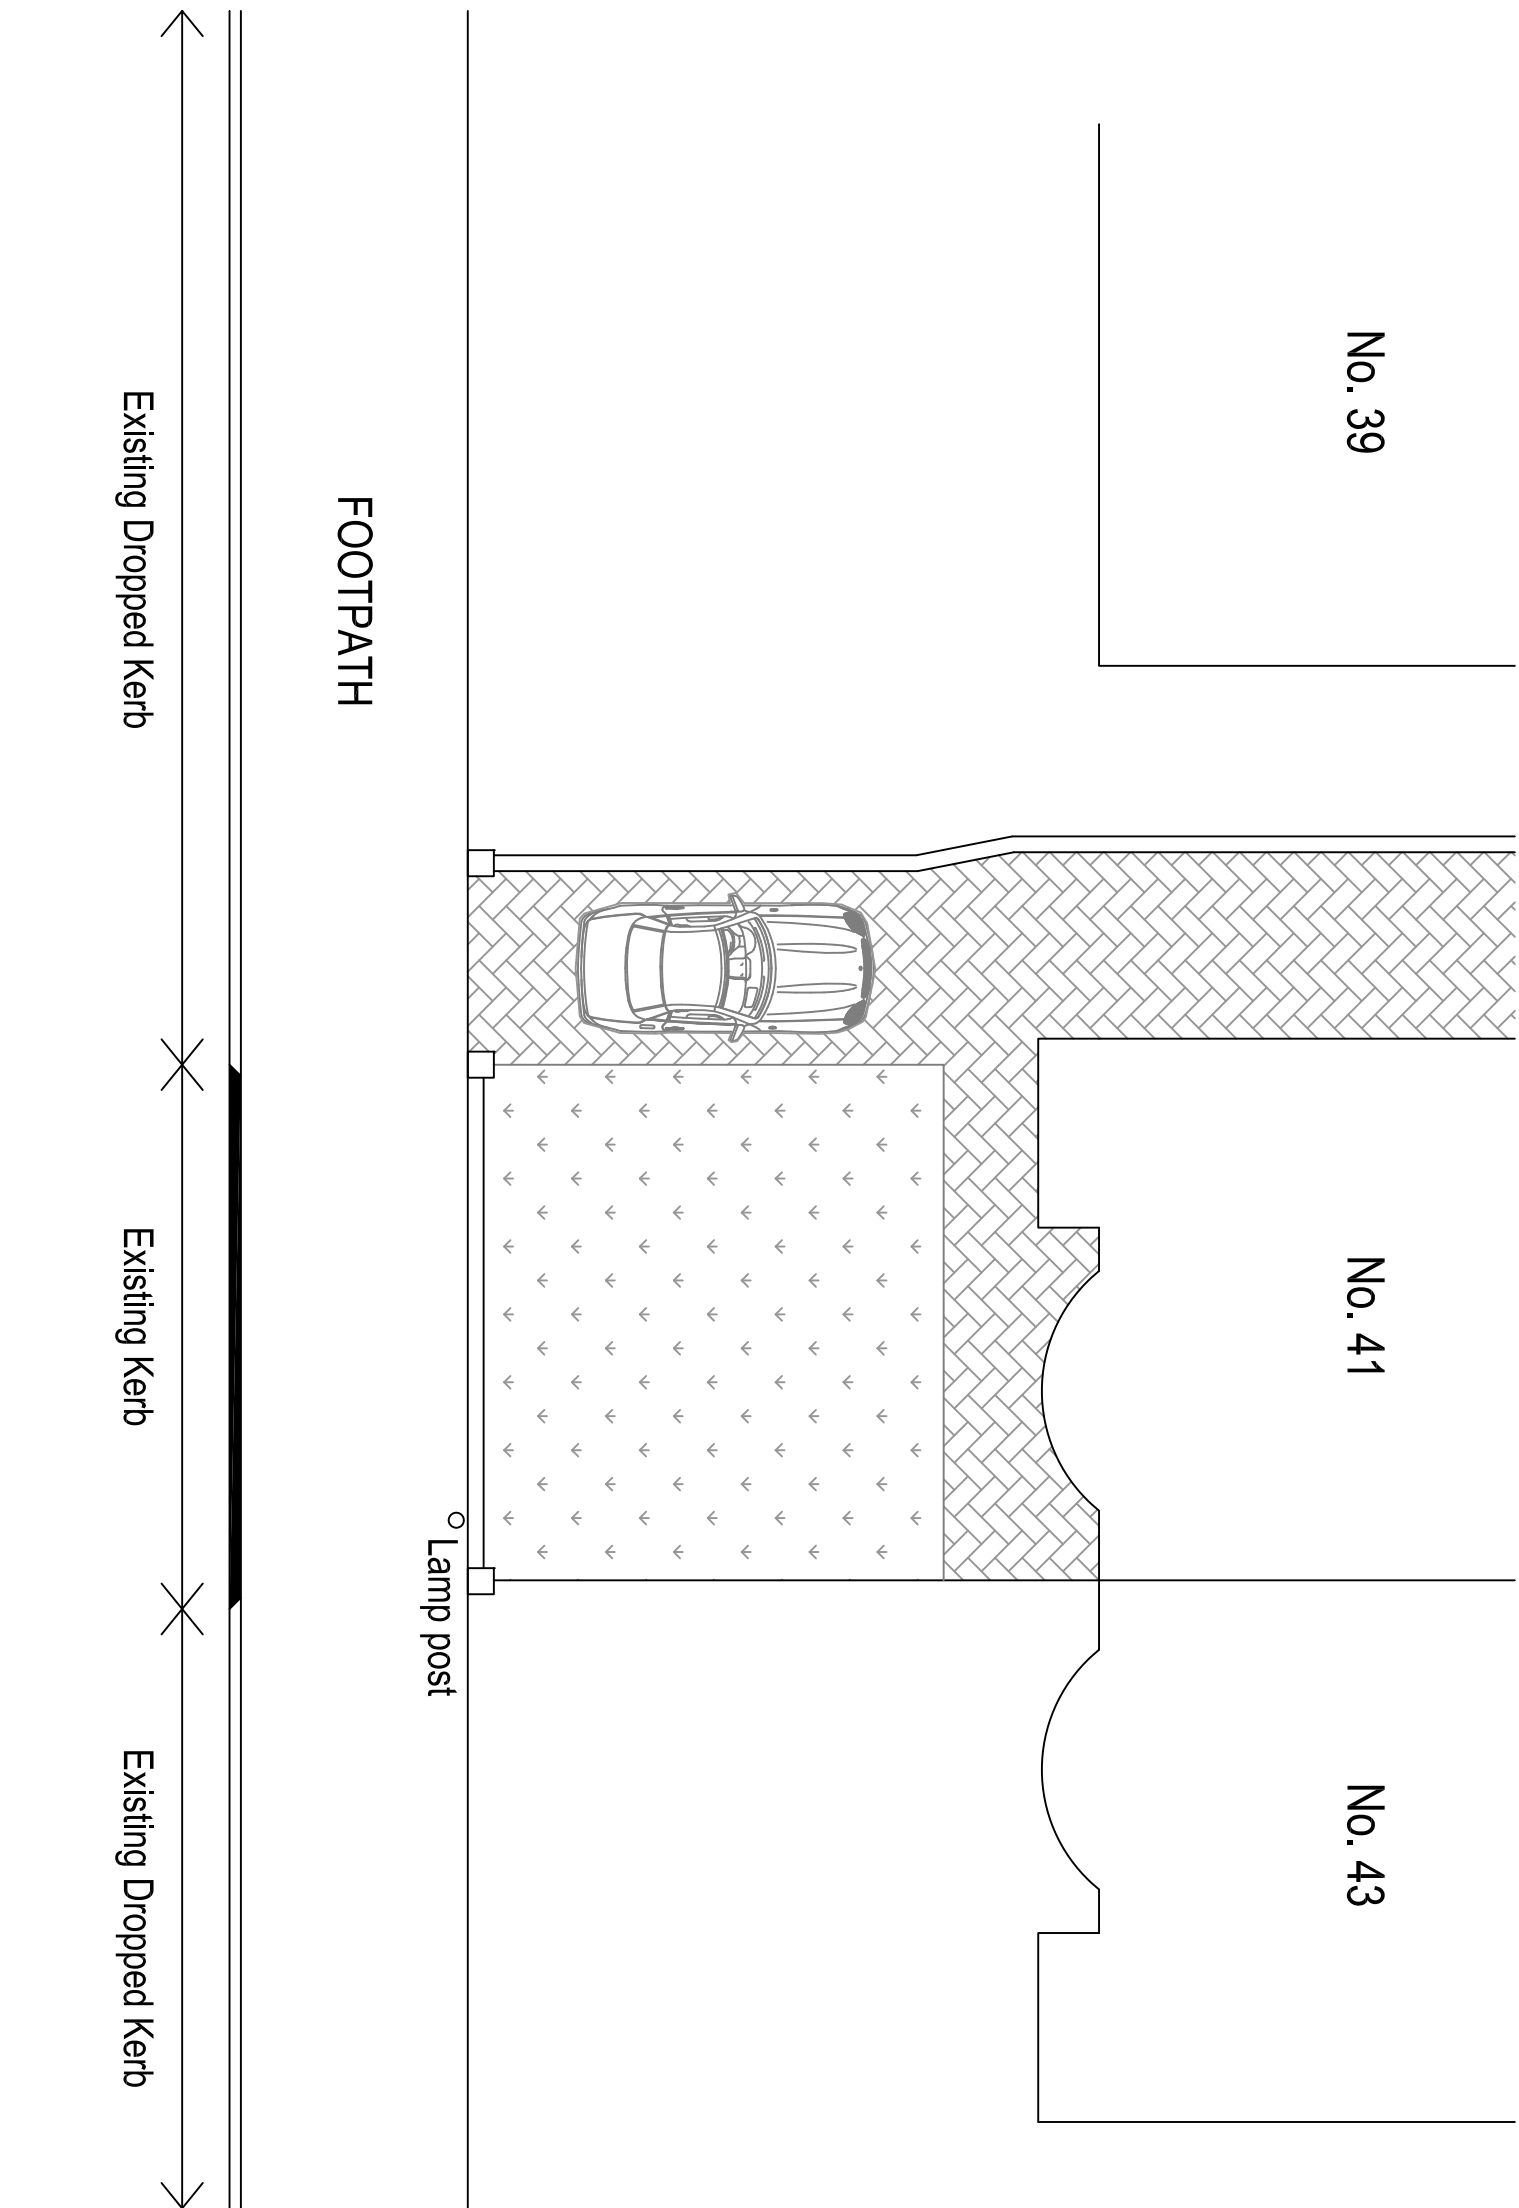


EXISTING PLAN 1:100

RADCLIFFE NEW ROAD

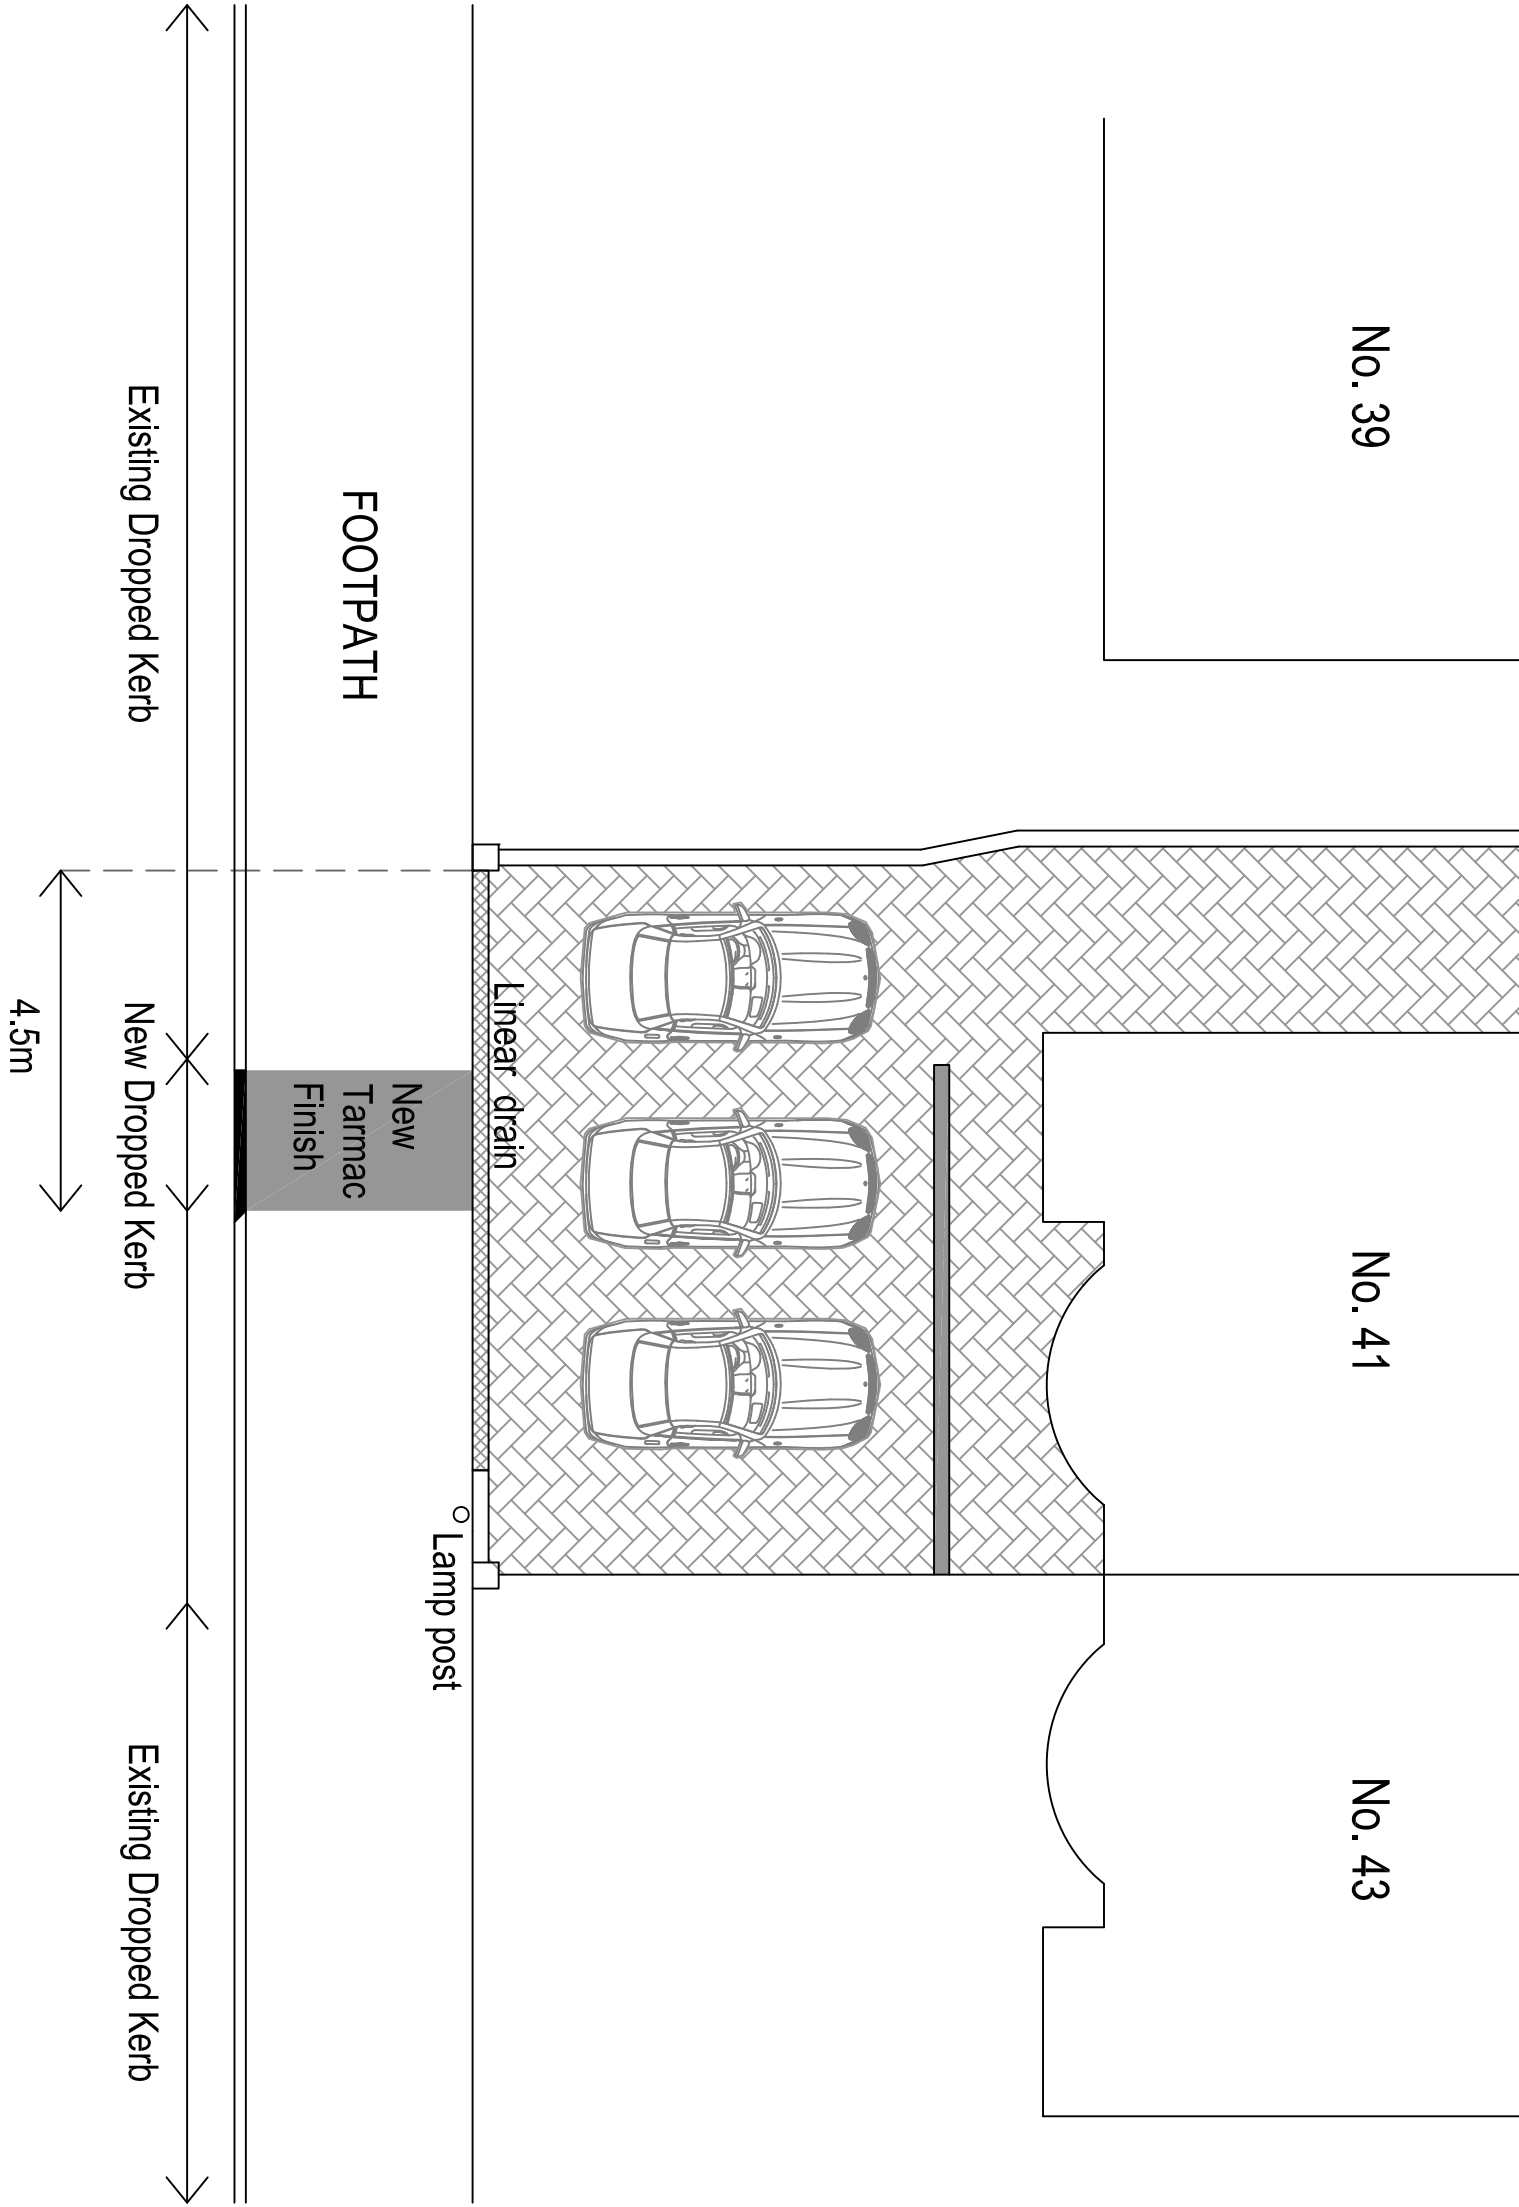


PROPOSED PLAN 1:100



RADCLIFFE NEW ROAD

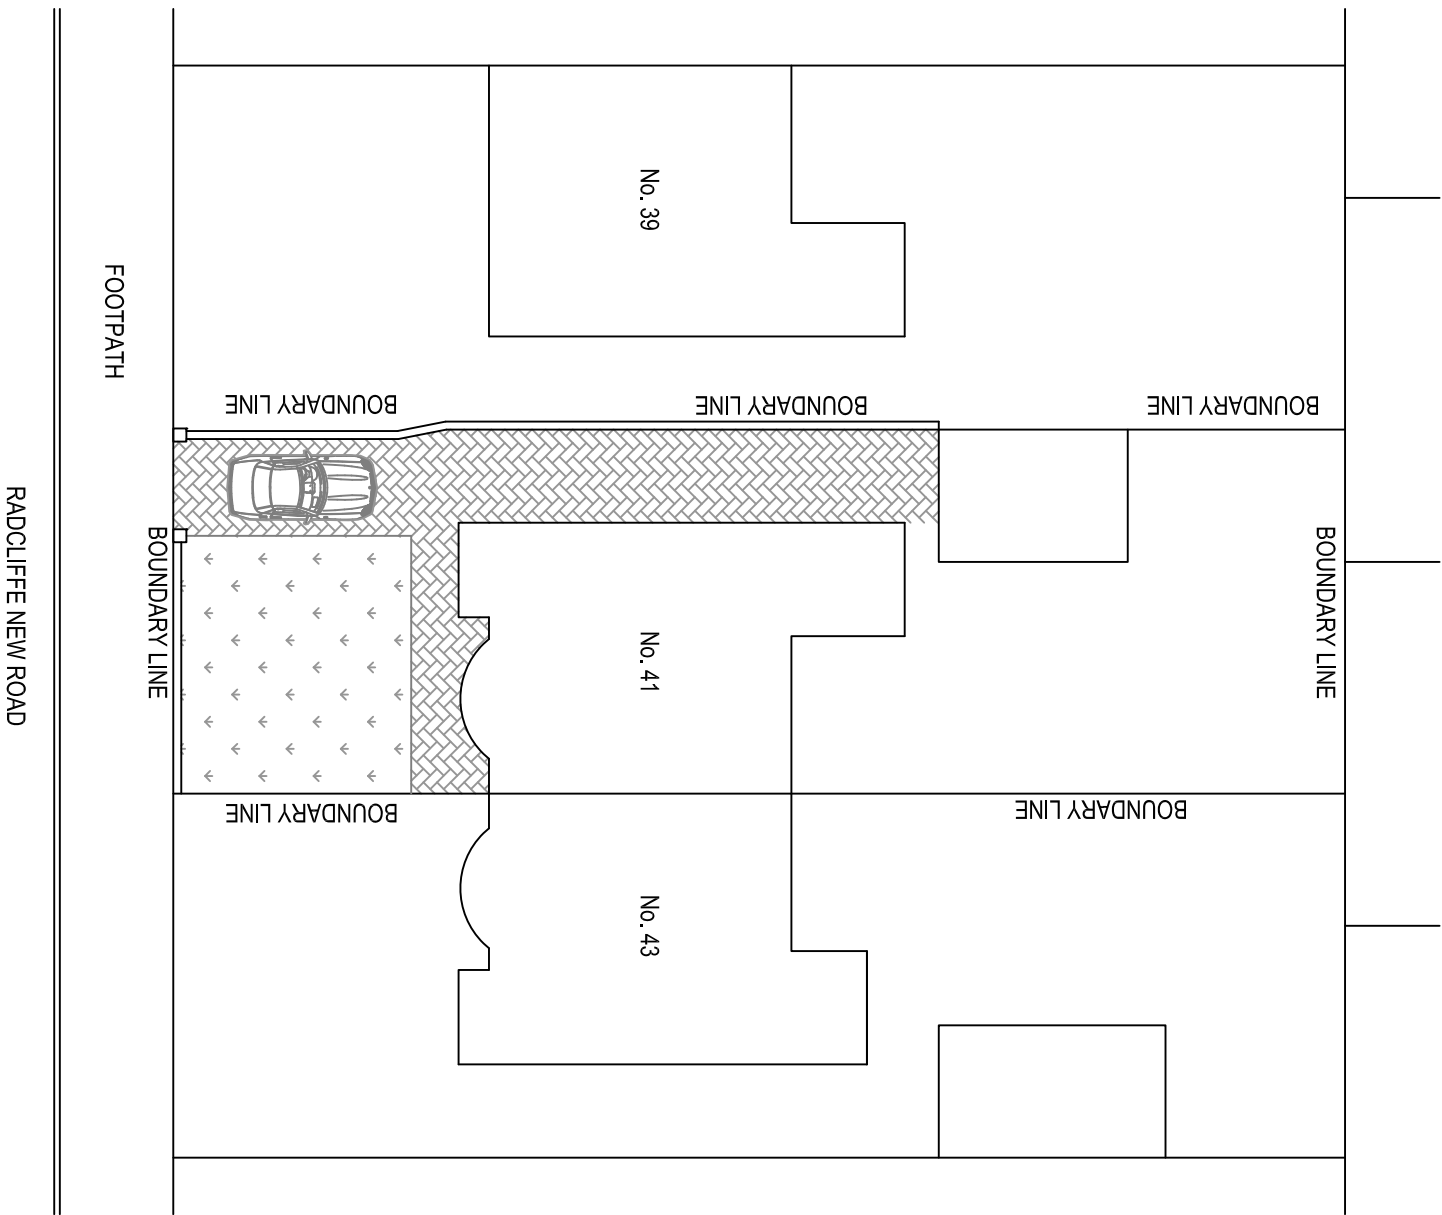

EXISTING SITE PLAN 1:200

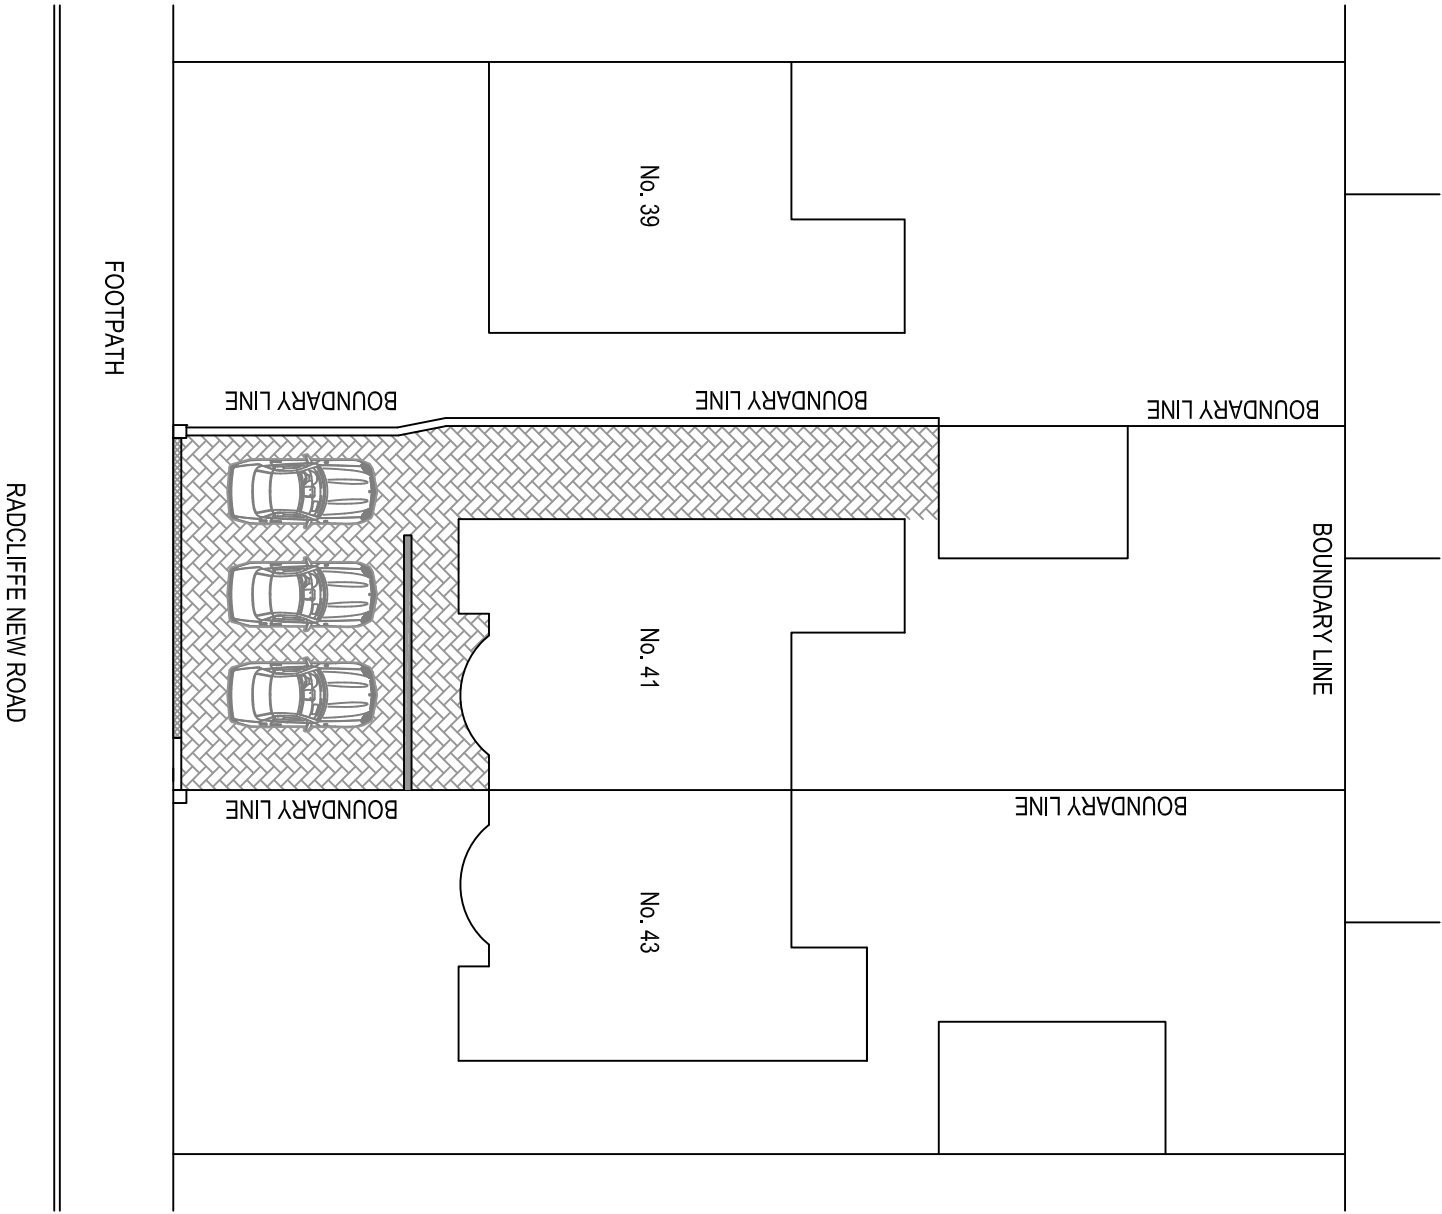

PROPOSED SITE PLAN 1:200

 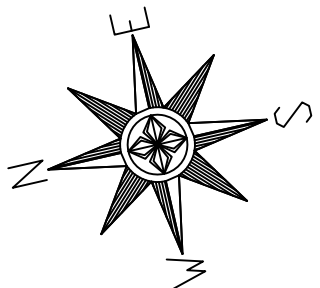

REV B Revised following comments from Highways
REV A Revised following comments from planning

41 Radcliffe New Road
Whitefield
M45 7QZ

Existing & Proposed Plans

Drawn: CDW
Scale: 1:100 & 1:200 @ A1
Date: May 2023

2612_WH1_01_Planning_Rev_B