




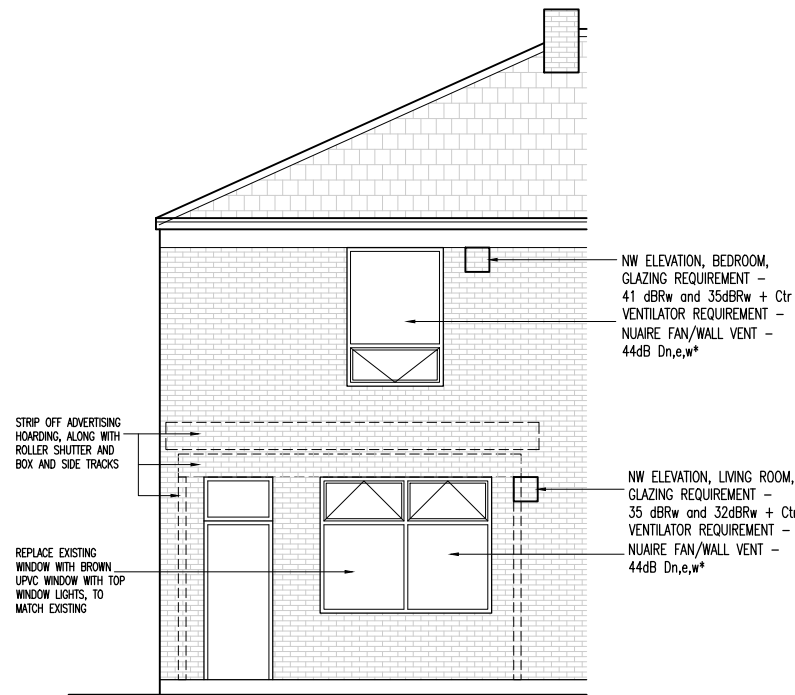

PROPOSED FRONT ELEVATION
1:100 @ A3

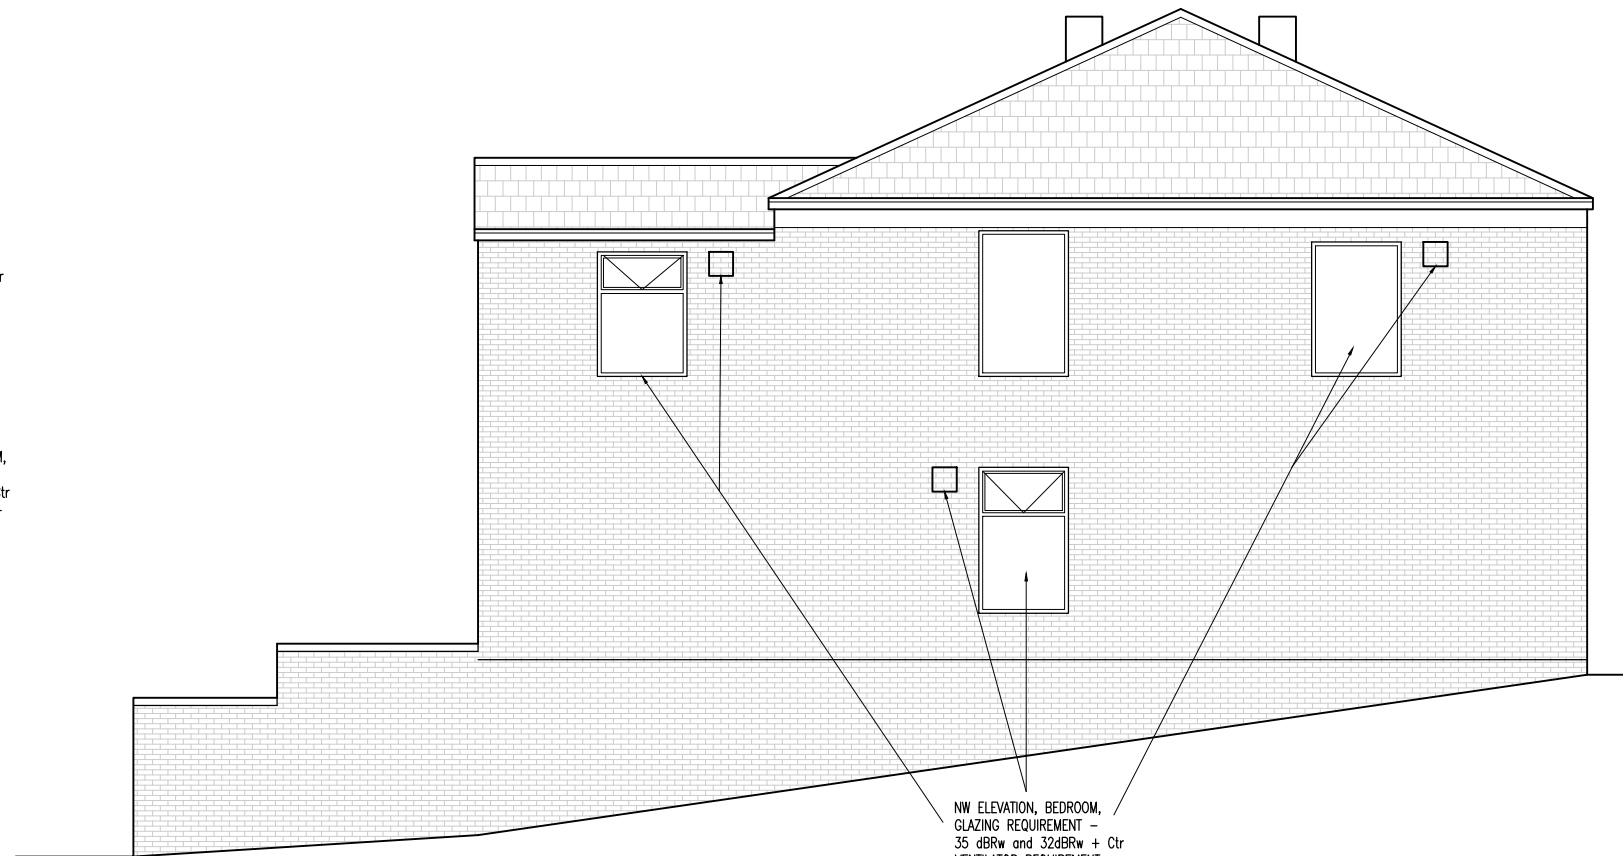


PROPOSED SIDE ELEVATION
1:100 @ A3

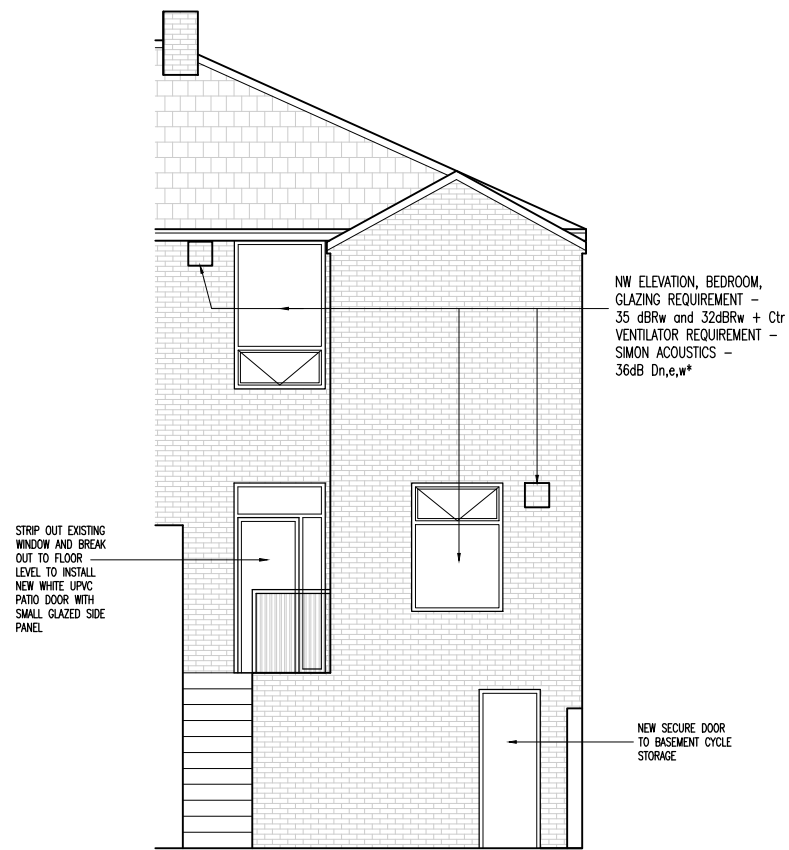

PROPOSED REAR ELEVATION
1:100 @ A3



PROPOSED REAR/BOUNDARY ELEVATION
1:100 @ A3

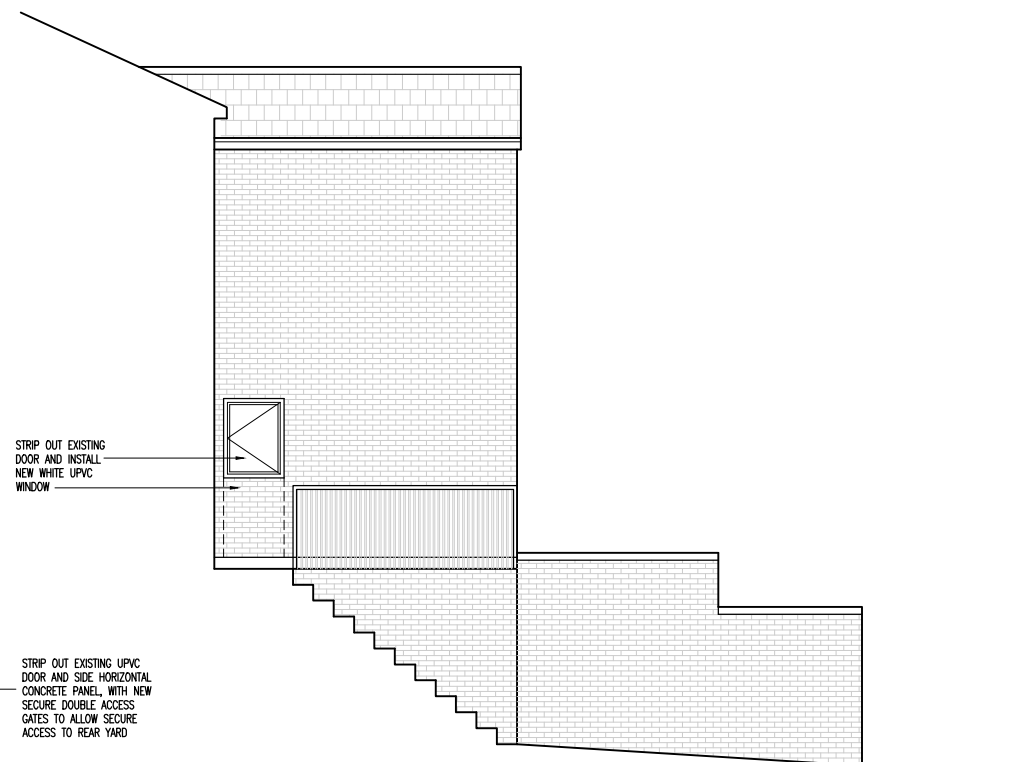

PROPOSED REAR/SIDE ELEVATION
1:100 @ A3

Rev	Amendments	Date	Ints
C2	Glazing and Vent requirements added	11.12.25	MG
C1	Rear and rear/side boundary elevations added	04.08.25	MG

Mark Gordon
Design + Associates

Project

157 BOLTON ROAD,
BURY, BL8 2NW

Drawing Title

PROPOSED ELEVATIONS

Drawn	MG	Checked	—
Date	APR 2025	Scale	A3 1 : 100
Drawing No.	157BR/204/BR	Rev.	C2