



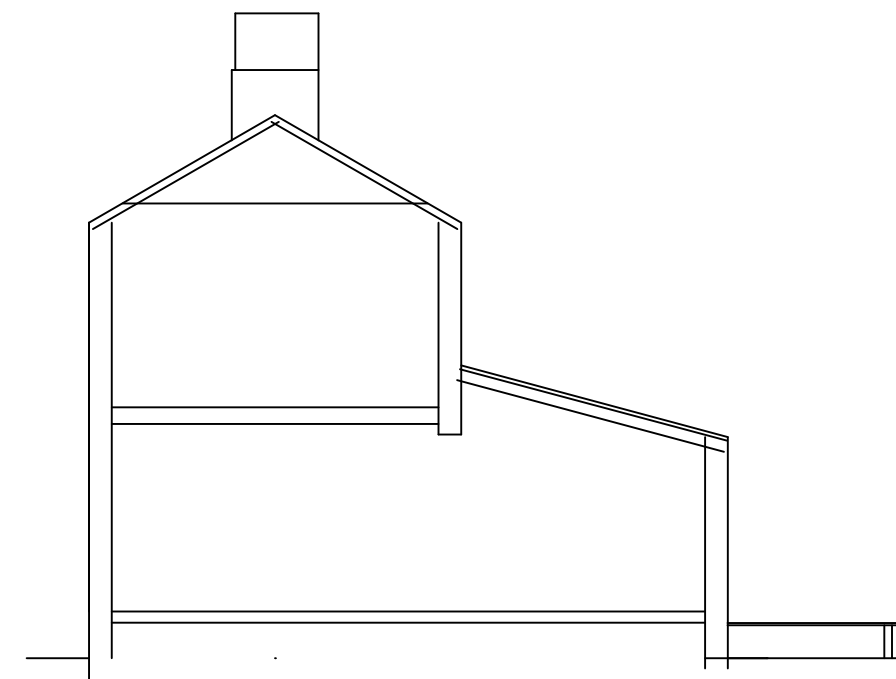



EXISTING SIDE ELEVATION (Section)



EXISTING REAR ELEVATION

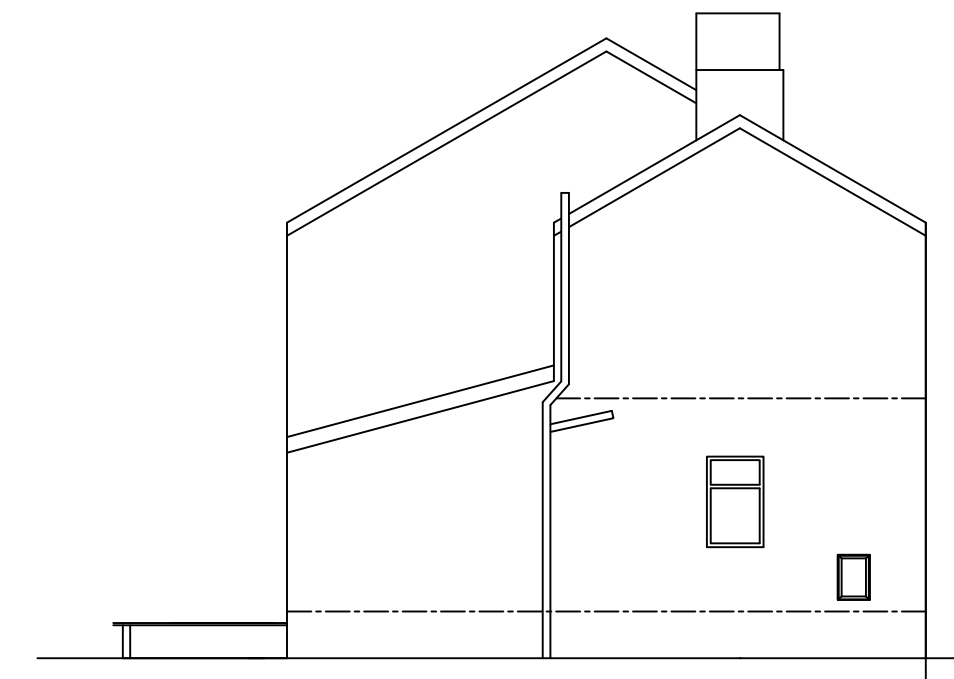

EXISTING SIDE ELEVATION

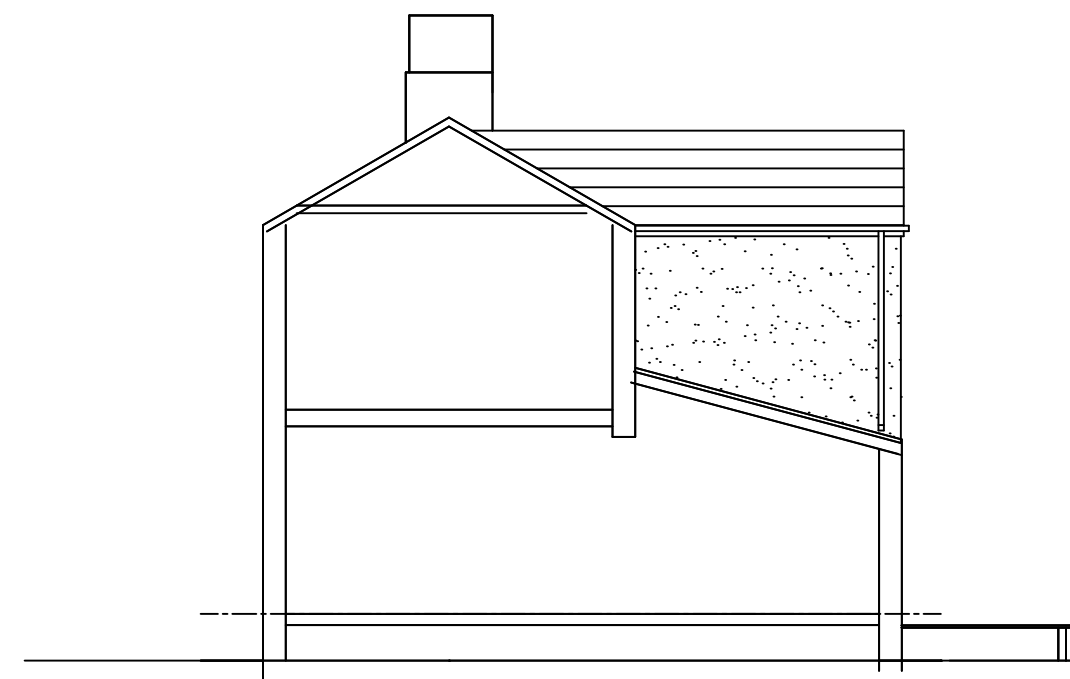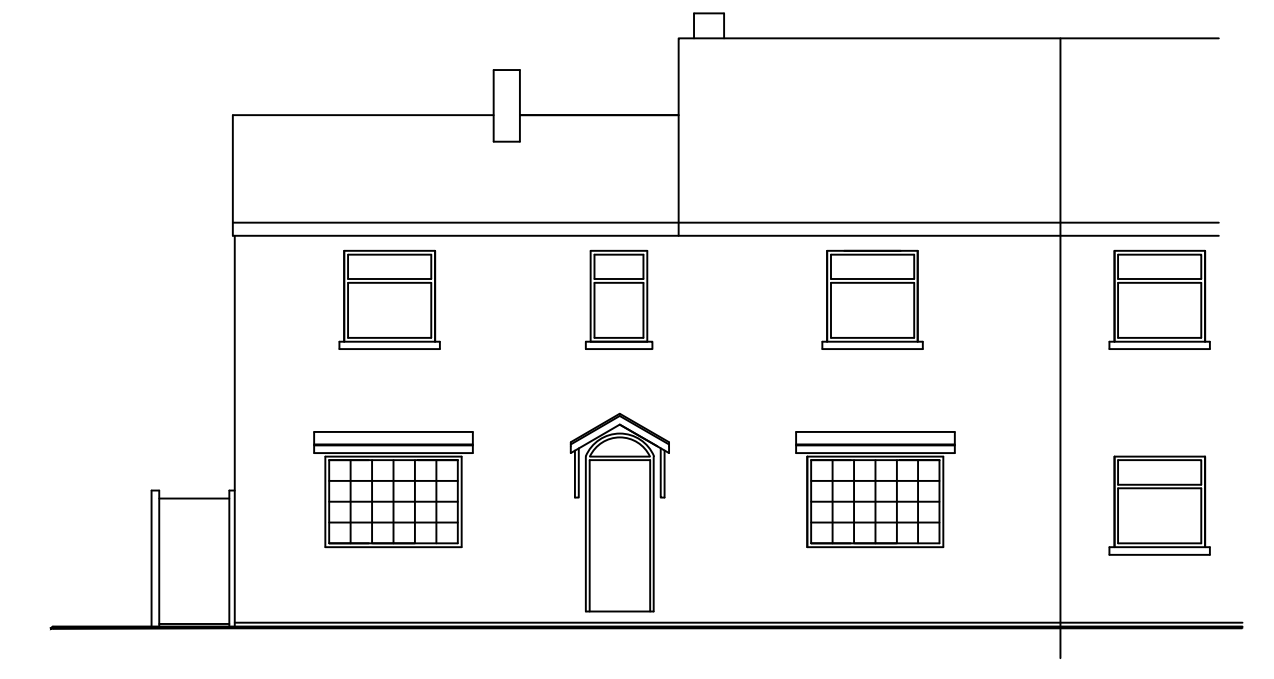


PROPOSED SIDE ELEVATION (Section)




PROPOSED REAR ELEVATION


Roof - Natural slate as existing
Walls - self coloured white polymer/cement render
Windows & doors white p.v.c
Rainwater goods - Black p.v.c

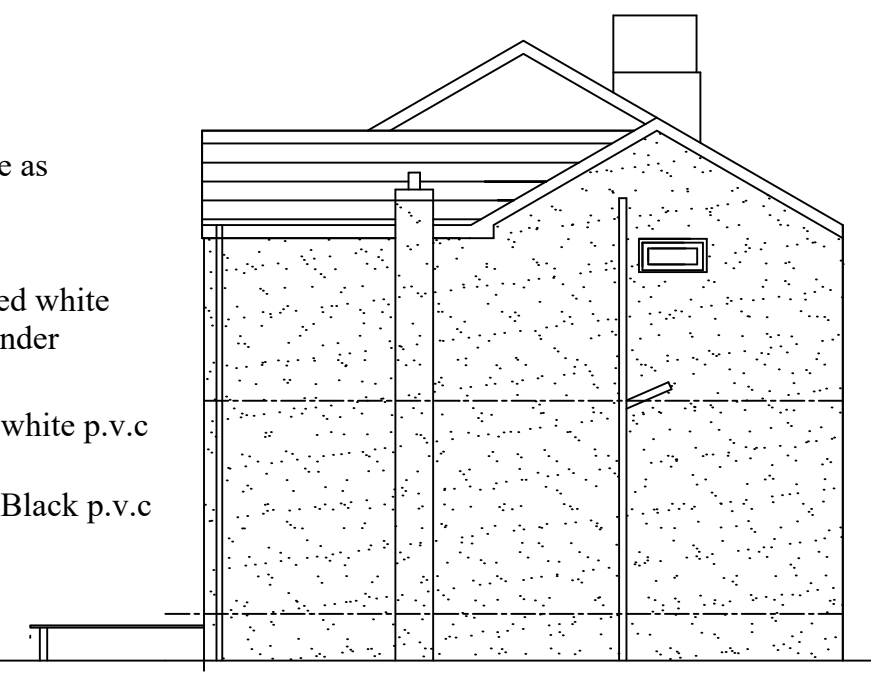


PROPOSED SIDE ELEVATION

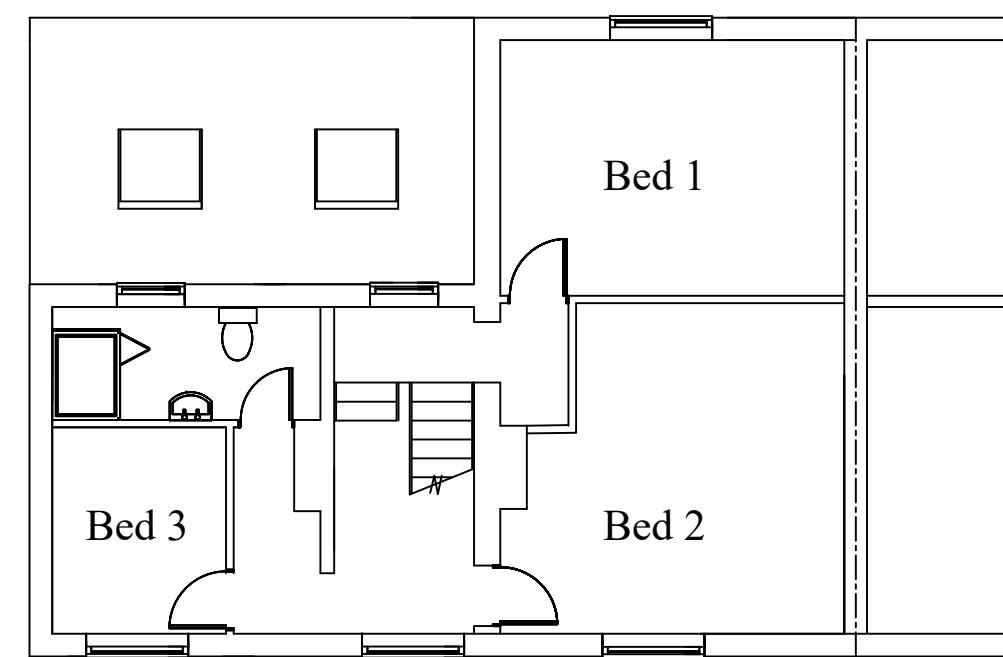


EXISTING FIRST FLOOR

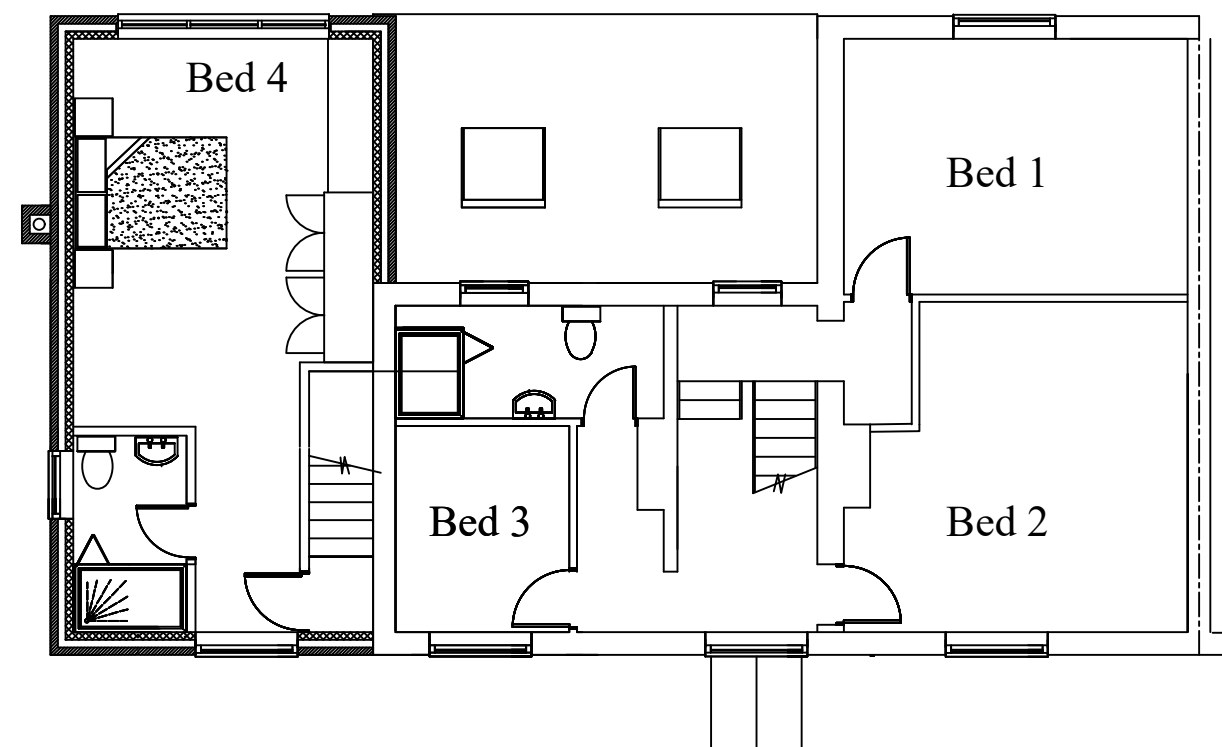


PROPOSED FIRST FLOOR

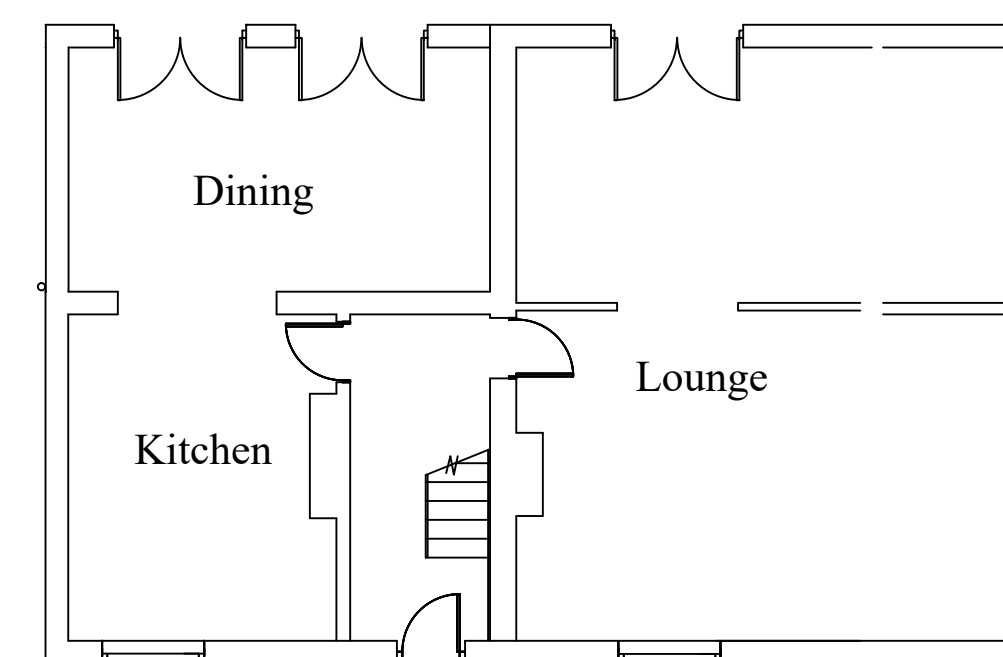


EXISTING GROUND FLOOR

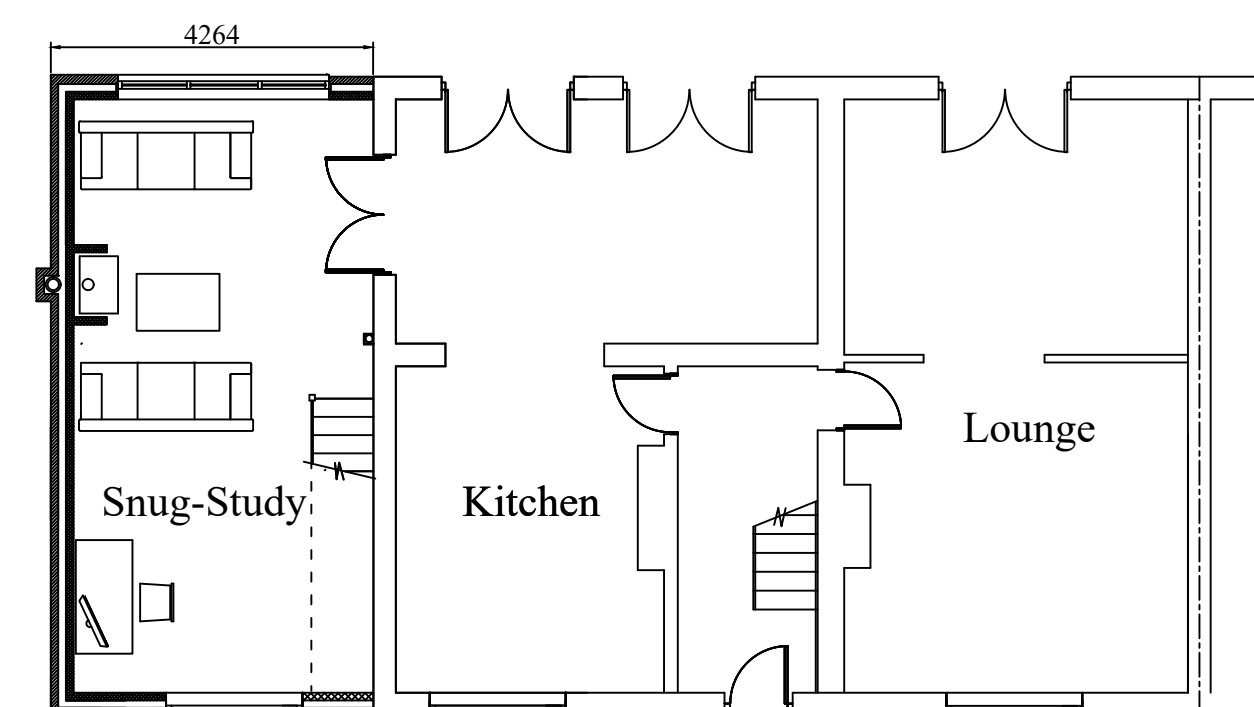

PROPOSED GROUND FLOOR

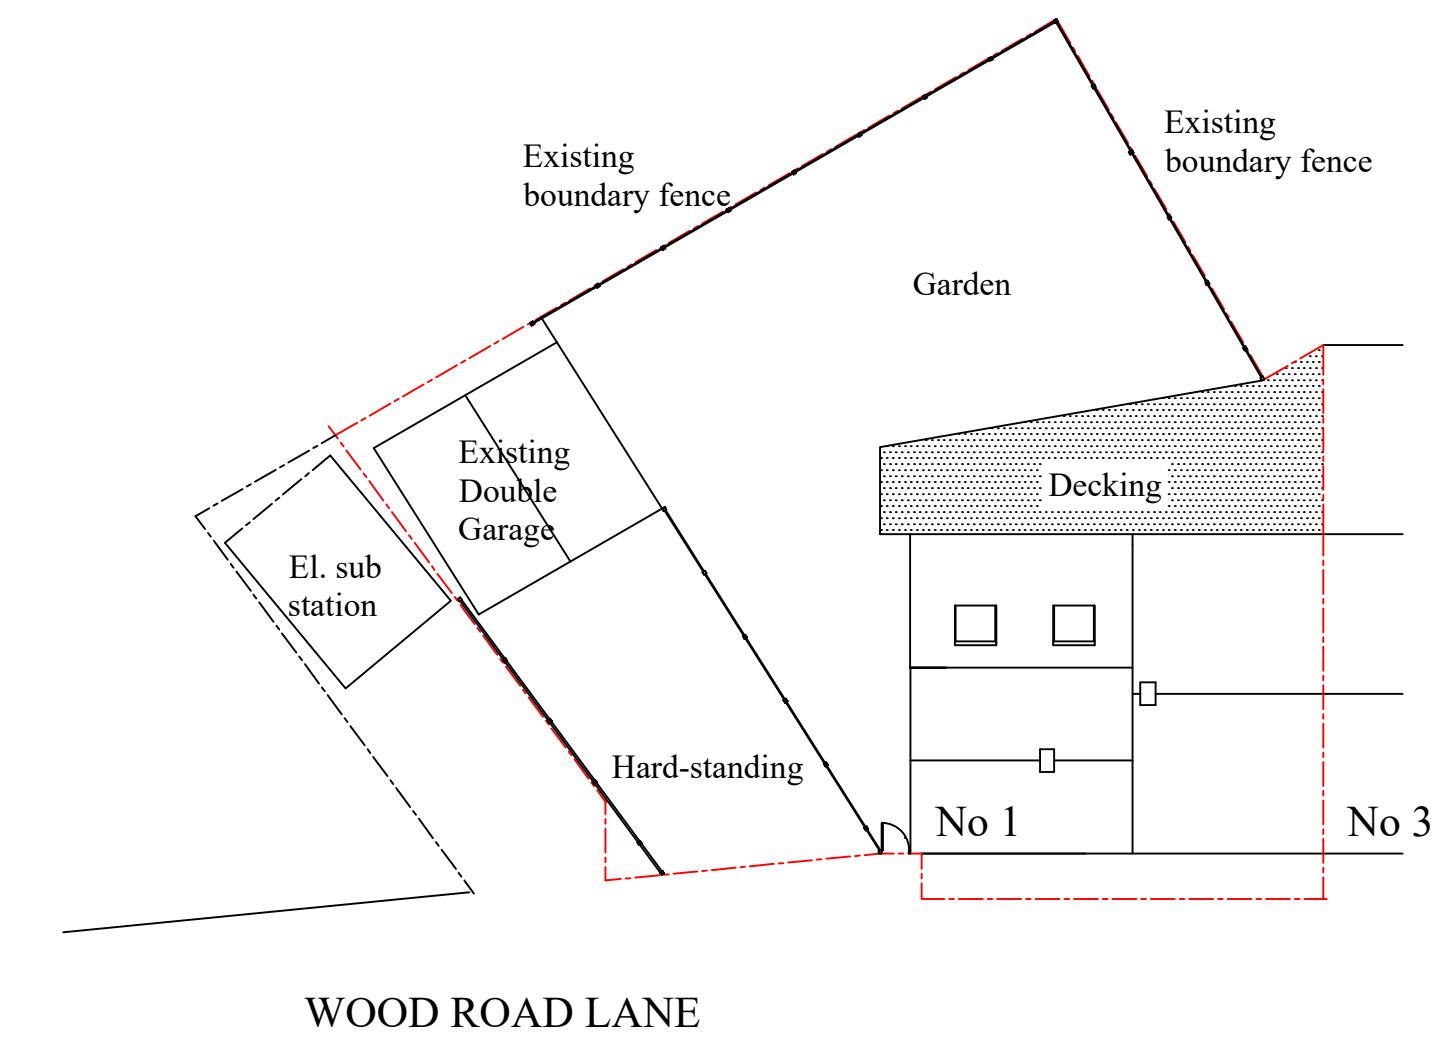

EXISTING SITE PLAN 1:200

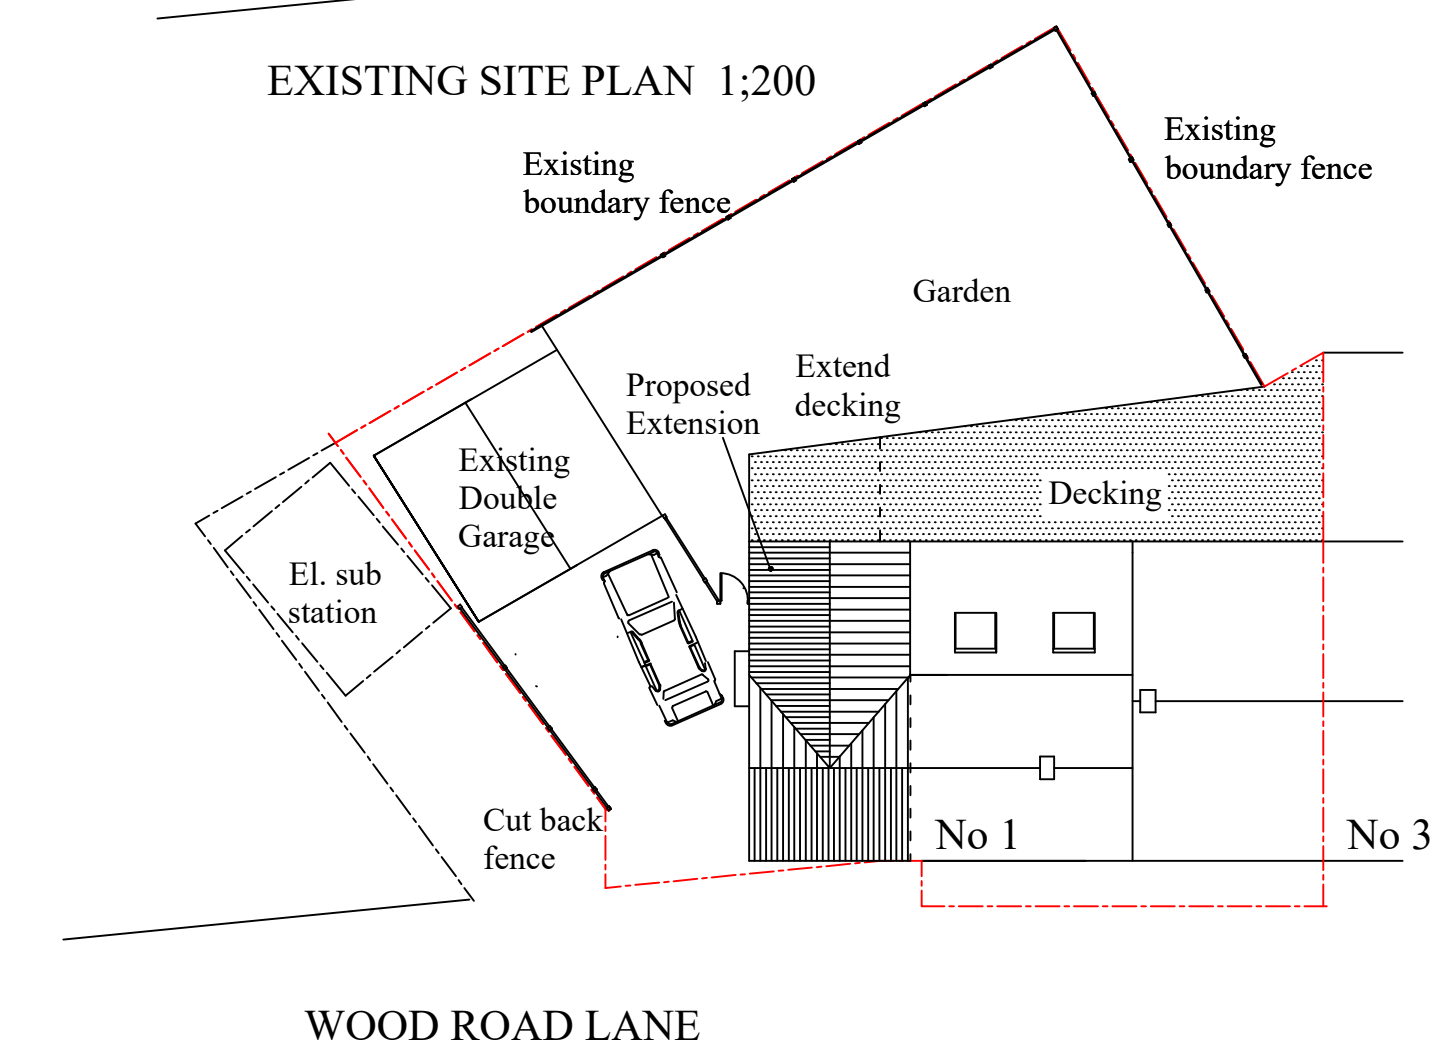

PROPOSED SITE PLAN 1:200

PROPOSED EXTENSION TO
1 WOOD ROAD LANE
SUMMERSEAT
BURY
Scale 1:100 & 1:200