



DO NOT SCALE FROM THIS DRAWING.
Use written dimensions only, if in doubt ASK
This drawing is protected under the copyright of 3D.G design

sketch scheme subject to local authority
planning, building regulation
and fire officer approvals

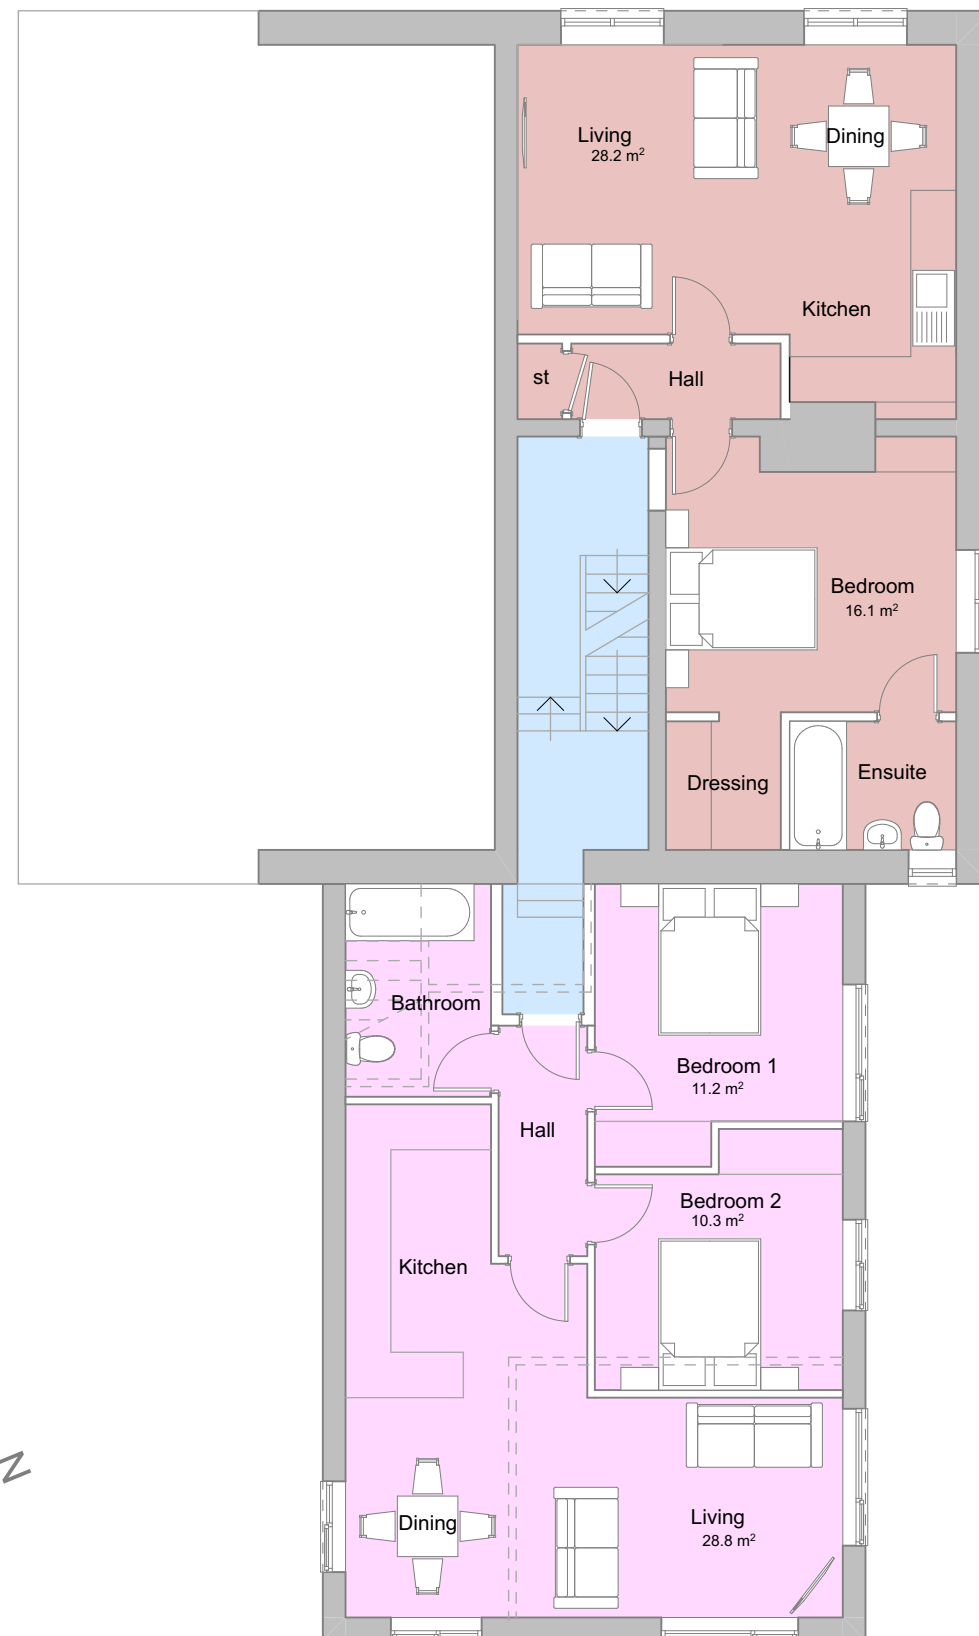

First Floor Plan

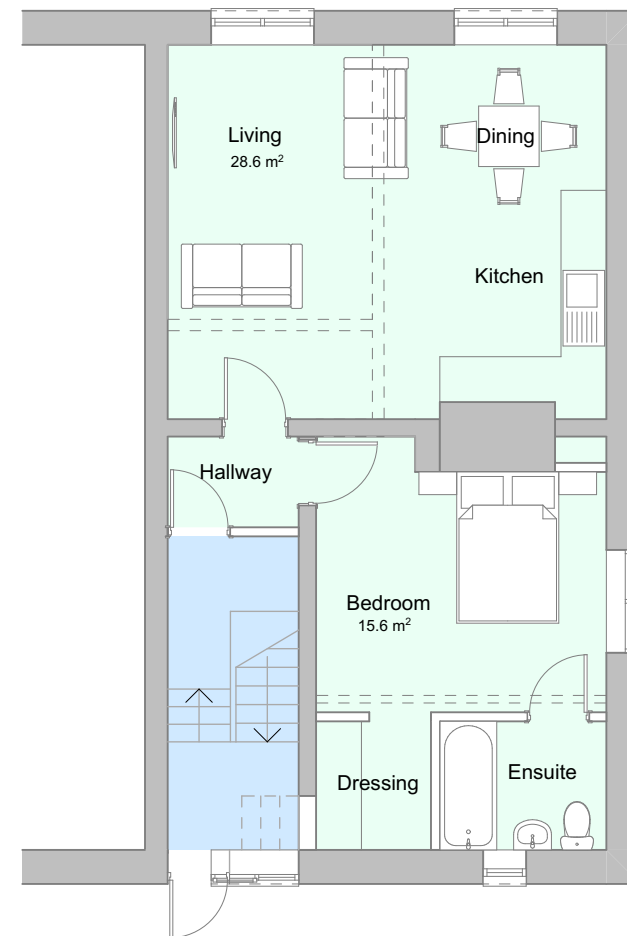

Second Floor Plan

- Shared Residential Access
- First Floor Apartment
- First Floor Apartment 2
- Second Floor Apartment

D	Planning Application	04.03.22
C	Sketch scheme updated	26.11.21
B	Sketch scheme updated	19.11.21
Rev	Description	Date

Project: 7 Market Place,
Ramsbottom. BL0 9AJ

Status: Planning Application

Client: Gorgemead Limited

Drawing Title: Proposed Upper Floor Plans

Project No: 010-329

3D.G design
architectural consultants
11 Leyland House Lancashire Business Park
Centurion Way Leyland Lancashire PR26 6TY

Scale: 1:100 @ A3
e: studio@3dgdgdesign.co.uk
w: www.3dgdgdesign.co.uk