



Dimensioning

Figured dimensions only to be taken from these designs and drawings. Work to annotated dimensions only. All dimensions to be checked on site. Architectural designers to be informed immediately of any discrepancies before work proceeds. Drawings are to be read in conjunction with relevant specifications, structural engineers and service engineers' drawings.

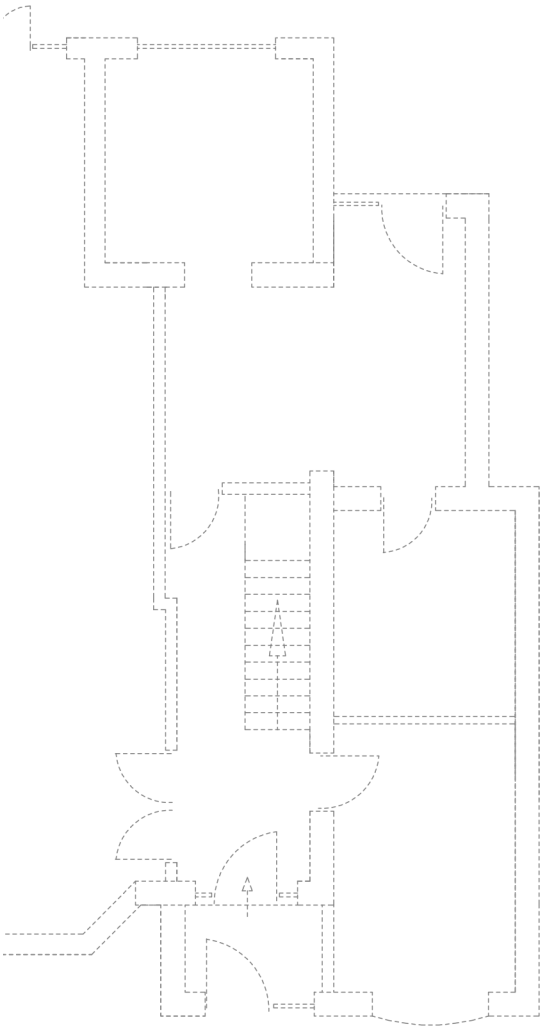

41

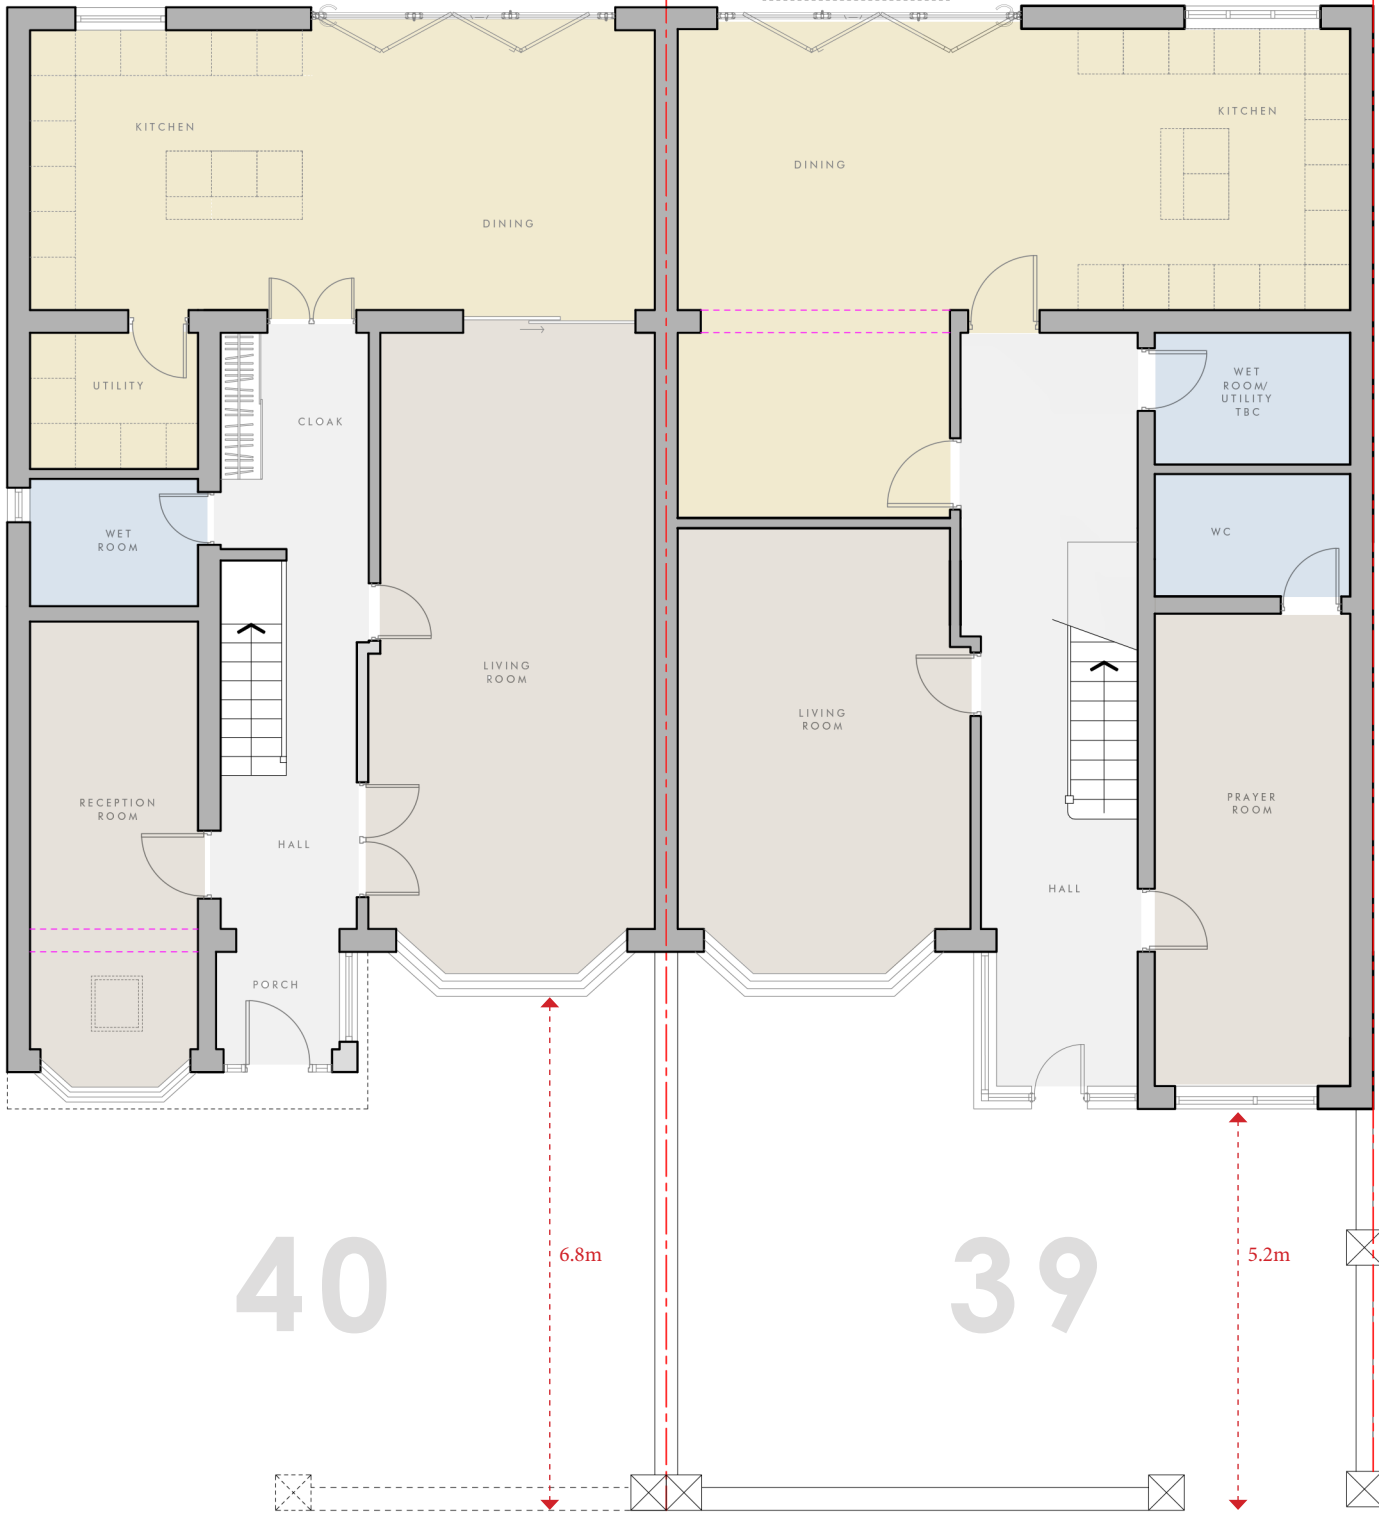

38 Sheepfoot Lane also to apply for planning permission for a rear Extension of similar scale.

Existing wall to be demolished. Front garden to be levelled and paved to clients recommendation.

Proposed drop kerb to Local Authority Approval

PROPOSED GROUND FLOOR PLAN
1:100 @ A3



Client
40 & 39 Sheepfoot Lane

Project
40 & 39 Sheepfoot Lane,
Prestwich,
M25 0DL

Drawing Title
Proposed Ground Floor Plan

Revision
A

Scale
1:100 @ A3

Date
Aug 2022

Drawing No. :
Sheet 5