

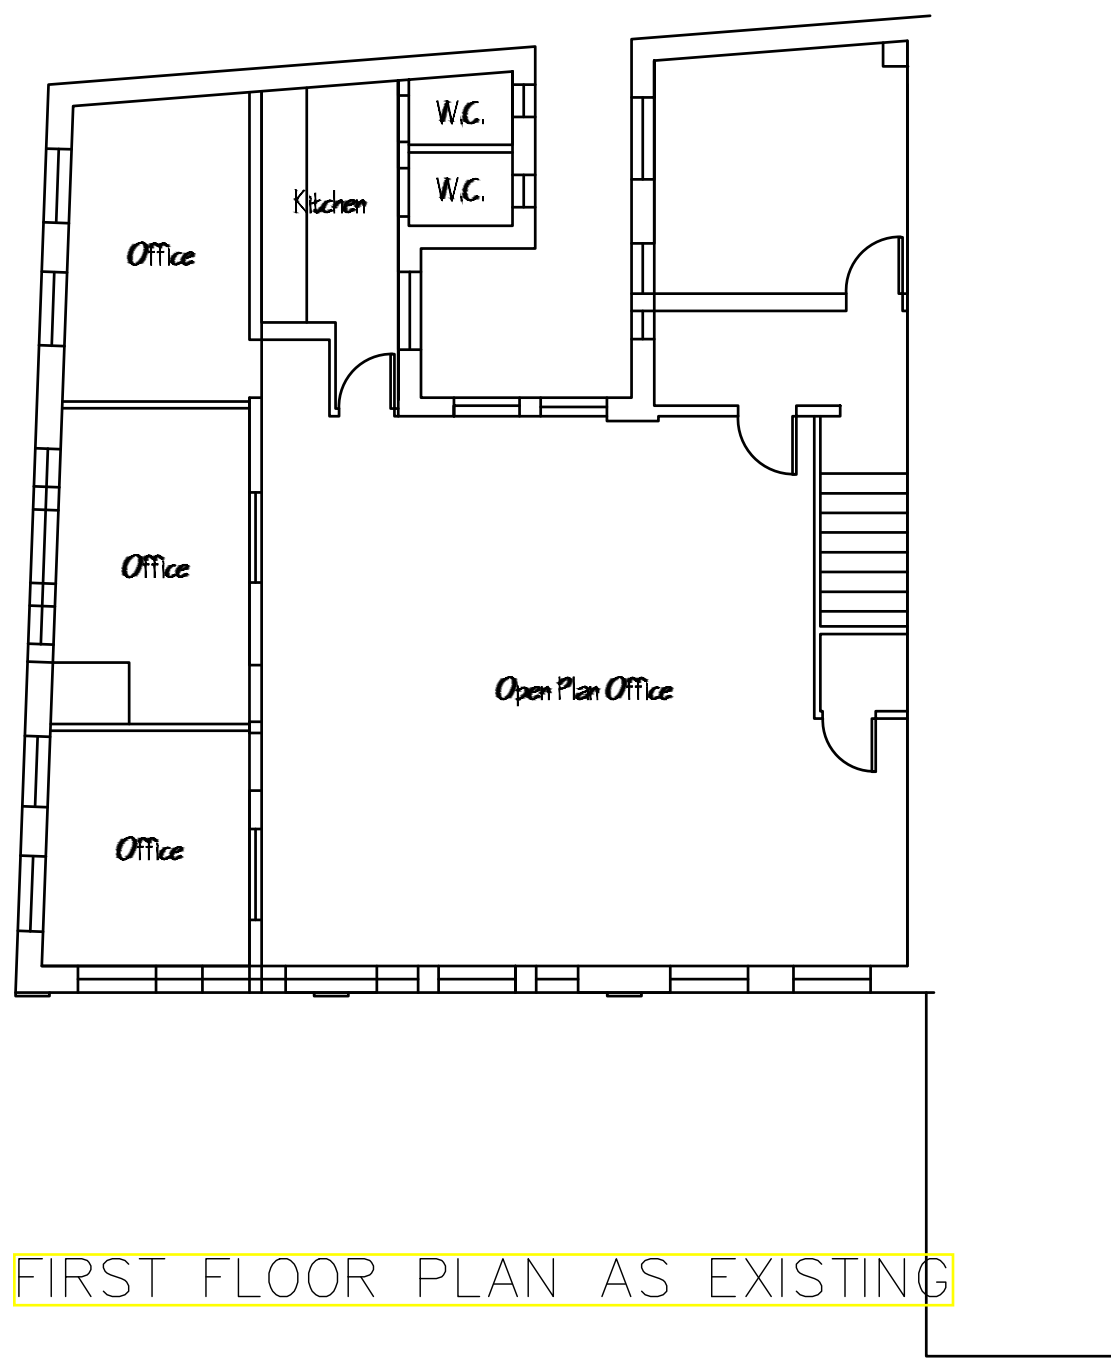


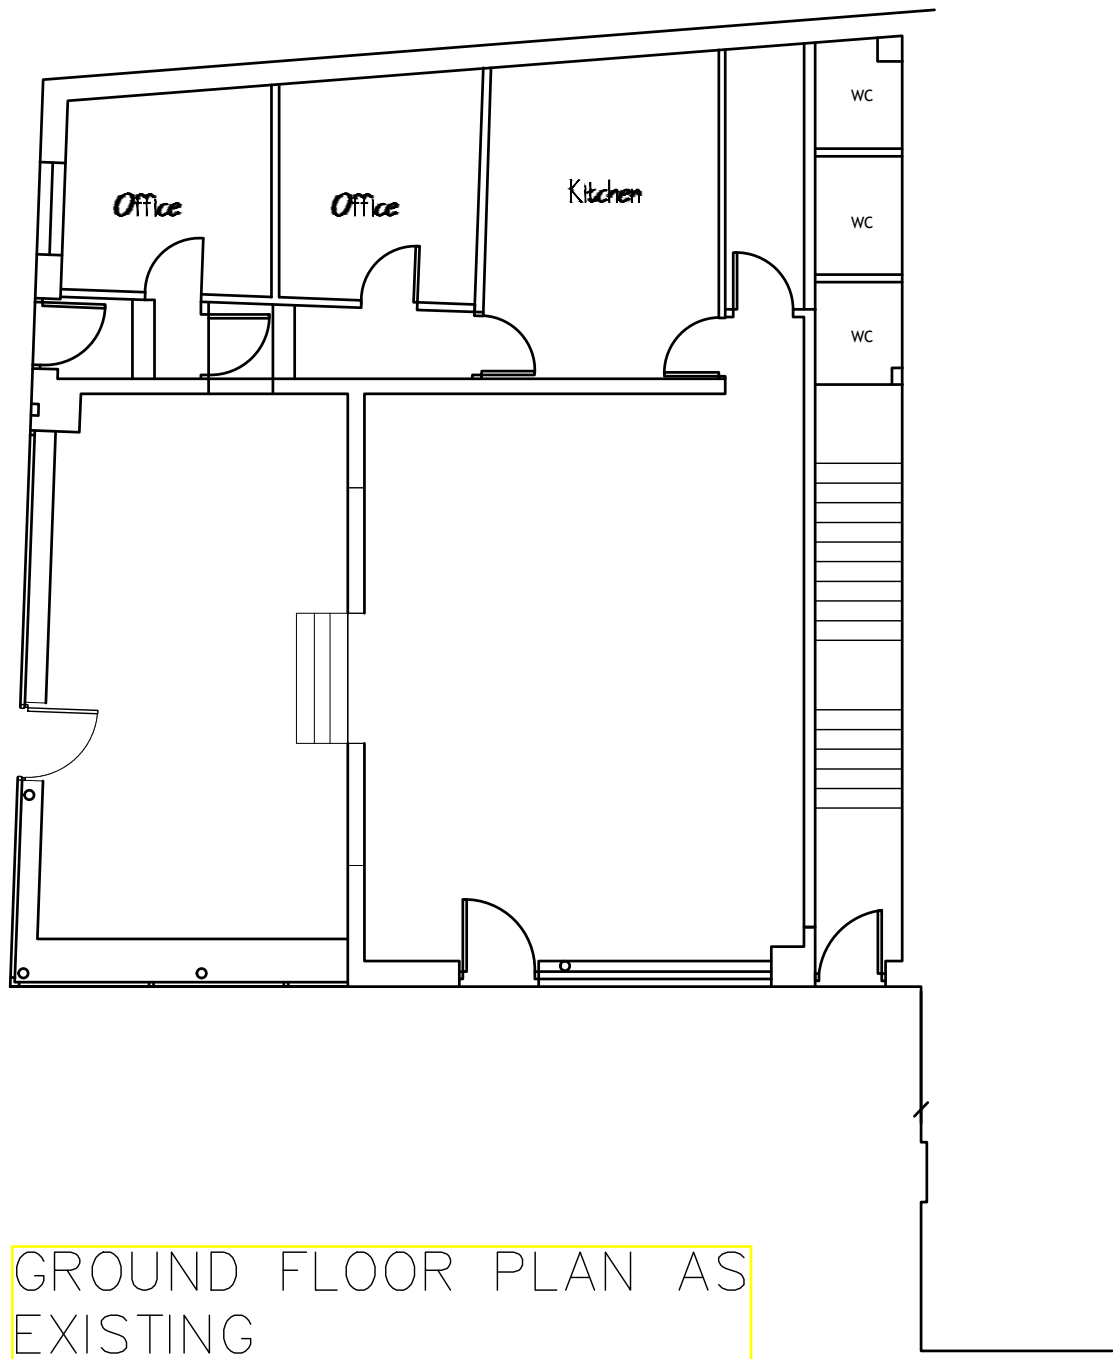

GROUND FLOOR PLAN AS EXISTING

FIRST FLOOR PLAN AS EXISTING

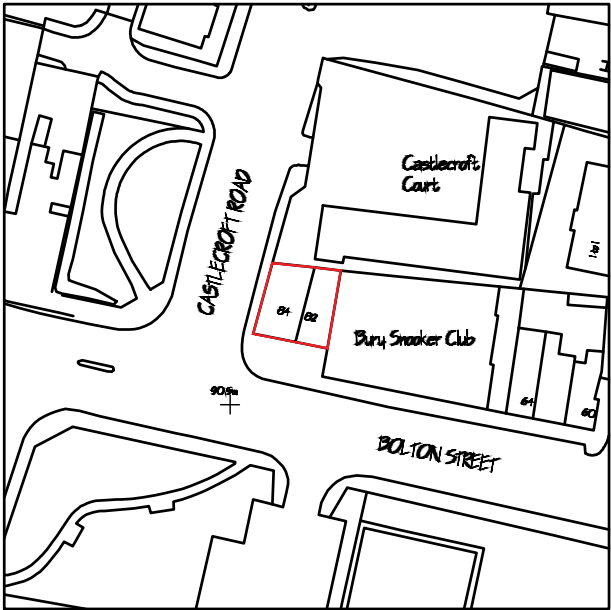


NOTES:

MCD Construction Consultancy take no responsibility for any dimensions obtained by scaling from this drawing. If no dimension is shown the recipient must ascertain the dimension specifically from the Contract Administrator or by site measurement. Supplying this drawing in digital form is solely for convenience and no reliance may be placed on digital data. All data must be checked against hard copy. Dimensions must be checked on site. Any discrepancies must be reported to the Contract Administrator immediately. This drawing is copyright of MCD Construction Consultancy.

Client		Steven Phillips	
Pr	Preliminary	C	Contract
F	Feasibility	Cn	Construction
P	Planning	As	As Built
T	Tender	Other	

Project		82 - 84 Bolton Street Bury	
Title		Location Plan	

Drawing No		478-00	
Revision		.	

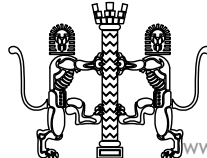


Shady Oak
Marple Road
Offerton
Stockport
SK2 5BQ

www.mcdcc.co.uk
info@mcdcc.co.uk


MCD

CONSTRUCTION
CONSULTANCY

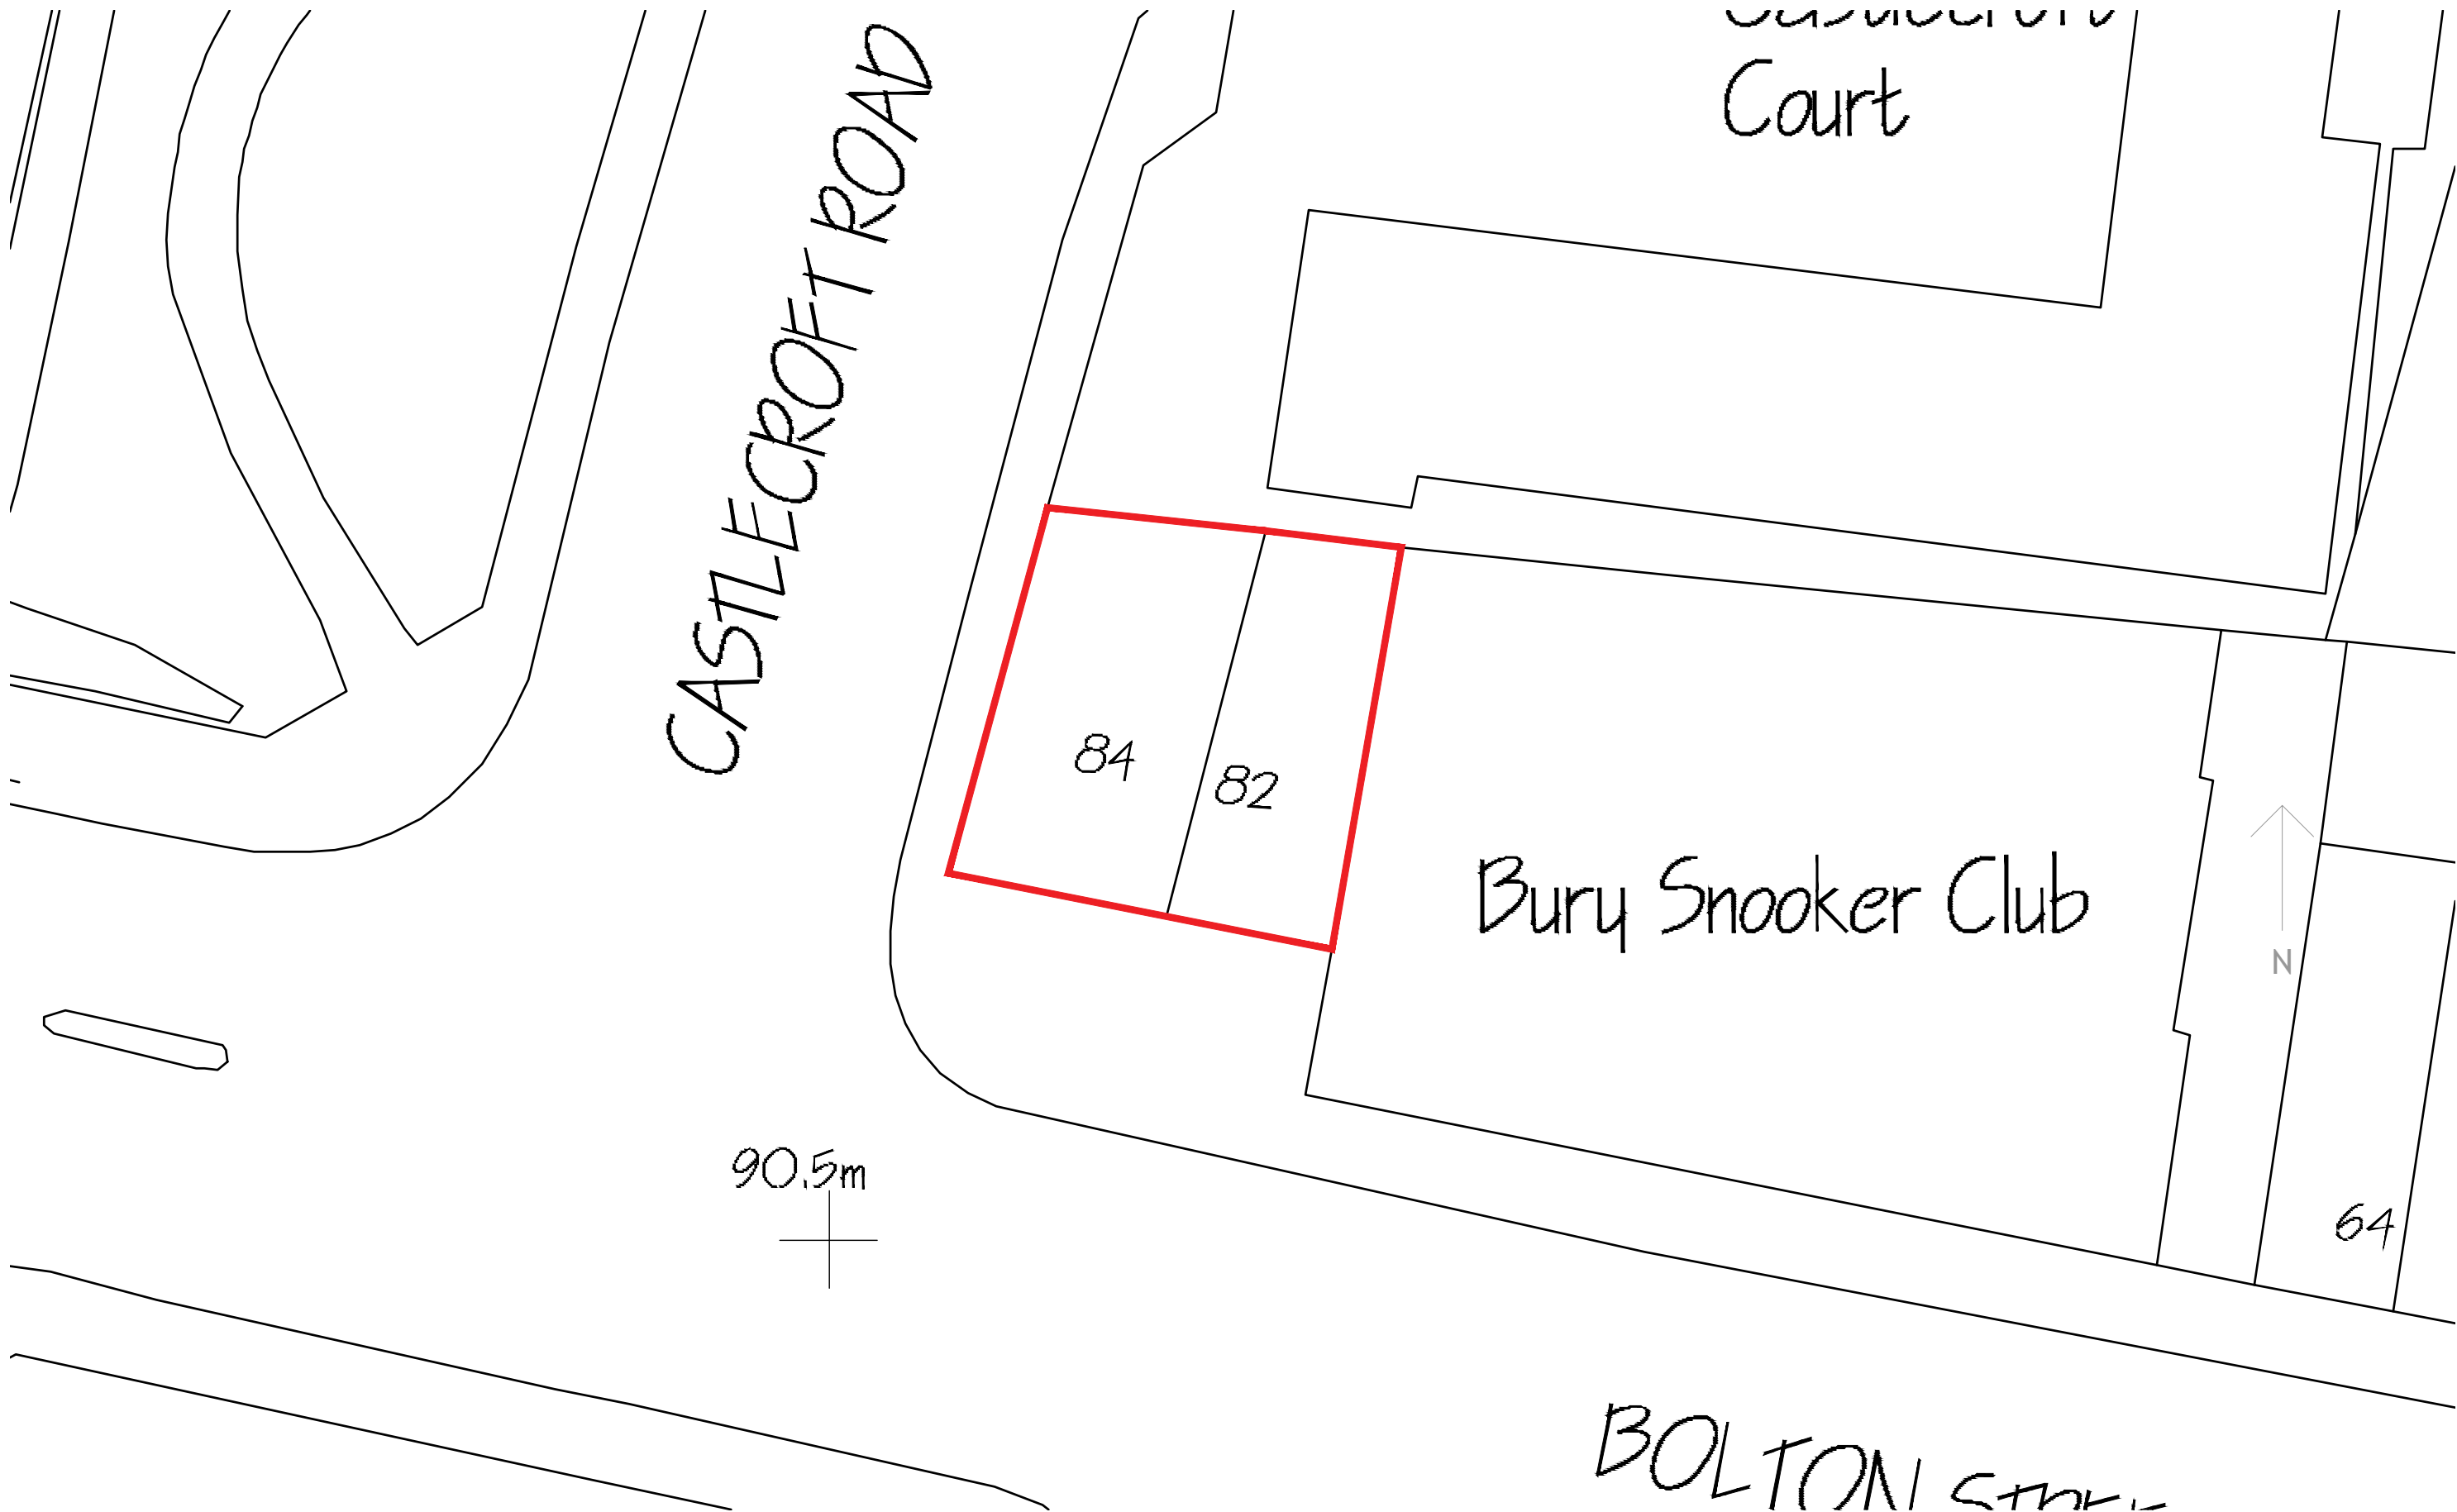



3 Side 1
1 : 100

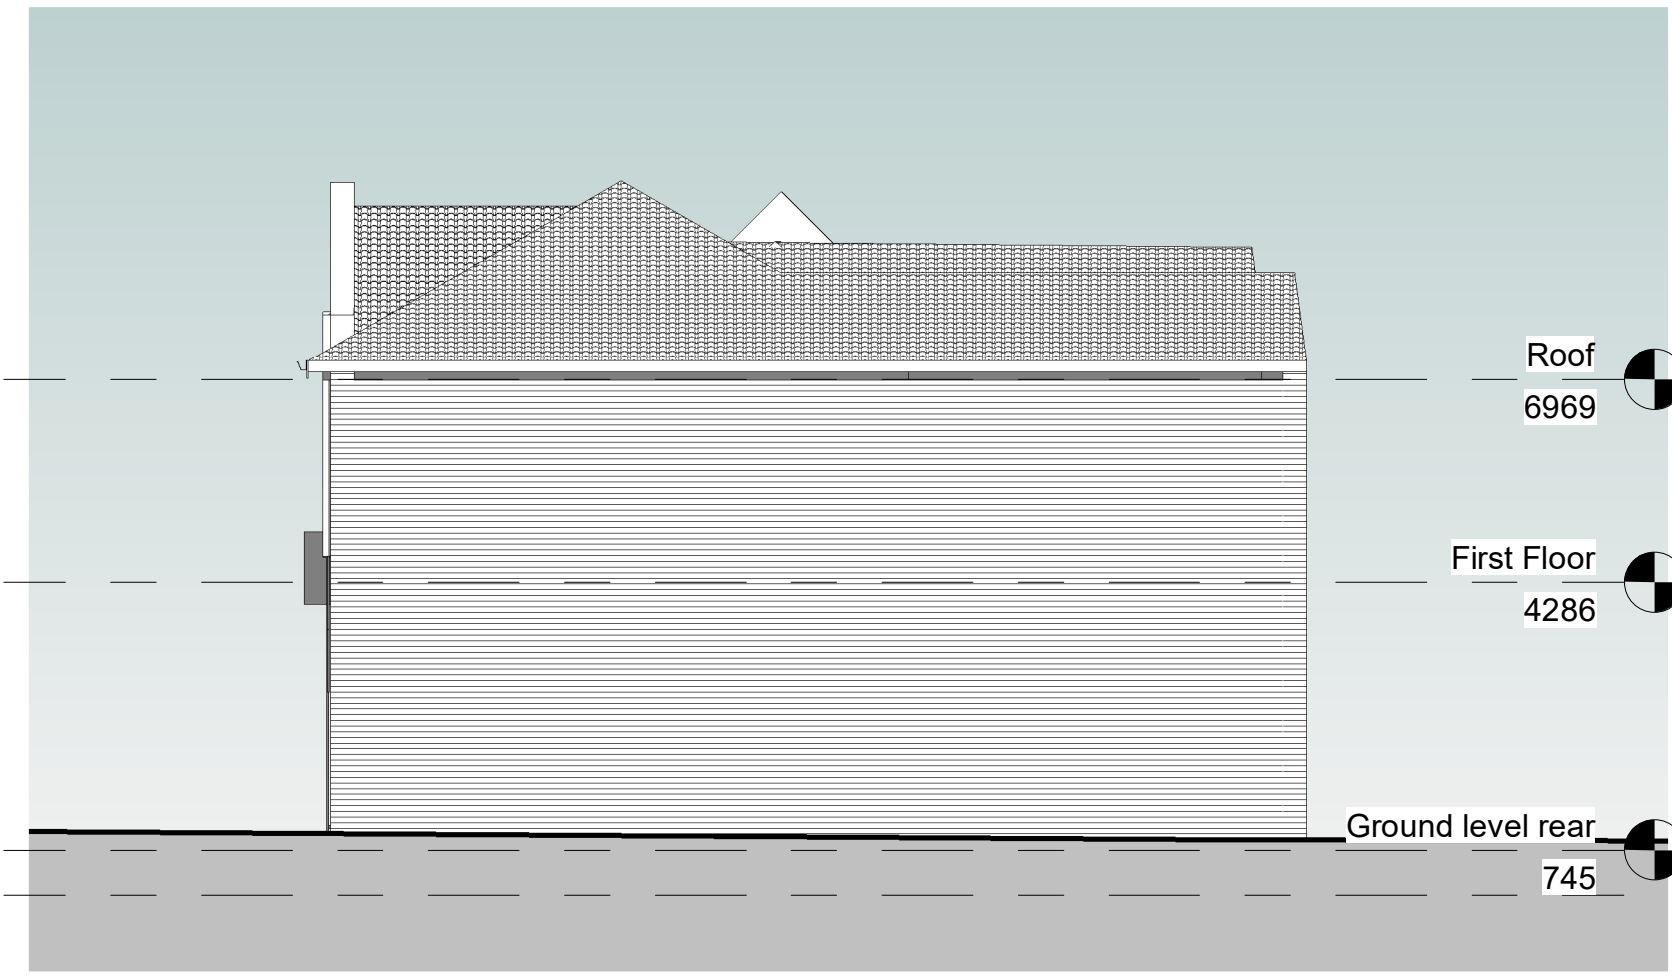


4 Side 2
1 : 100



2 REAR
1 : 100



1 FRONT
1 : 100

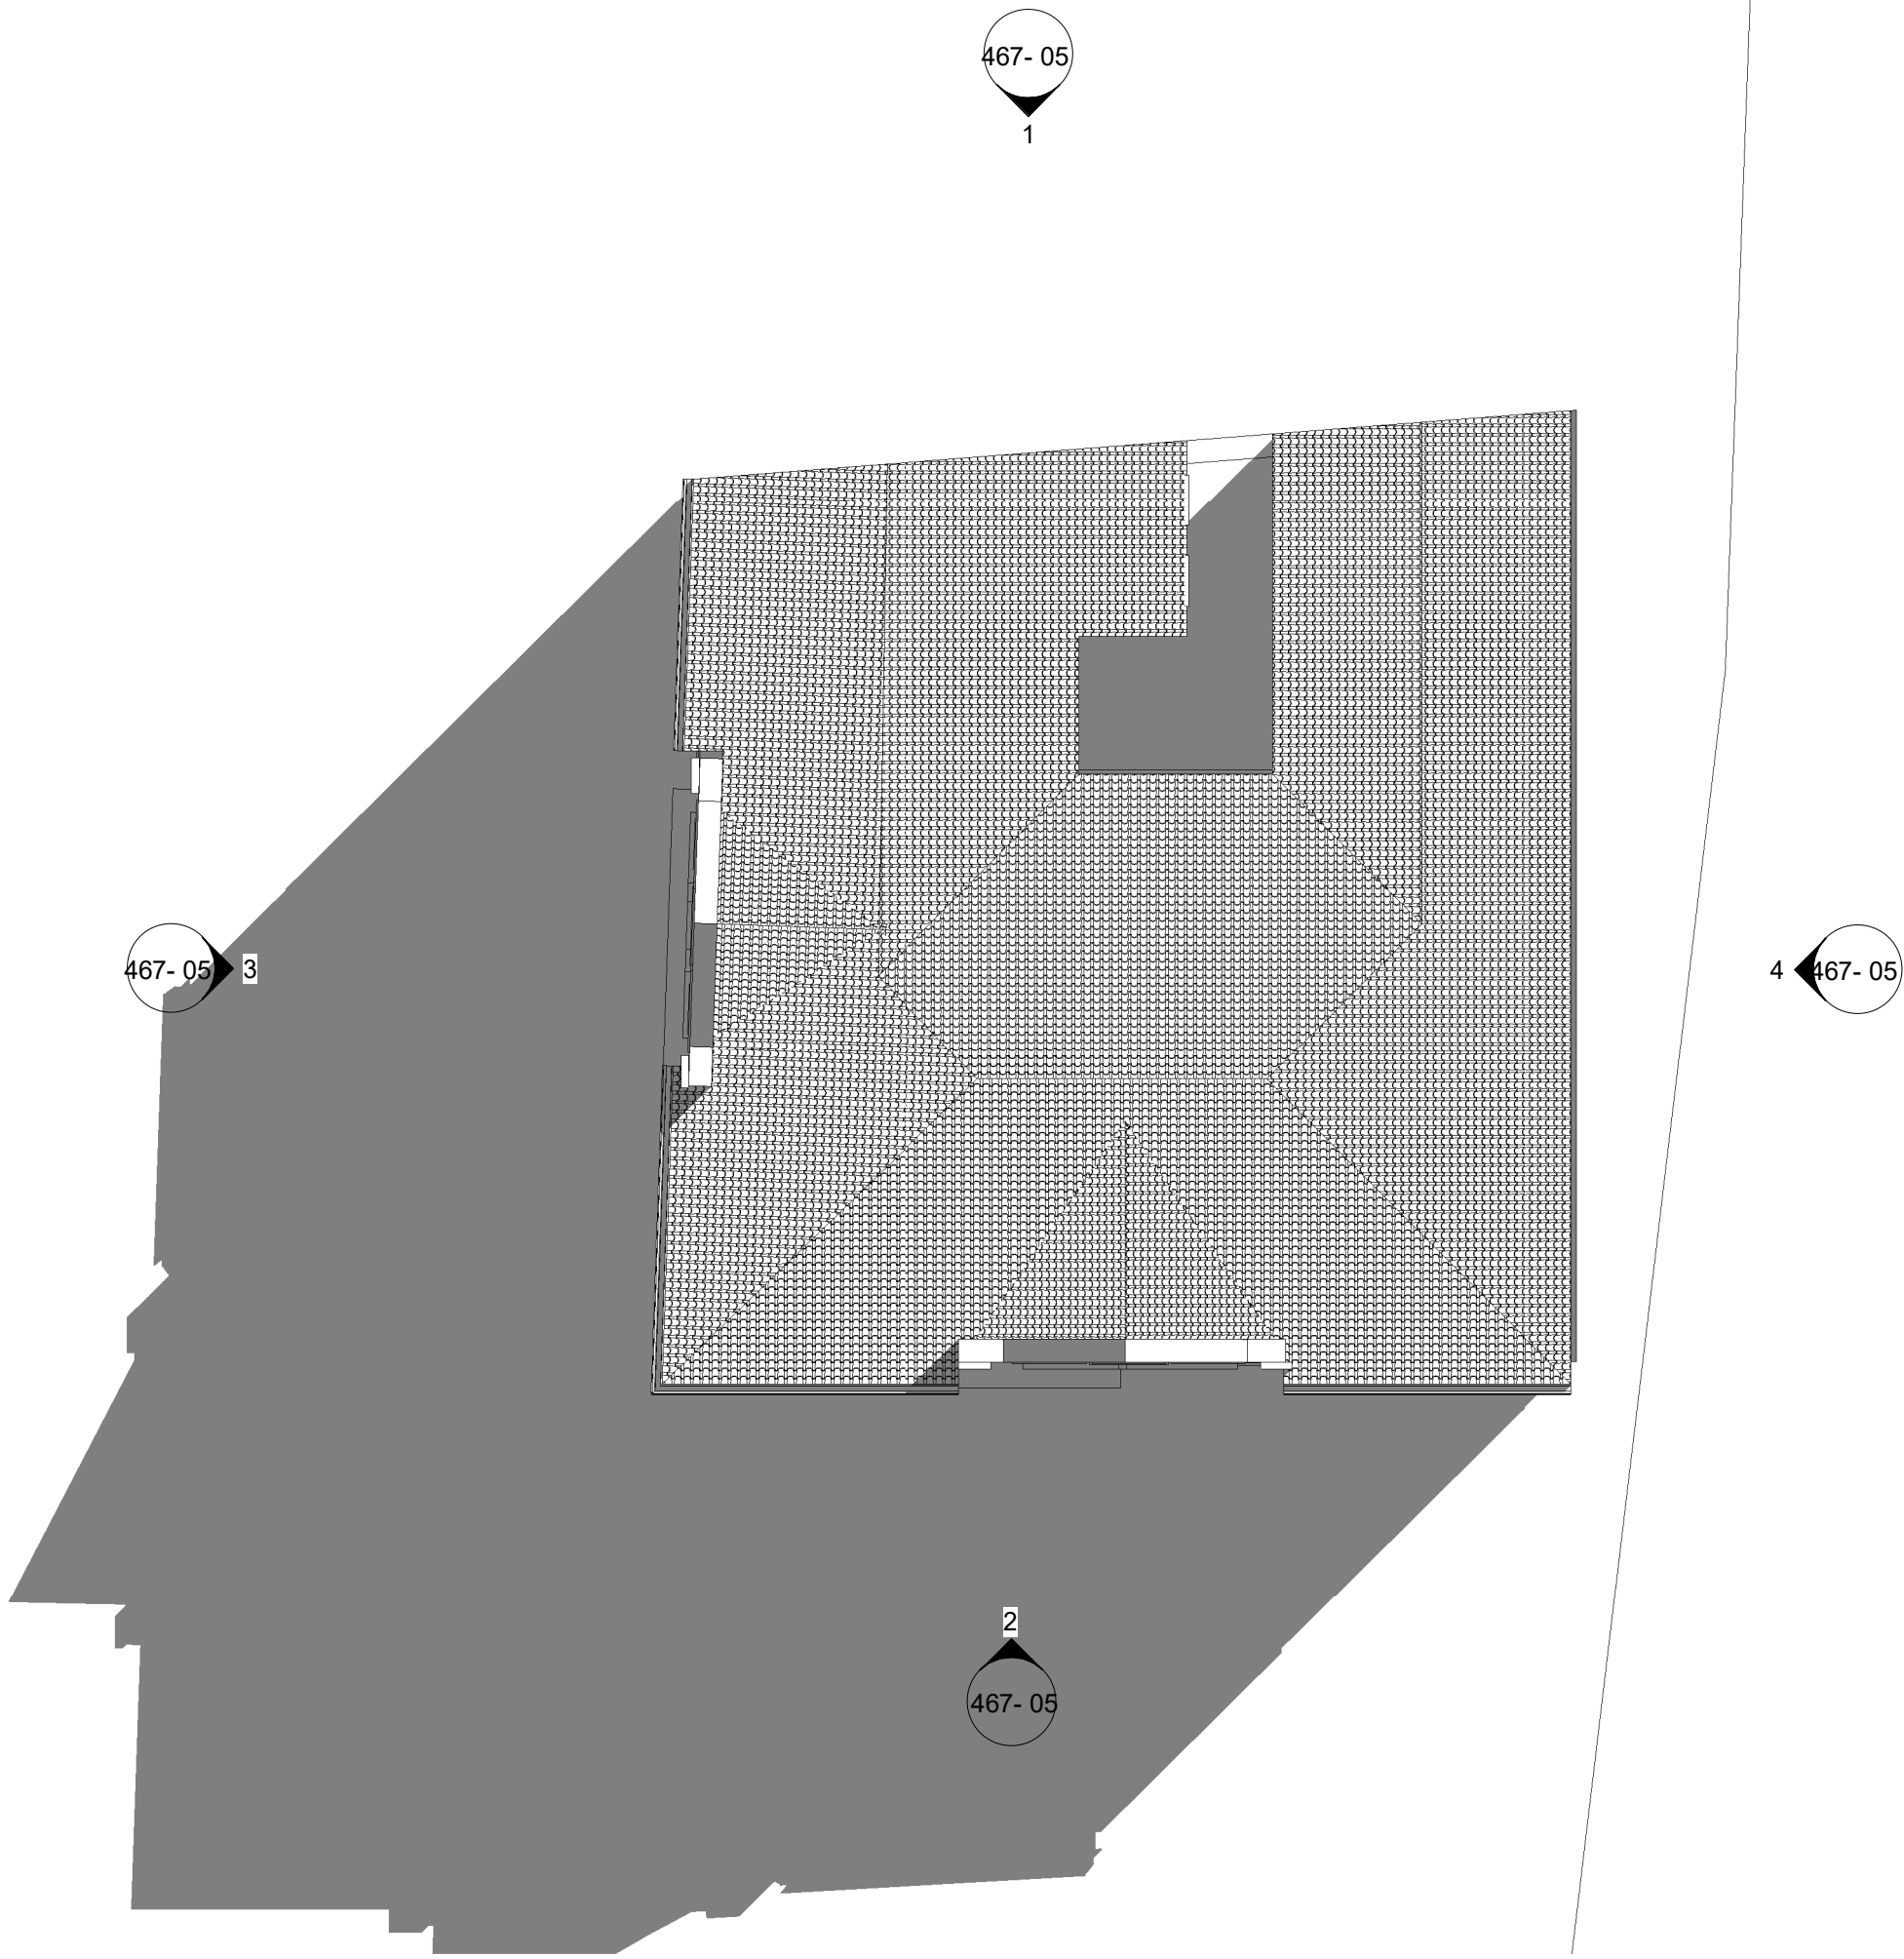

5 Site
1 : 100

NOTES:

Author Designer

MCDCC take no responsibility for any dimensions obtained by scaling from this drawing. If no dimension is shown the recipient must ascertain the dimension specifically from the Contract Administrator or by site measurement. Supplying this drawing in digital form is solely for convenience and no reliance may be placed on digital data. All data must be checked against hard copy. Dimensions must be checked on site. Any discrepancies must be reported to the Contract Administrator immediately. This drawing is copyright of MCDCC

Steve			
Pr	Preliminary	C	Contract
F	Feasibility	Cn	Construction
P	Planning	As	As Built
T	Tender	Other	

82 Bolton Street
Bury
Existing
Elevations

467- 05

Shadyoak
Offerton
Stockport
SK2 5BQ
www.mcdcc.co.uk
info@mcdcc.co.uk

