




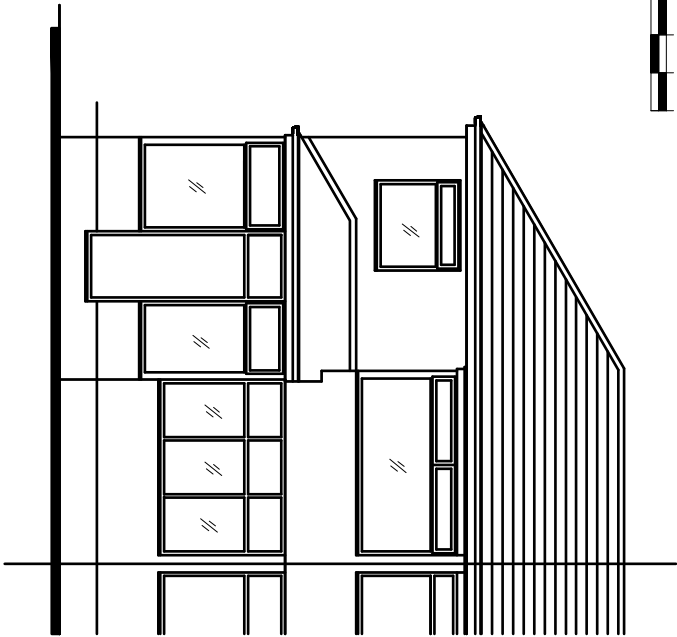


EXISTING FRONT ELEVATION.

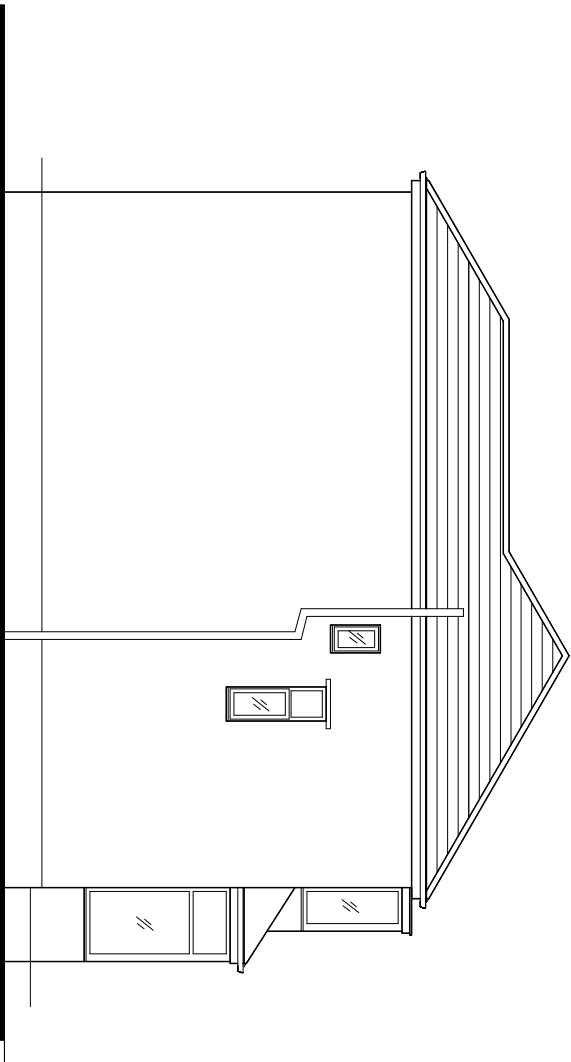

EXISTING SIDE ELEVATION.

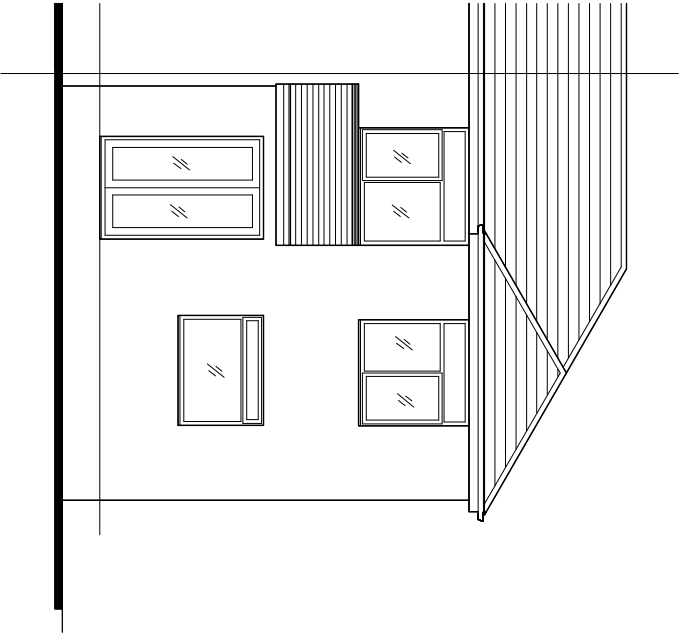

EXISTING REAR ELEVATION.

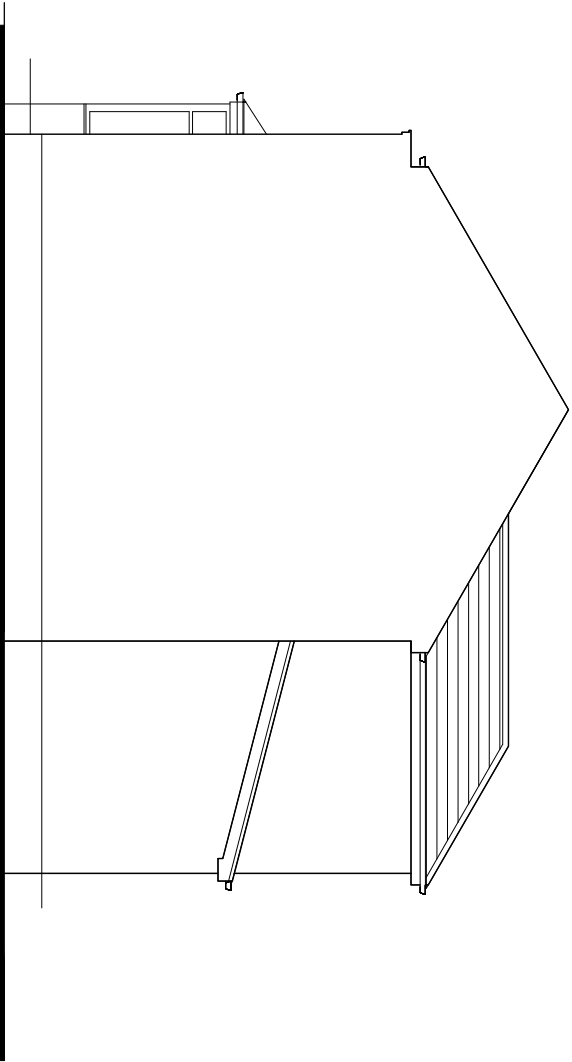

EXISTING SIDE ELEVATION.

Revision	Title :	Project :	MTC Designs
	PROPOSED TWO STOREY EXTENSION AT FRONT AND FIRST FLOOR EXTENSION AT REAR ABOVE DINING ROOM.	30, DOVEDALE AVENUE, PRESTWICH, MANCHESTER. M26 0BU	34 Eddard Drive Bolton BL9 9TB T: 01204 418714 M: 0778828214 Email: info@mtcdesigns.co.uk Scale 1:100 @ A3 Date: May 2022. Drawing No: P01