


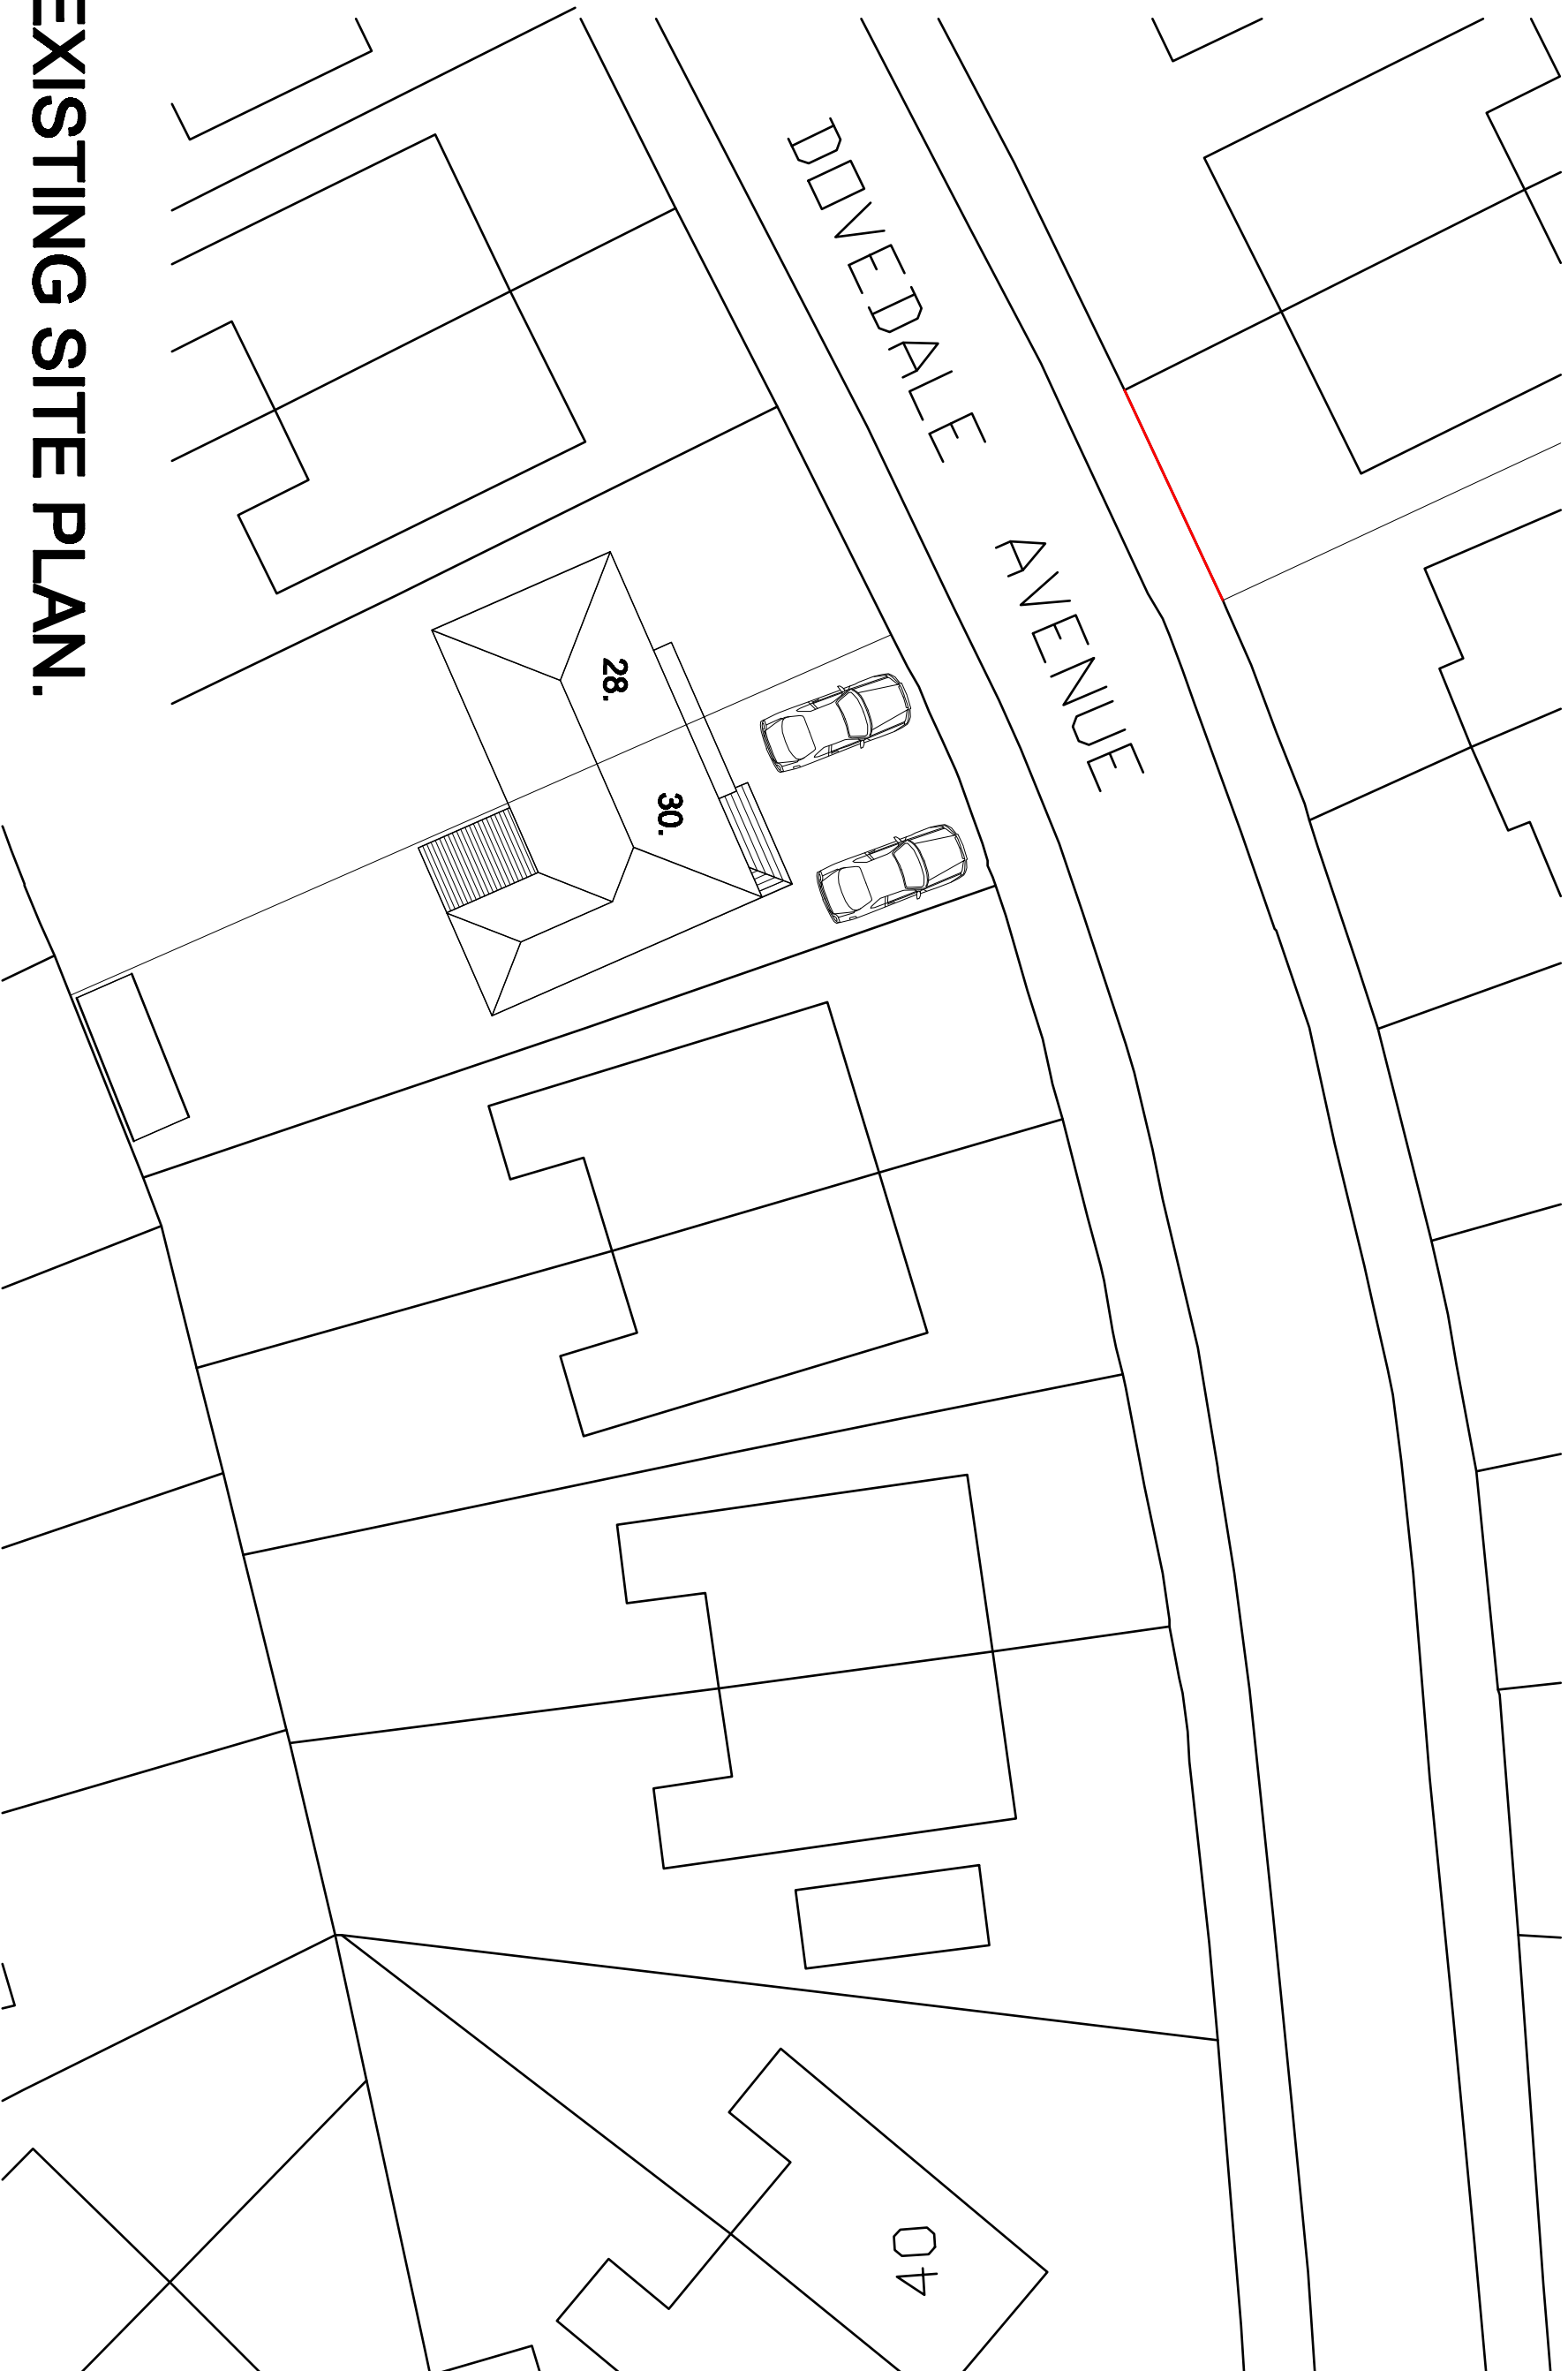

EXISTING SITE PLAN.

Revision.	Title :	Project :	MTC Designs
	PROPOSED TWO STOREY EXTENSION AT FRONT AND FIRST FLOOR EXTENSION AT REAR ABOVE DINING ROOM.	30, DOVEDALE AVENUE, PRESTWICH, MANCHESTER, M25 0BU	31 Edinval Drive Bolton BL3 6TB T: 01504 418714, M: 07700000114 Email: info@mtcdesigns.co.uk Scale: 1:200 @ A3 Date: May 2022.
			Drawing No: P05