



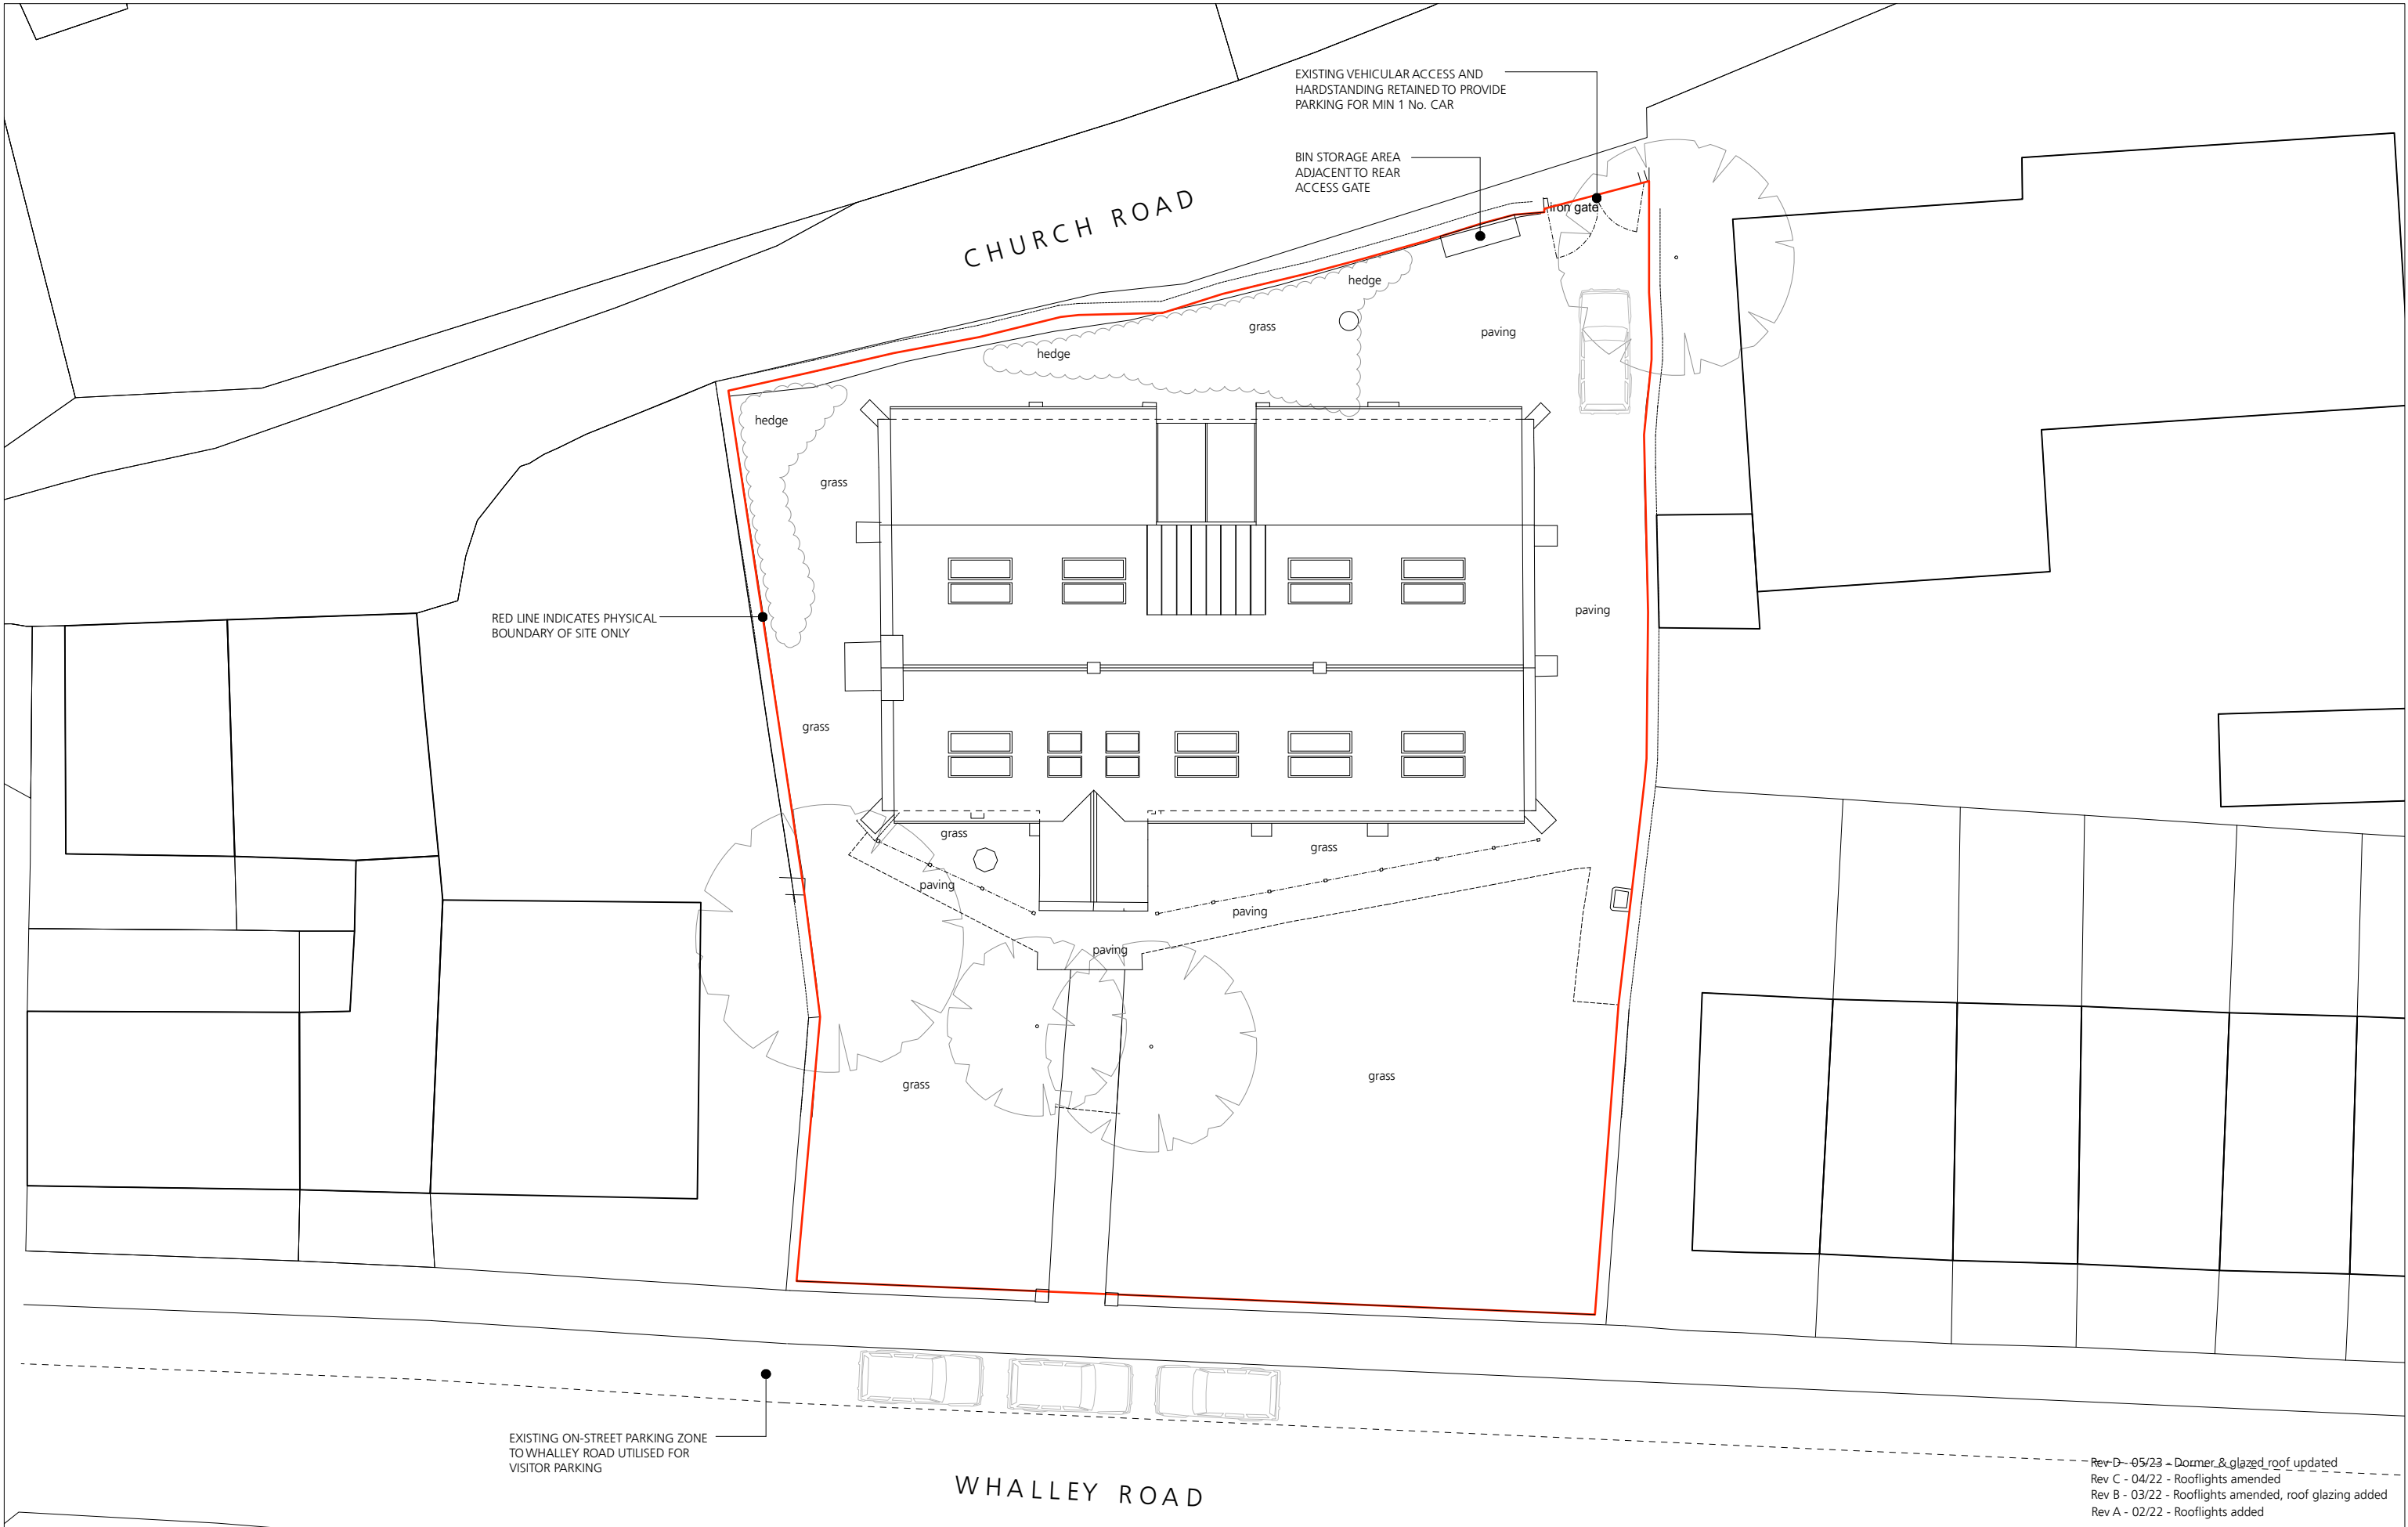

Rev D - 05/23 - Dormer & glazed roof updated
Rev C - 04/22 - Rooflights amended
Rev B - 03/22 - Rooflights amended, roof glazing added
Rev A - 02/22 - Rooflights added

 

Jonathan Davidson Architects

Architecture & Industrial Design
47 Hilton Street
MANCHESTER
M1 2EF
t: 0161 711 0835
e: inbox@jddavidsonarchitects.com
w: www.jddavidsonarchitects.com

Client Mr D Apenteng
Project **St John in the Wilderness
Whalley Rd, Shuttleworth**
Scale 1:200 @ A3
Date Jan 2022

Document **Planning Drawing
Proposed Site Plan**
Status For information

Doc Ref	367	PD	0013	D
---------	-----	----	------	---