





NORTH ELEVATION

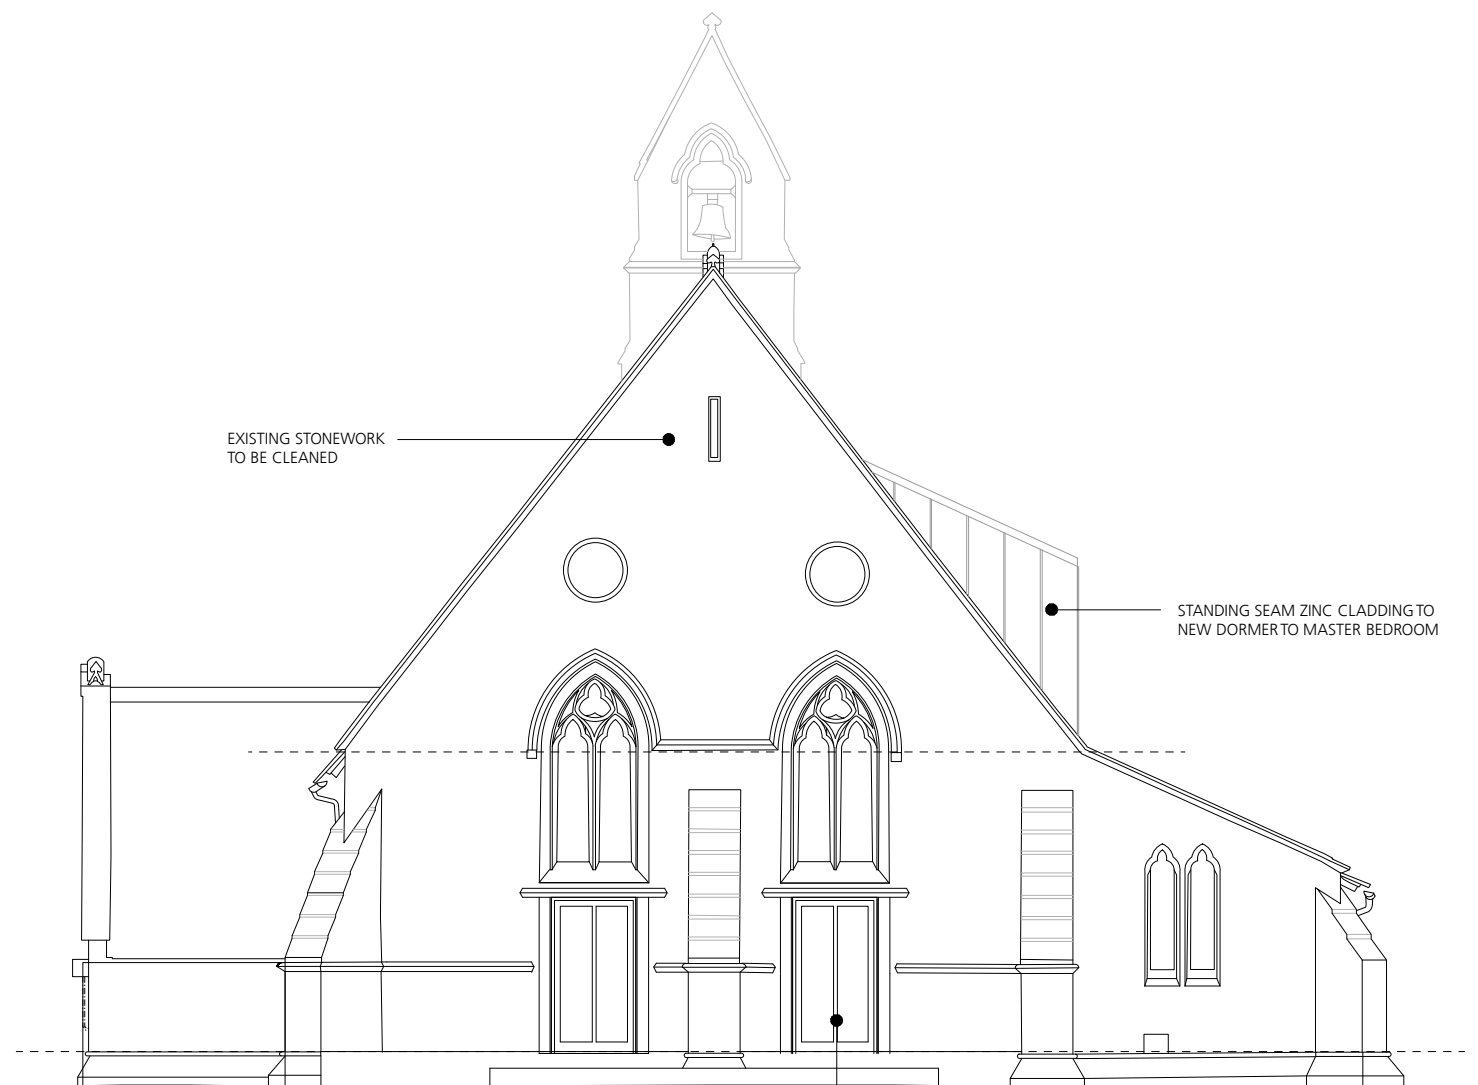

SOUTH ELEVATION

 

Rev D - 05/23 - Dormer amended
Rev C - 04/22 - Dormer amended
Rev B - 02/22 - South Elevation amended
Rev A - 01/22 - Dormers amended

Jonathan Davidson Architects

Architecture & Industrial Design
47 Hilton Street
MANCHESTER
M1 2EF
t: 0161 711 0835
e: inbox@j davidsonarchitects.com
w: www.j davidsonarchitects.com

Client Mr D Apenteng
Project **St John in the Wilderness**
Whalley Rd, Shuttleworth
Scale 1:100 @ A3
Date Sept 2021

Document **Planning Drawing**
Proposed Elevations 3/3
Status For information

Doc Ref	367	PD	0011	D
---------	-----	----	------	---