



SITE SPECIFIC HAZARDS


IN ACCORDANCE WITH THE REQUIREMENTS OF THE CDM REGULATIONS 2015 THE FOLLOWING SIGNIFICANT RESIDUAL HAZARDS HAVE NOT BEEN DESIGNED OUT OF THIS PROJECT AND MUST BE TAKEN INTO CONSIDERATION BY CONTRACTORS PLANNING TO UNDERTAKE THE WORKS SHOWN ON THIS DRAWING:

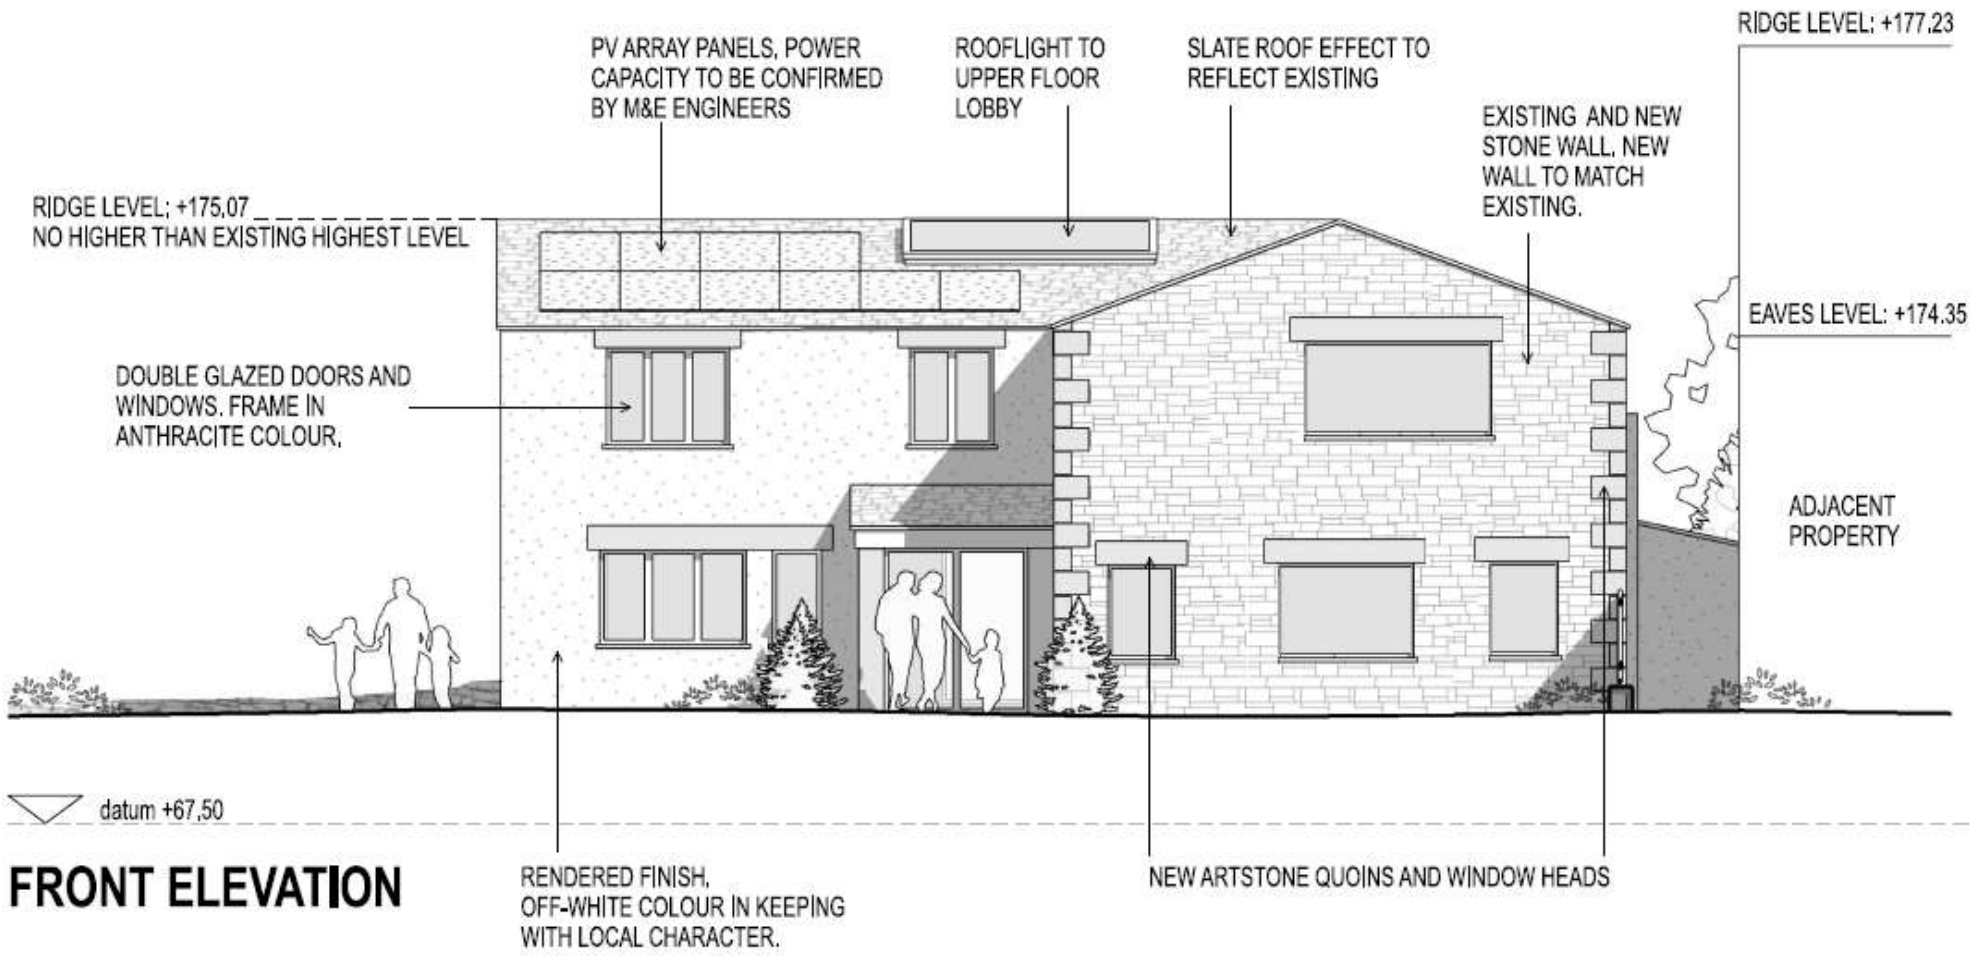


FRONT ELEVATION

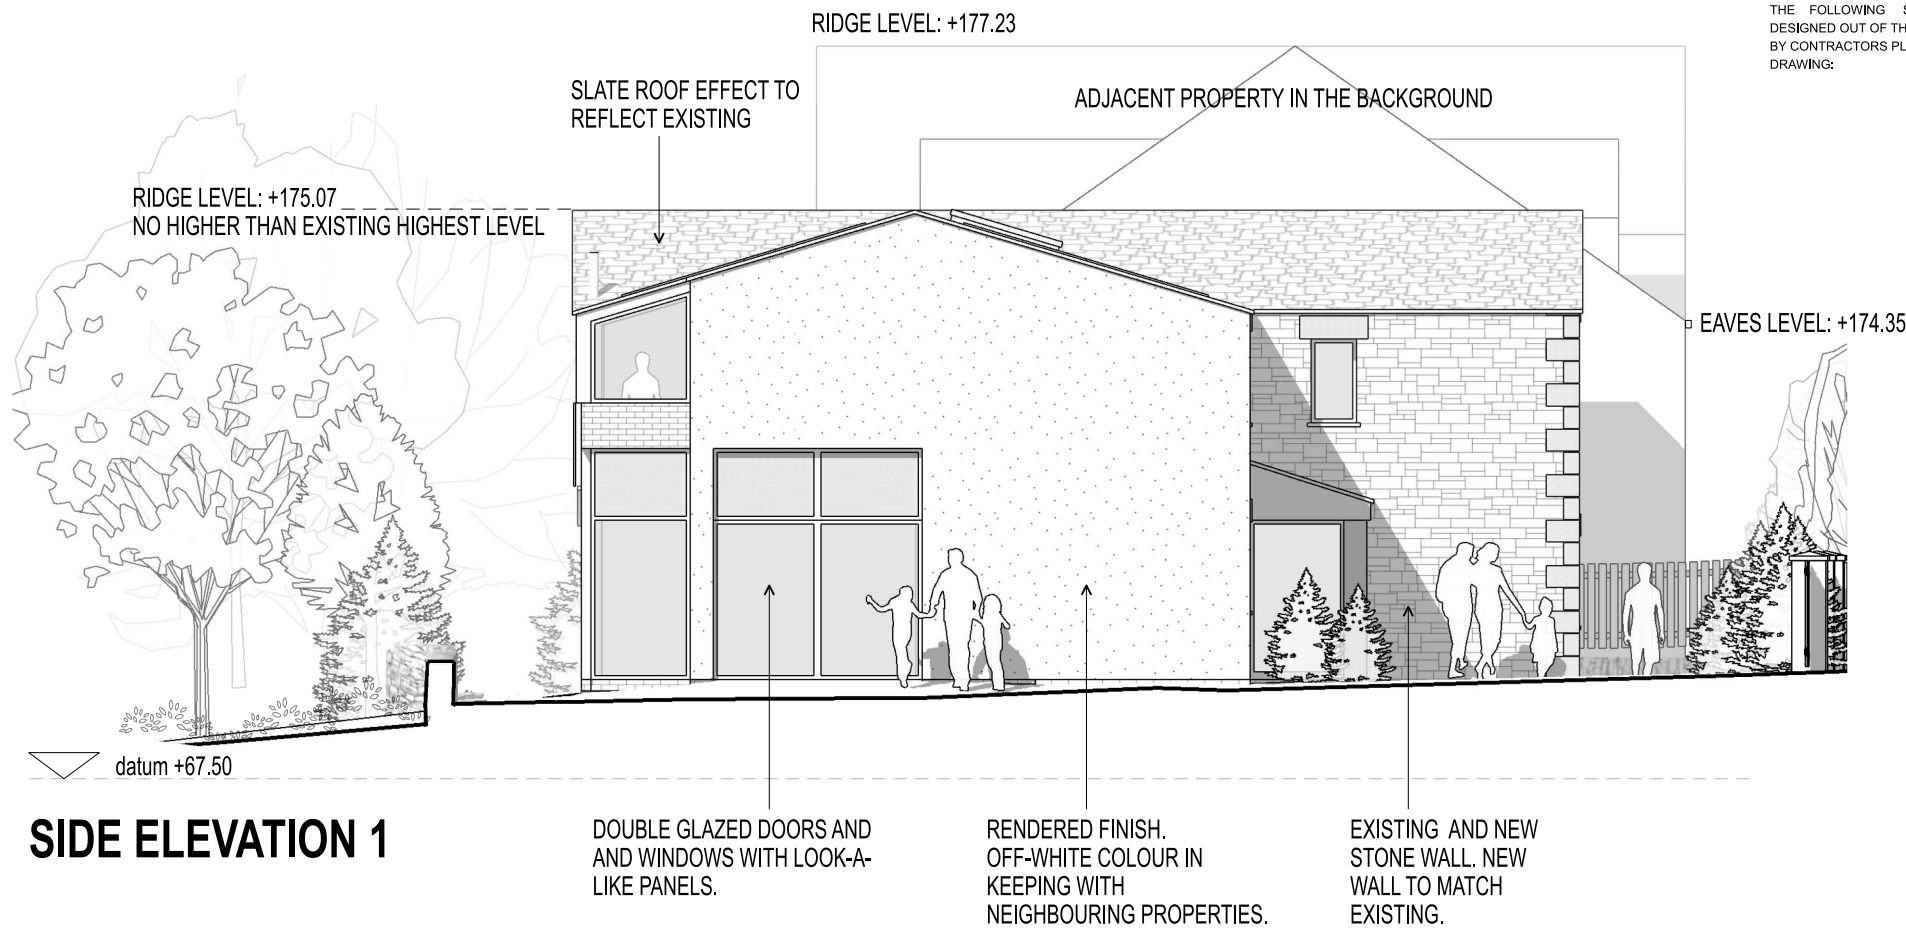

SIDE ELEVATION 1

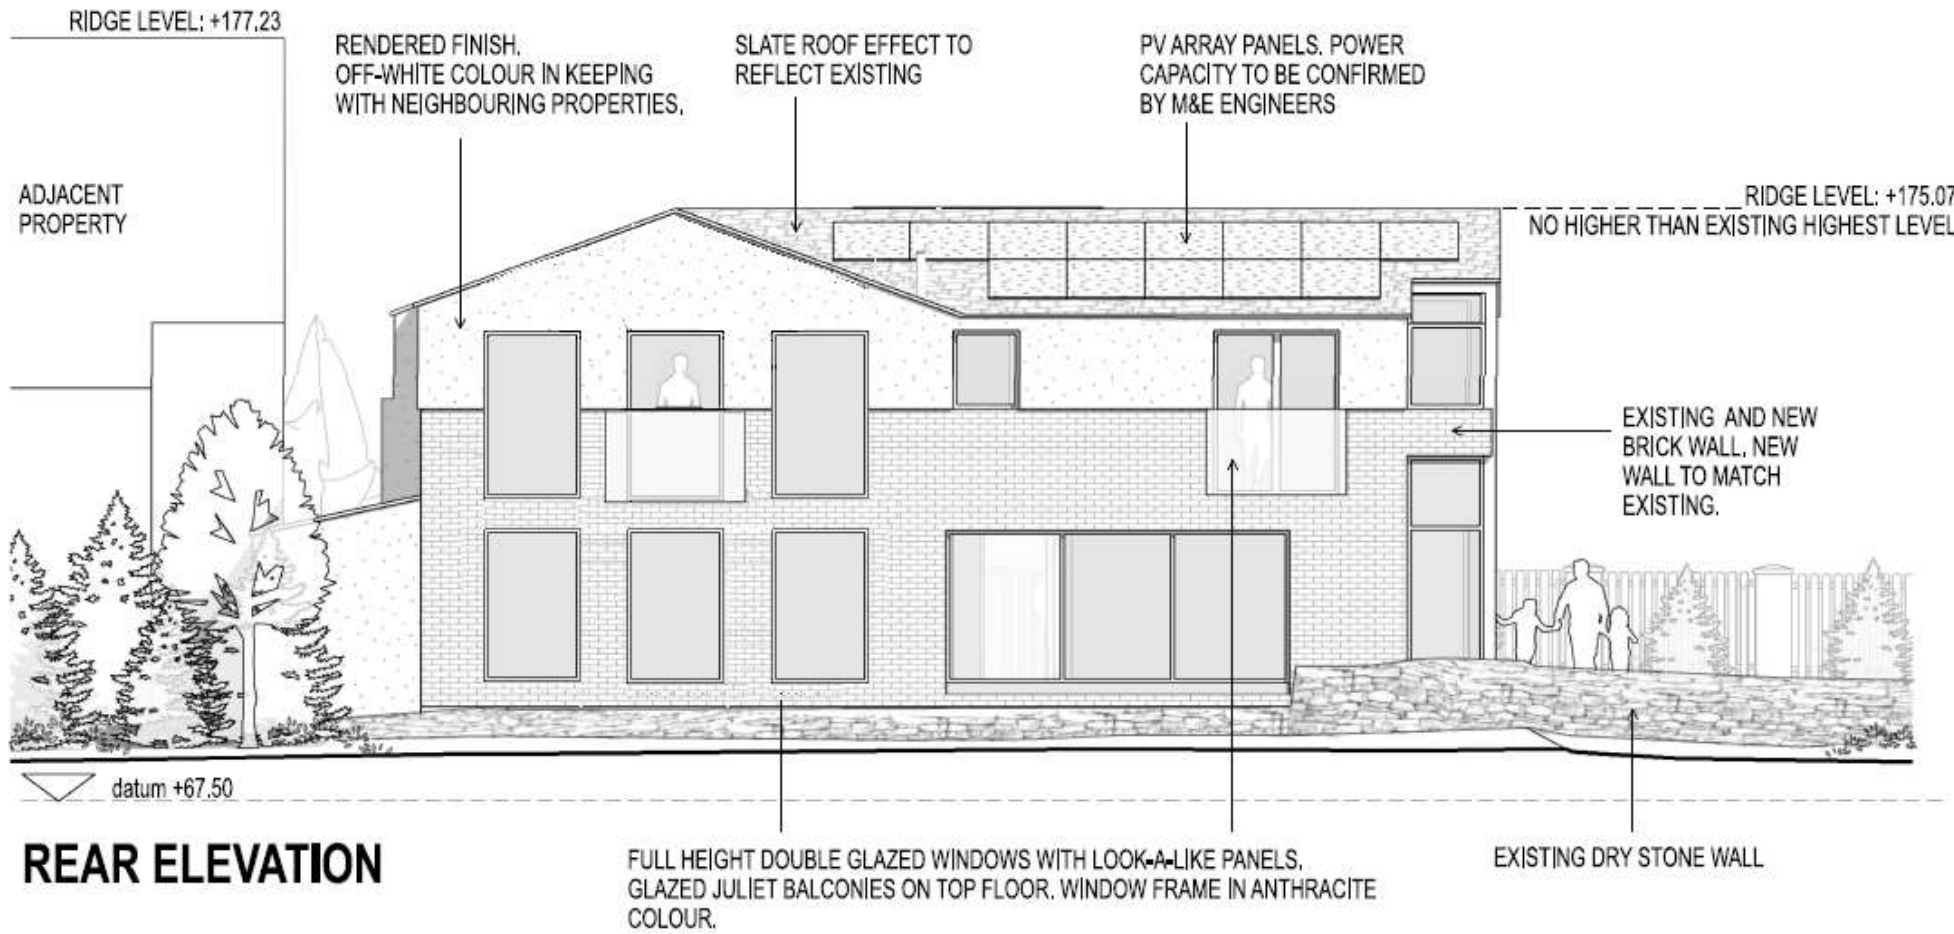

REAR ELEVATION

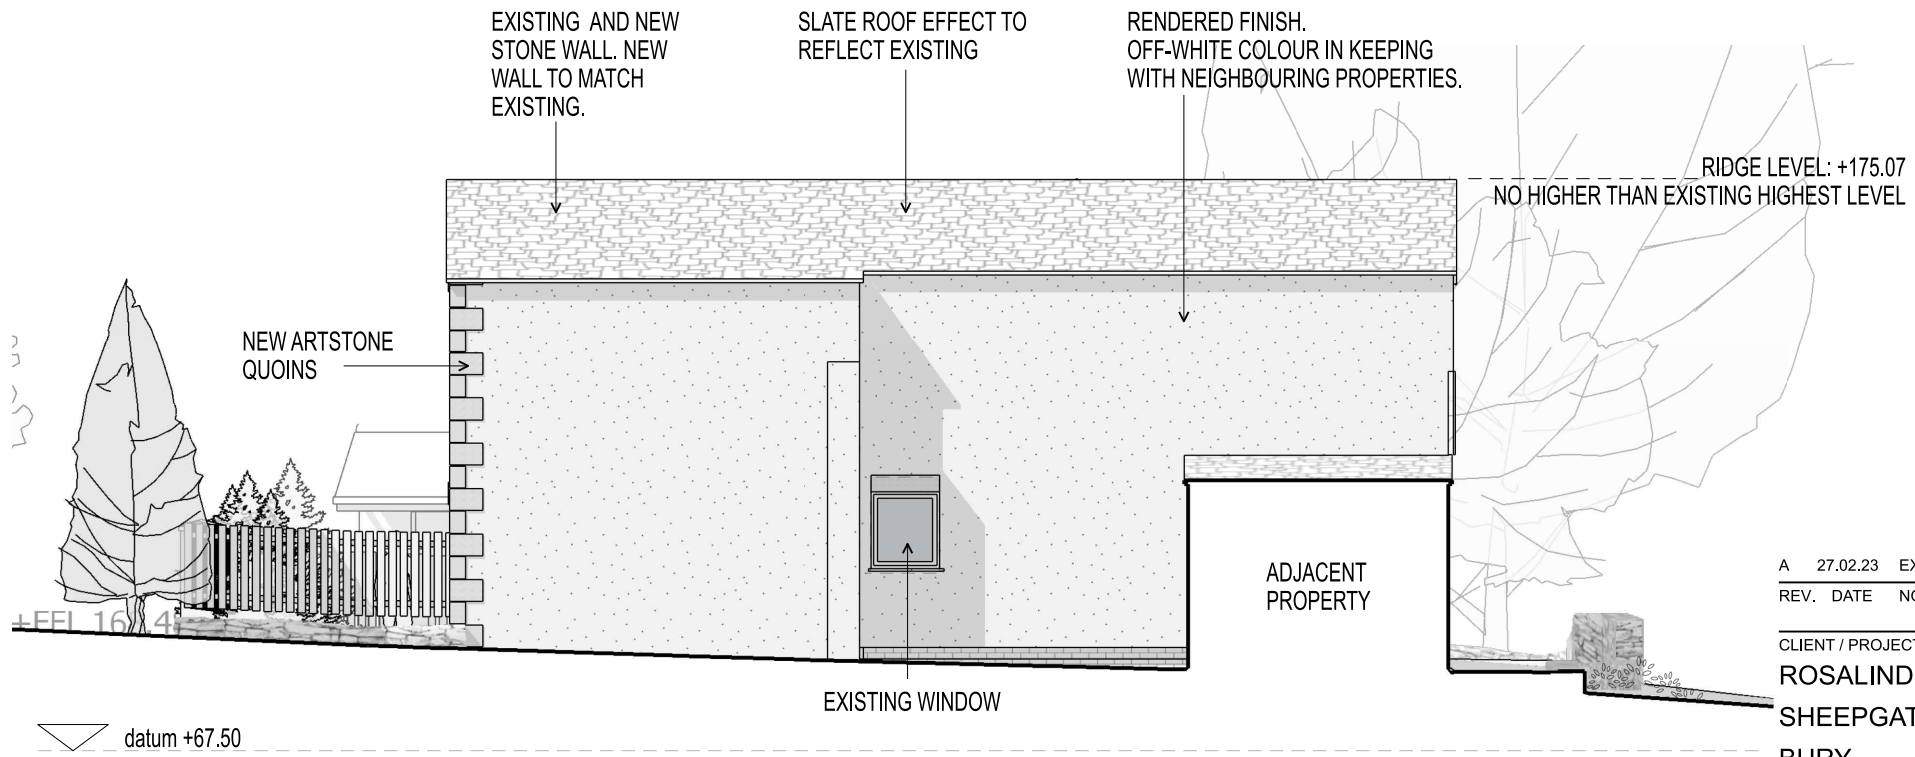

SIDE ELEVATION 2

SCALE



NOTES:

THIS DRAWING IS BASED UPON TOPOGRAPHICAL AND MEASURED SURVEY FROM SITE SURVEYING SERVICES.
-REFERENCE: SSS-10301-REV F (FLOOR PLANS & ELEVATIONS)
-DATE: 09/01/2023

STRUCTURAL REQUIREMENTS SUBJECT TO REVIEW BY STRUCTURAL ENGINEER

M&E REQUIREMENTS SUBJECT TO REVIEW BY M&E ENGINEER

COSTS SUBJECT TO REVIEW BY COST CONSULTANT

A	27.02.23	EXISTING WINDOW	WNH
REV.	DATE	NOTES	INIT.

CLIENT / PROJECT
ROSALIND THORPE
SHEEPGATE FARM
BURY
DRAWING TITLE
PROPOSED ELEVATIONS

STATUS				
PLANNING				
DATE	DRAWN	SCALE @ A2		
JAN '23	WNH	1:100		
PROJECT NUMBER	UNIT / BLOCK	CI / SFB CODE	TYPE & NUMBER	REVISION LETTER
DRAWING NO.				
11245			PL08	A
Site Location Plans	L	GA Plans	P	Elevations
Sections	S	Details	D	Prefix: Colour