





09 DERVENT Av., Whitefield
Manchester M45 8GJ
Drawing No. 02

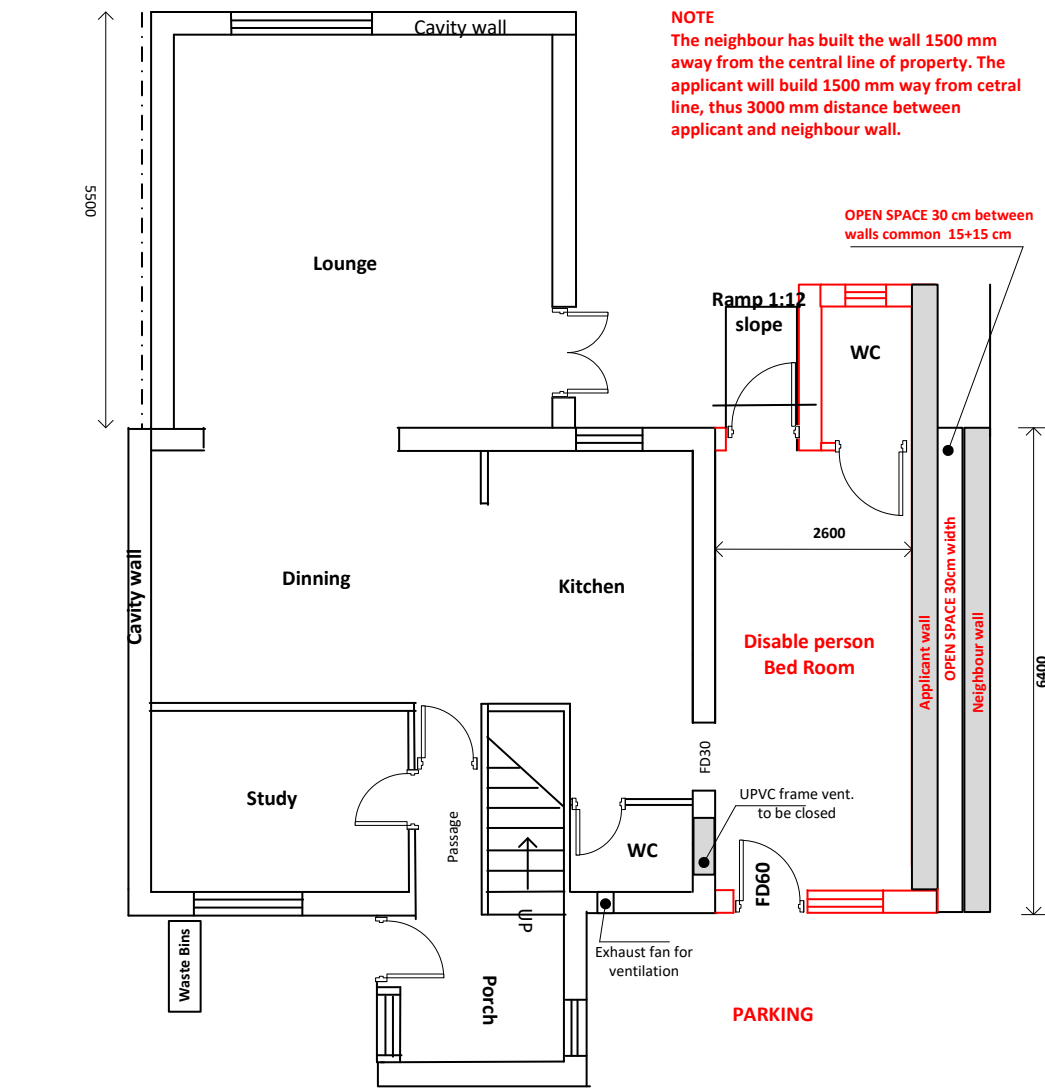


PROPOSED GROUND FLOOR

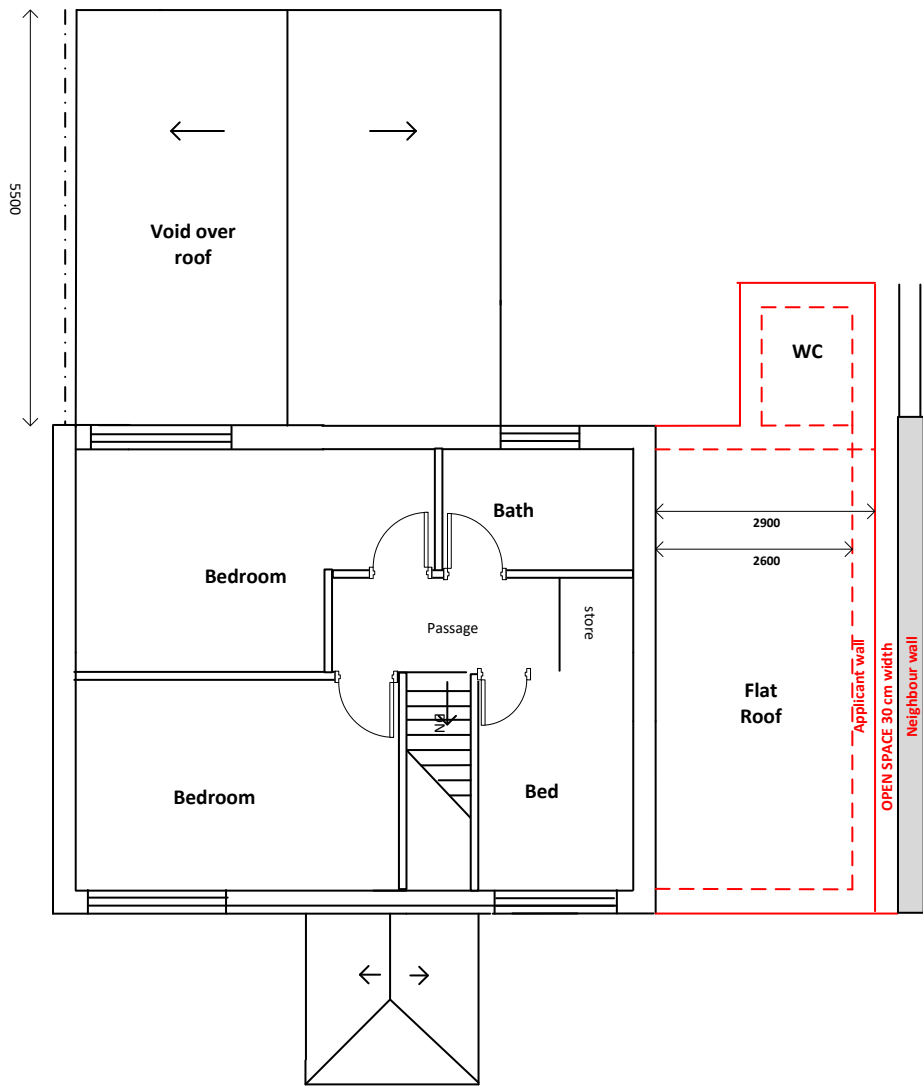


PROPOSED FIRST FLOOR

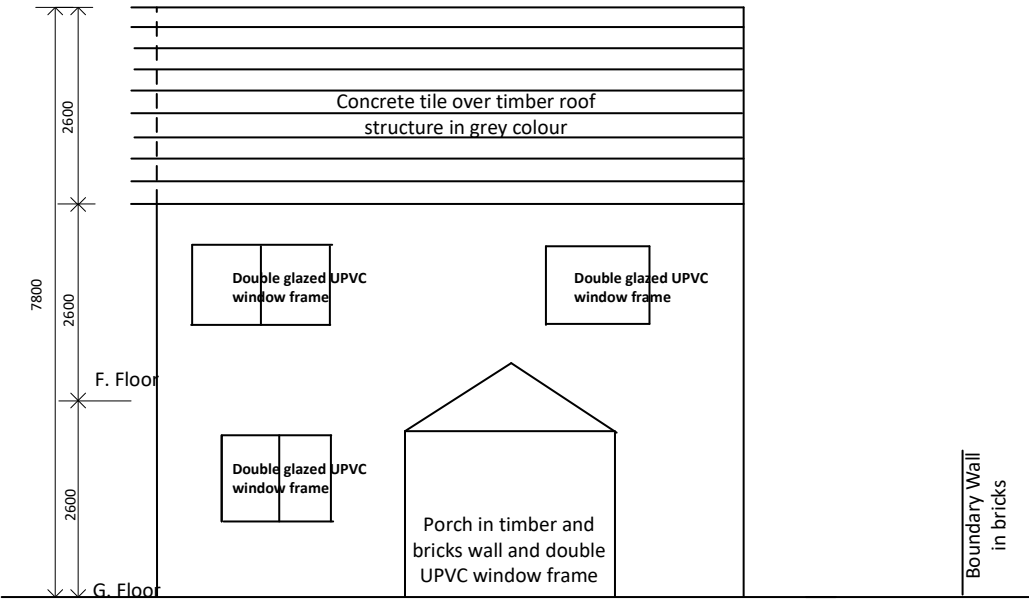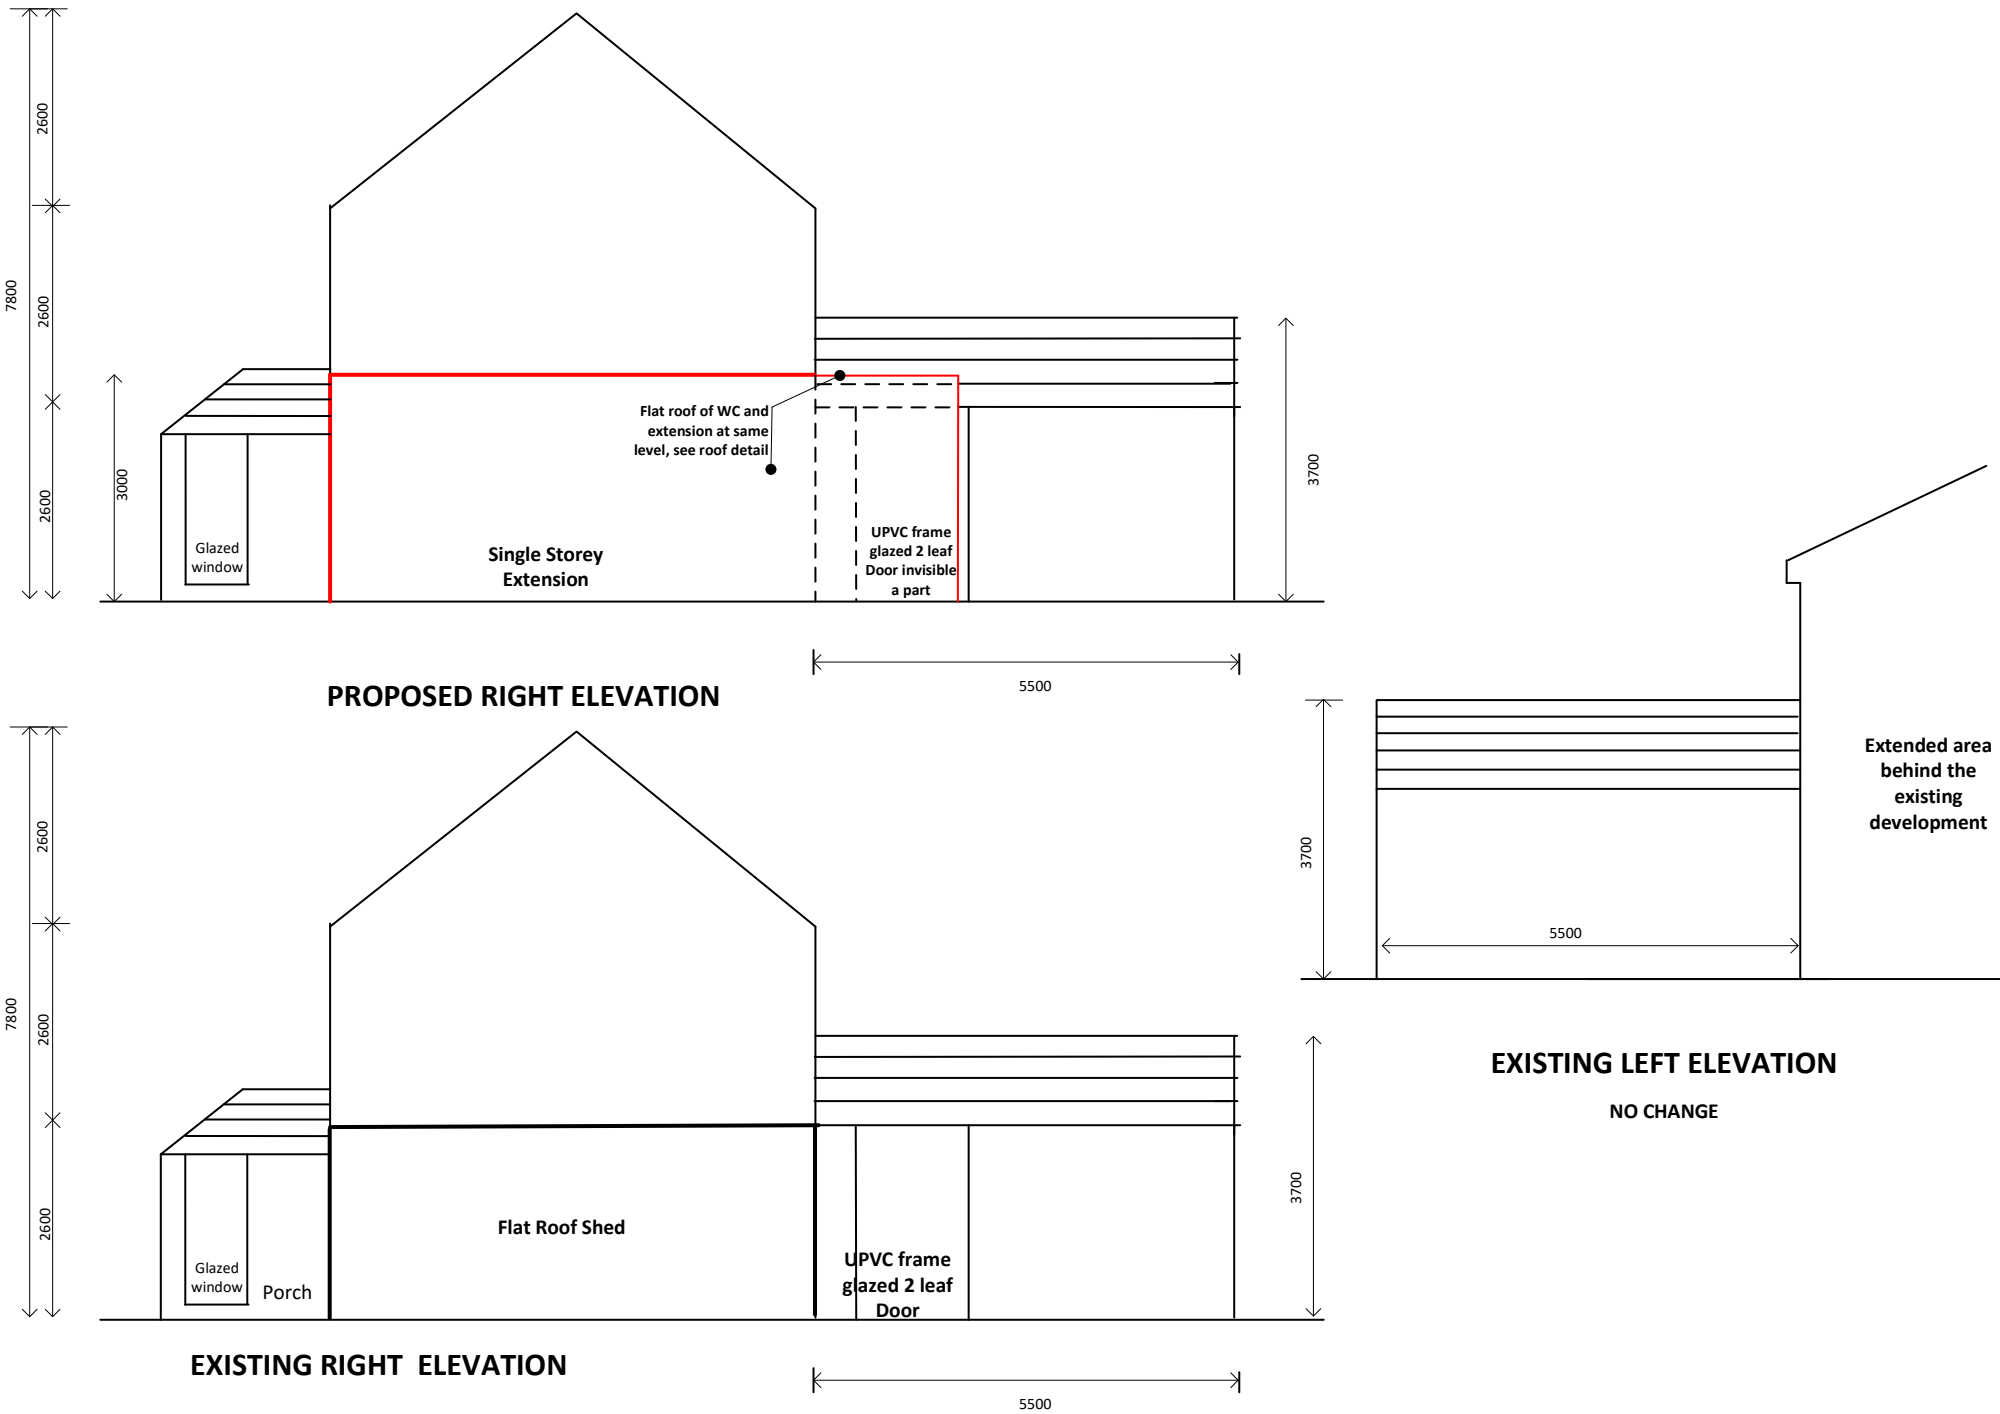


EXISTING FRONT ELEVATION

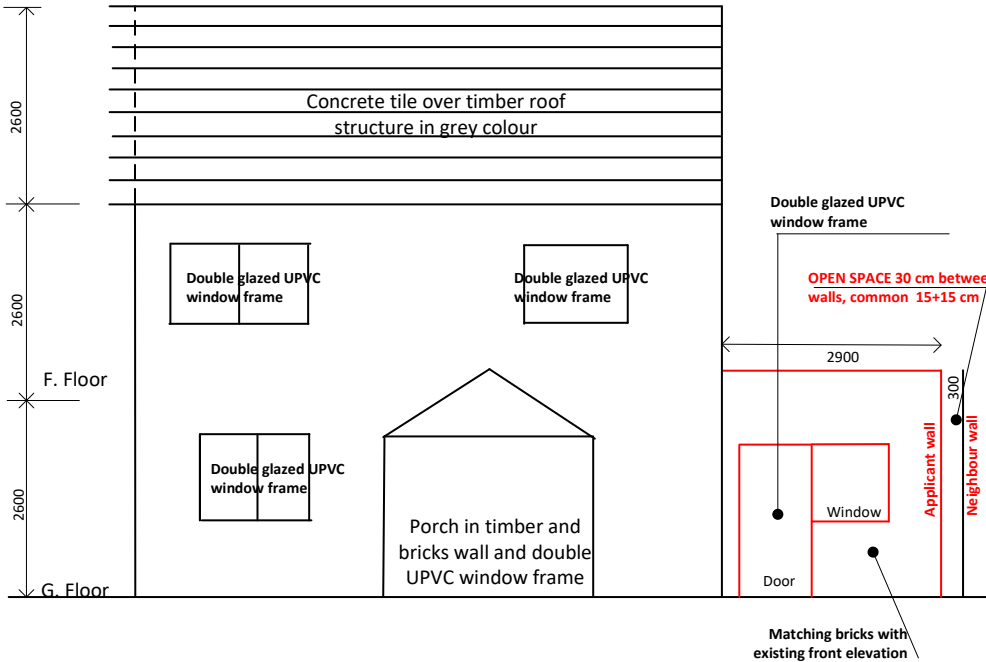


PROPOSED FRONT ELEVATION

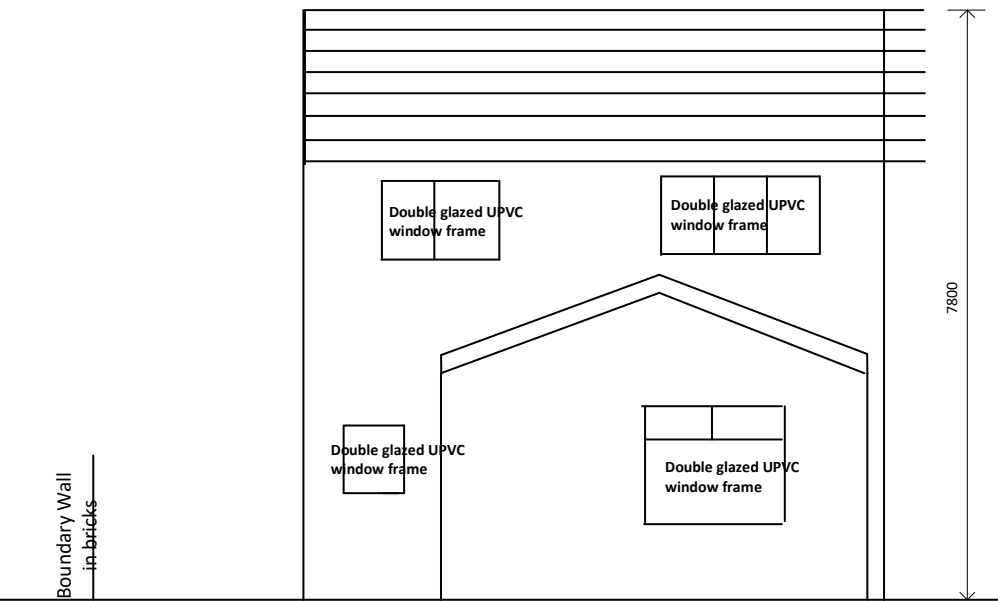


EXISTING REAR ELEVATION

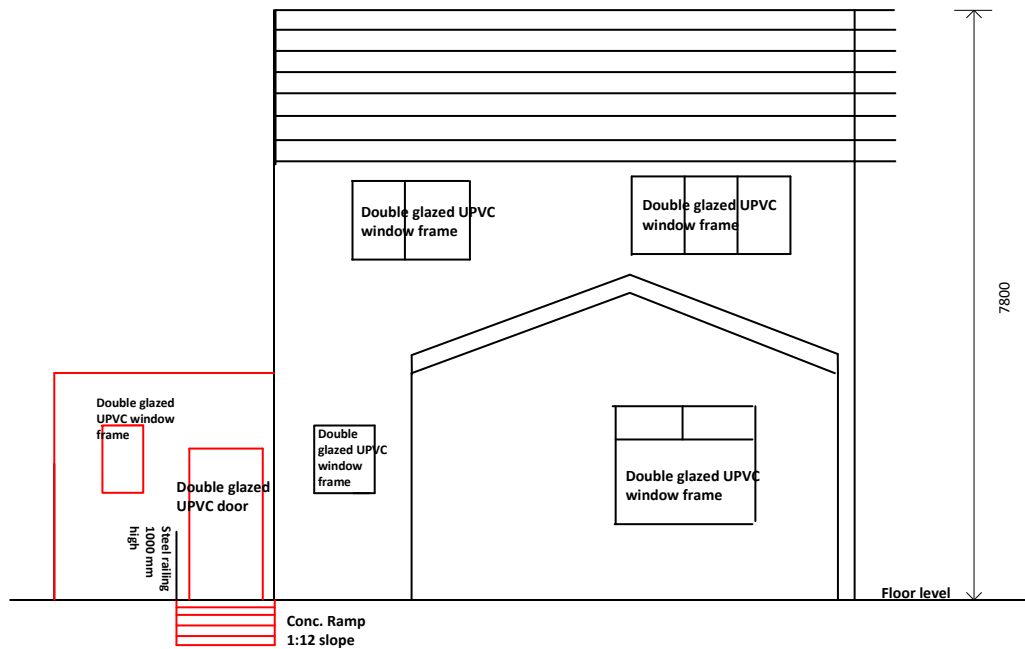

PROPOSED REAR ELEVATION

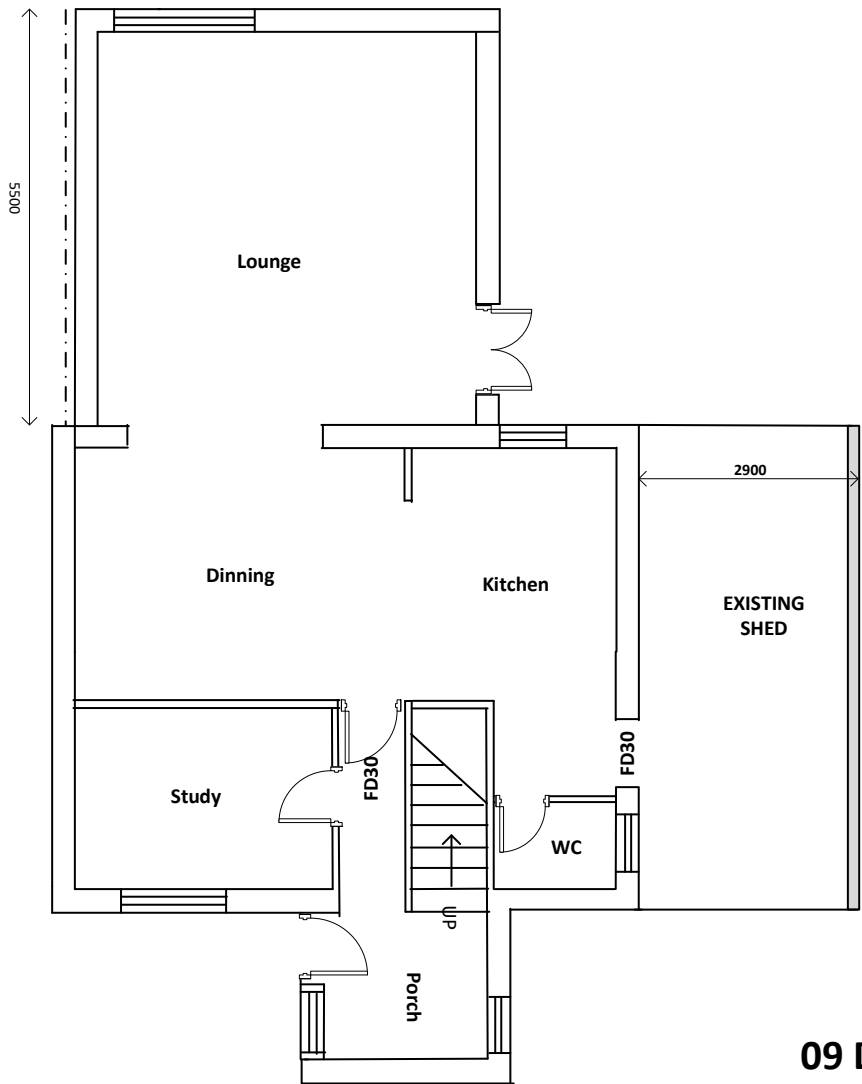

EXISTING GROUND FLOOR

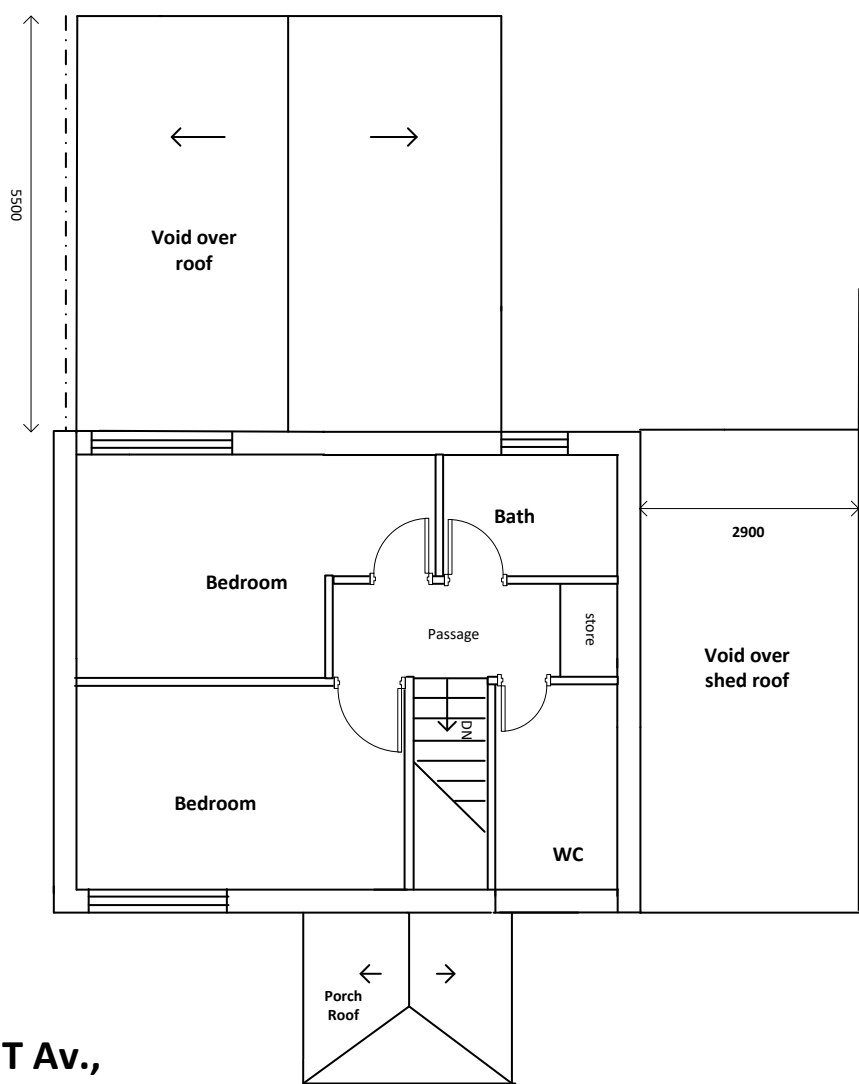

EXISTING FIRST FLOOR

09 DERVENT Av.,
Whitefield
Manchester M45 8GJ
Drawing NO. 01