

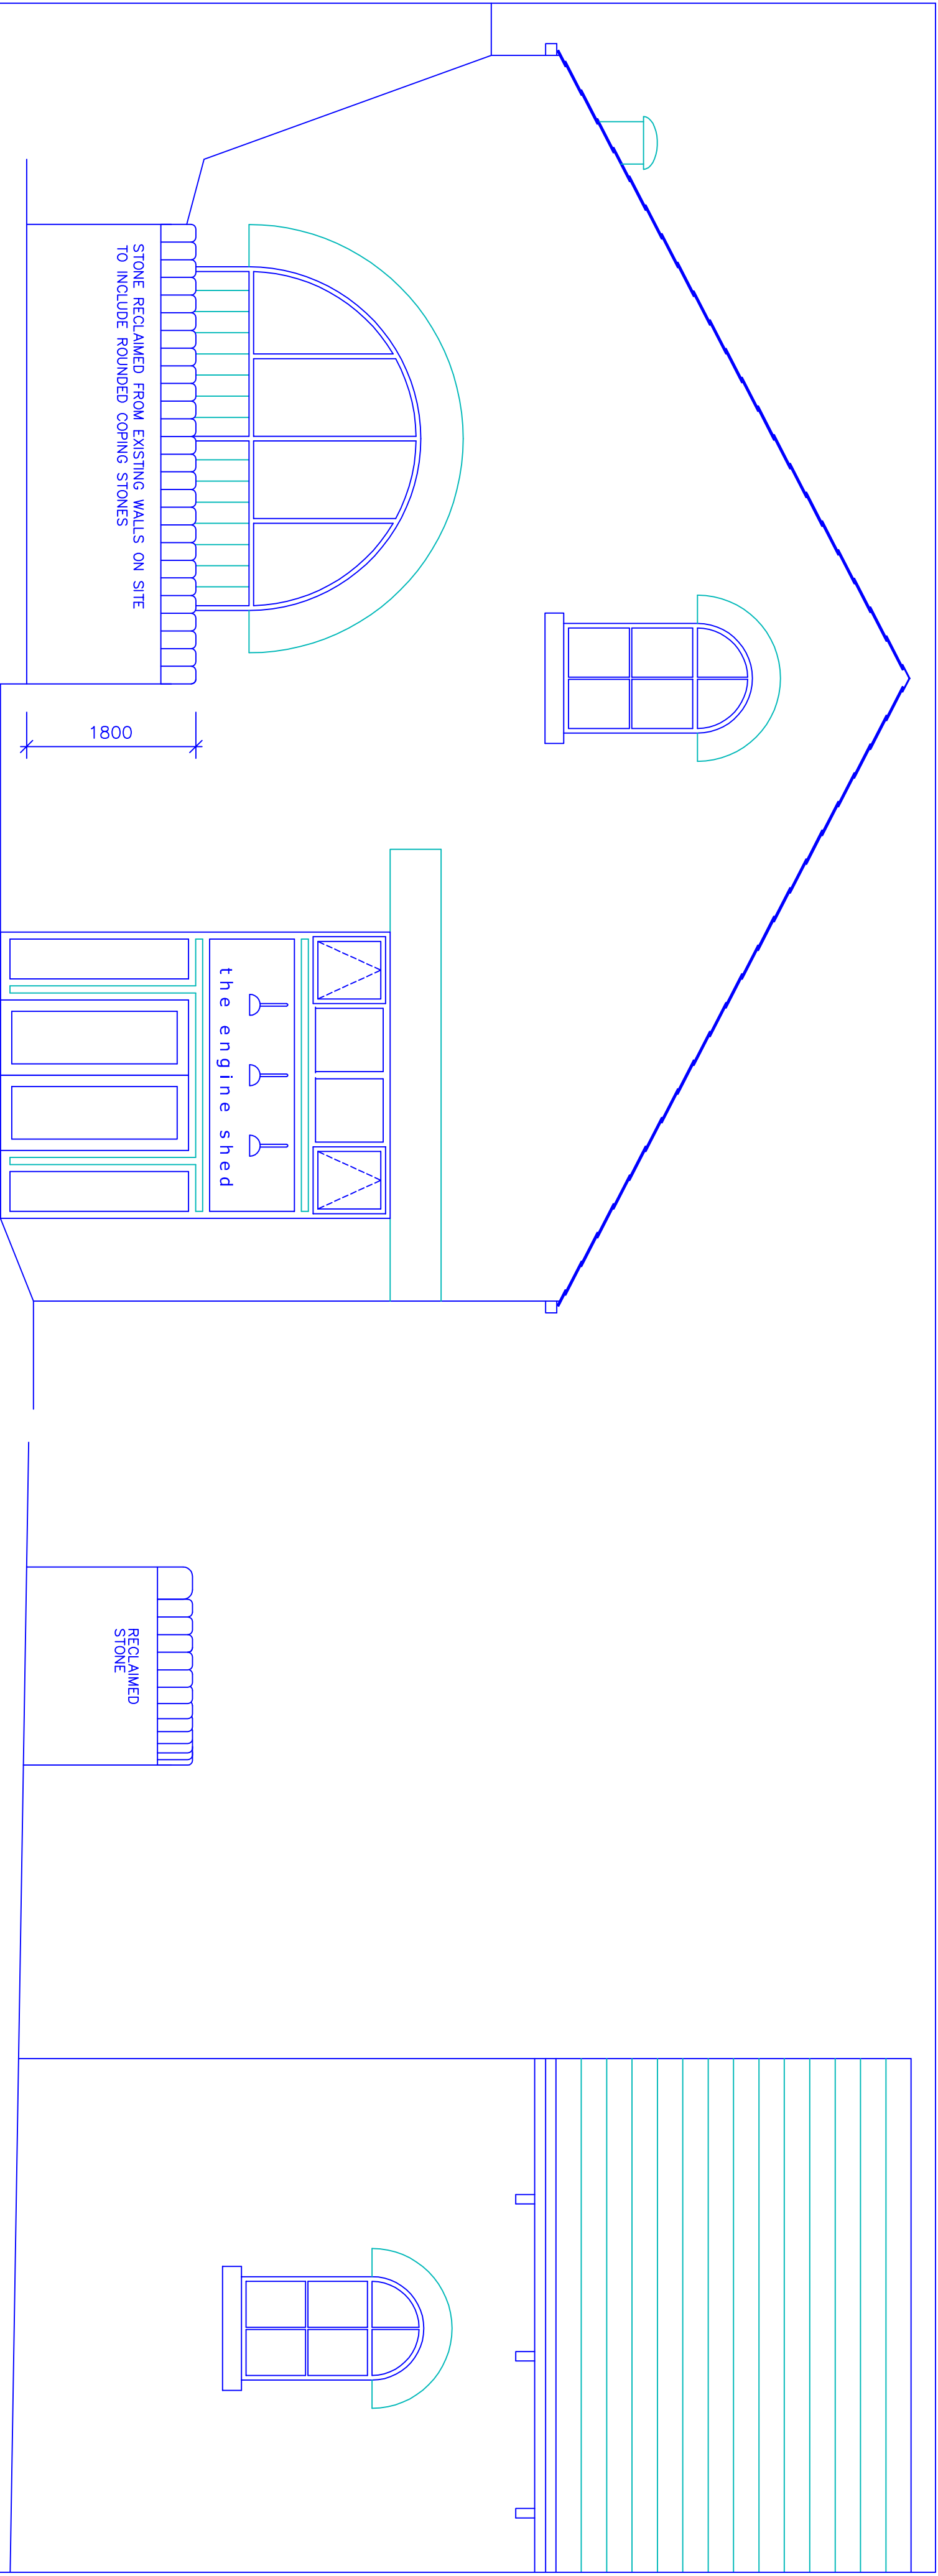


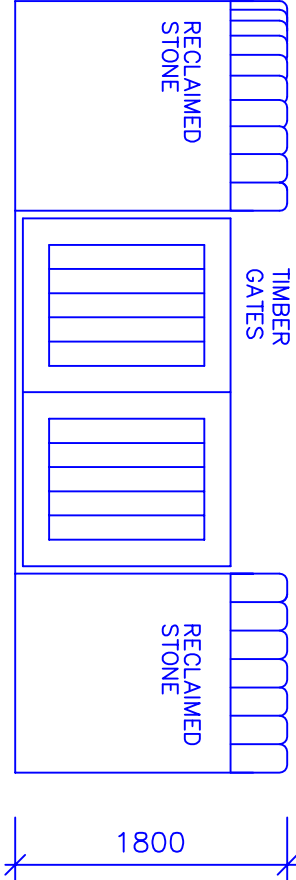


PROPOSED NORTH ELEVATION

PROPOSED WEST ELEVATION

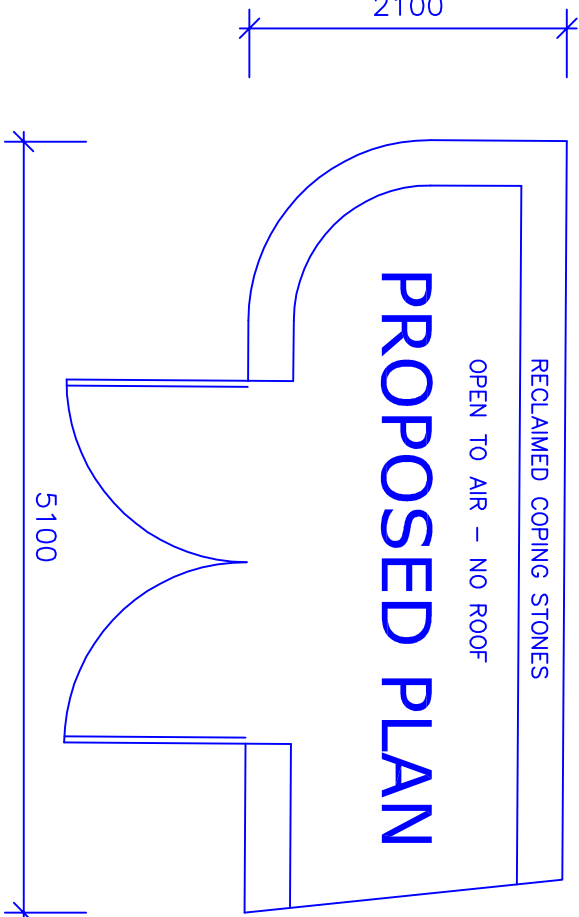

PROPOSED SOUTH ELEVATION

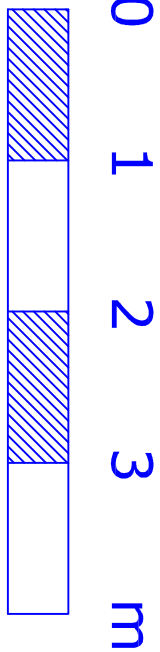

This drawing and design concept is the property of PPV design. It should not be reproduced without written permission

The Engine Shed
Rowlands Road
Summersat

scale 1:50 @ A2
May 2024

PM10-09

Proposed Bin Enclosure

PPV design Ltd

2 Helmsshore Road, Holcombe Village
Ramsbottom, Lancashire BL8 4PA
Gary Dearden (BA(hons)) DipArch RIBA
gary@ppv-design.co.uk www.ppv-design.co.uk
tel / fax 01706 822731 mobile 07712 669482