



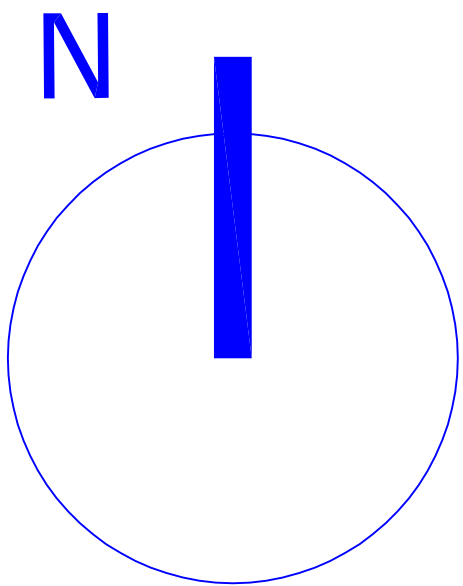

Topographical Survey by Chris Partington Land Surveyors.
Reproduced with their permission.

NOTE:
AT THE TIME THE SURVEY WAS UNDERTAKEN, THERE WAS A GROUND FROST
AND IT HAD BEEN SNOWING. WHILST EVERY EFFORT WAS TAKEN TO ENSURE
ALL COVERS/SERVICES WERE LOCATED AND SURVEYED PLEASE BE AWARE
THERE MAY BE SOME WHICH WERE COVERED BY THE SNOW.

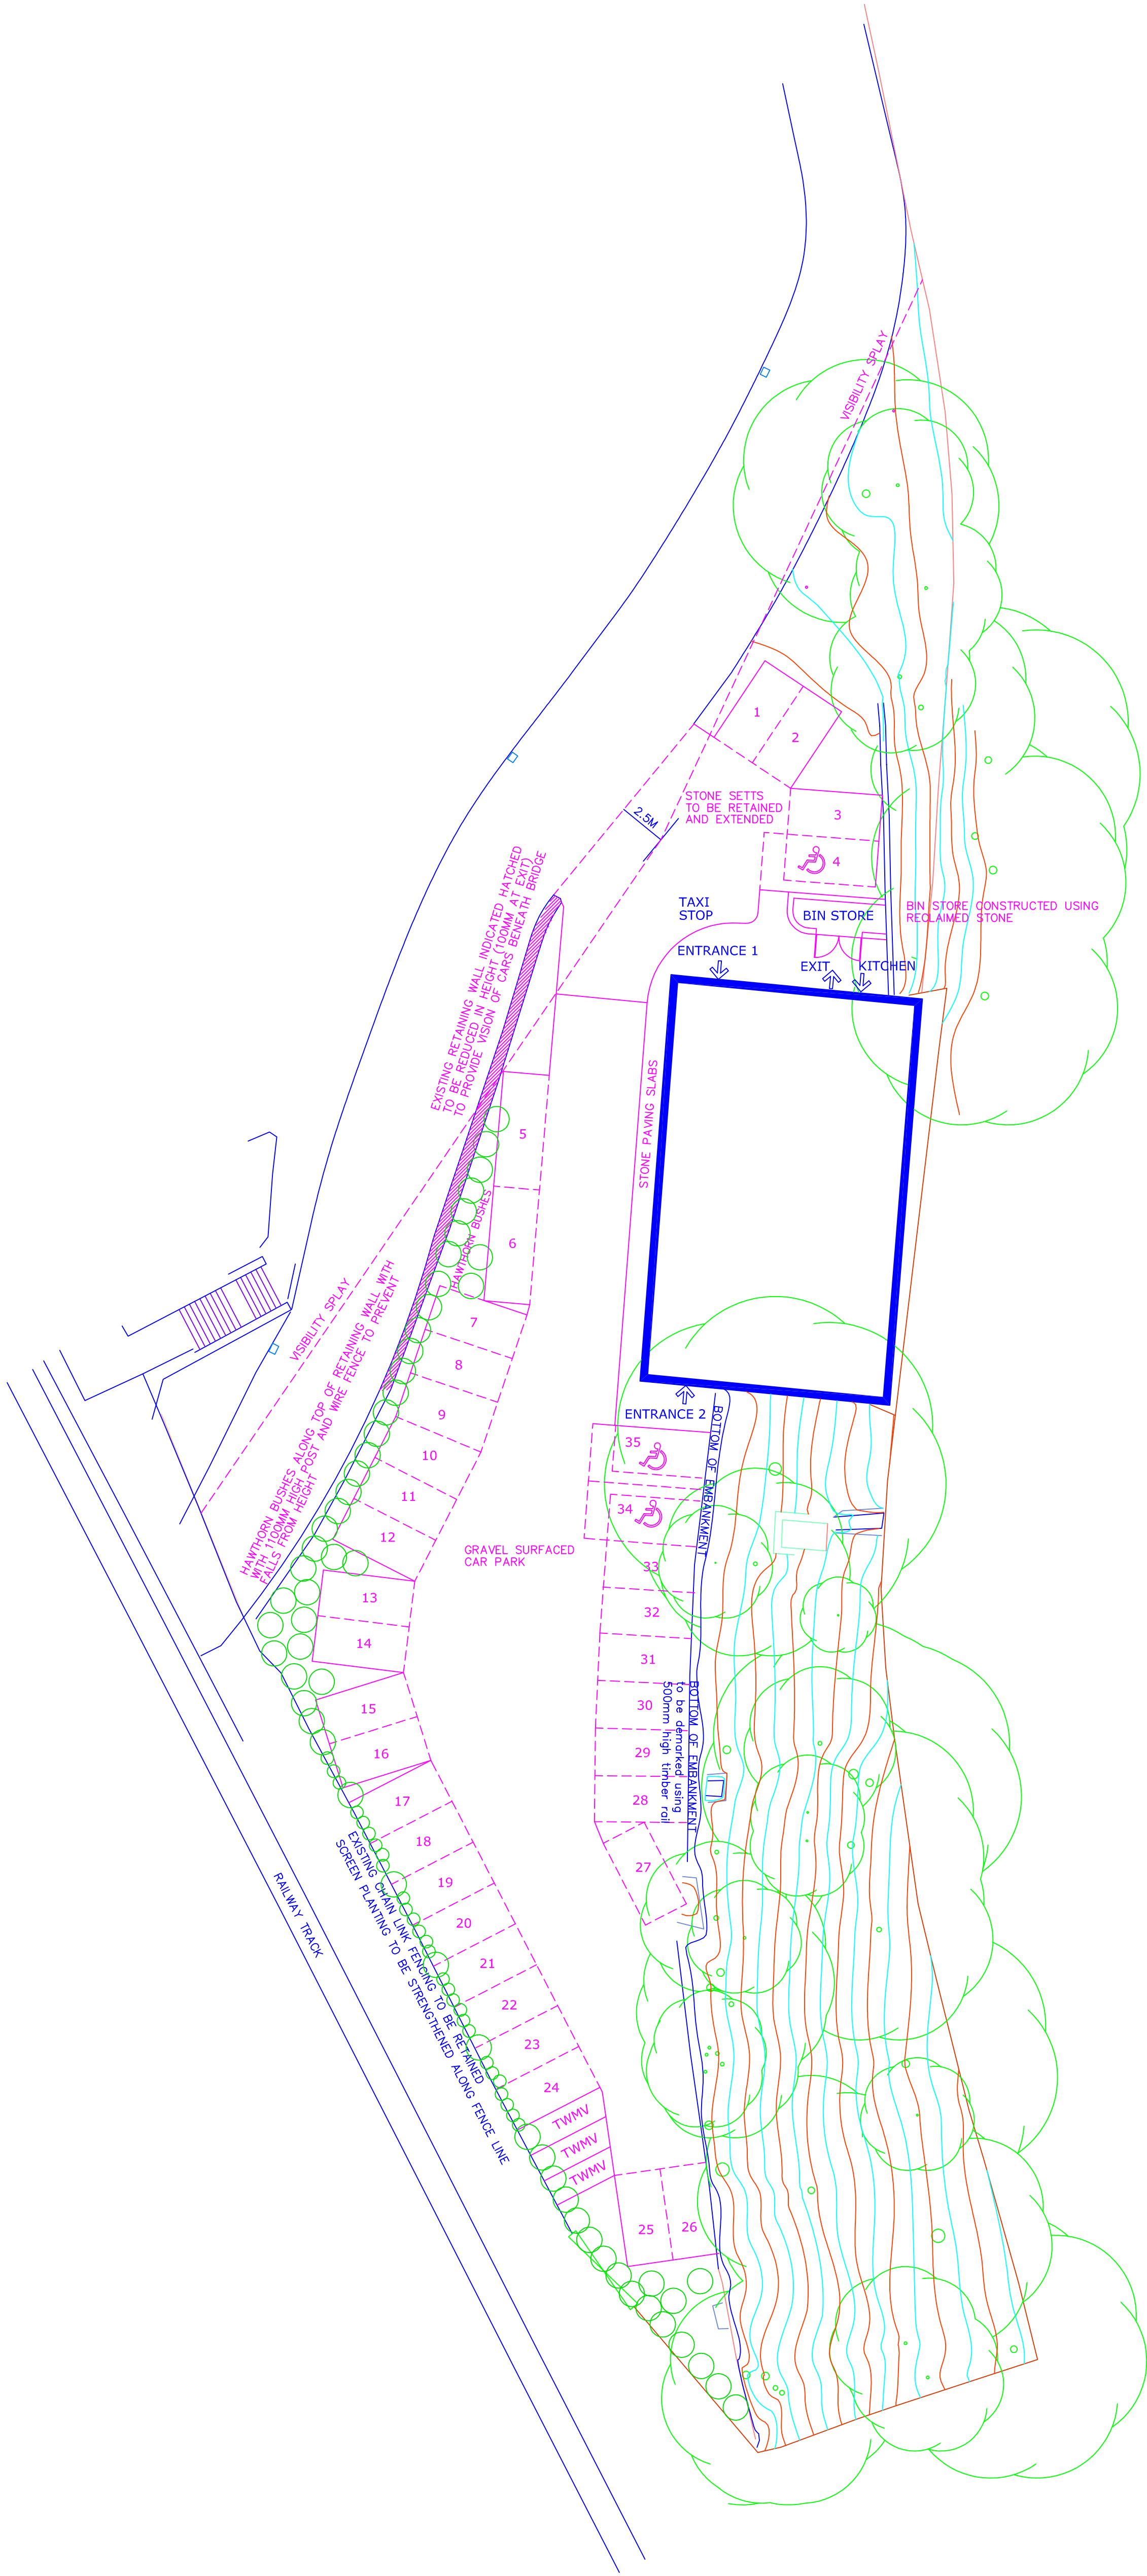

This drawing and design concept is the
property of PPY design. It should not
be reproduced without written permission

The Engine Shed Rowlands Road Summerseat	scale 1:200@A1 May 2024
PM10-02	Proposed Site Plan
PPY design Ltd	

2 Helmshore Road, Holcombe Village
Ramsbottom, Lancashire BL8 4PA

Gary Dearden BArch (hons) DipArch RIBA
gary@ppy-design.co.uk www.ppy-design.co.uk
tel/ Fax 01706 822731 mobile 07712 669482