


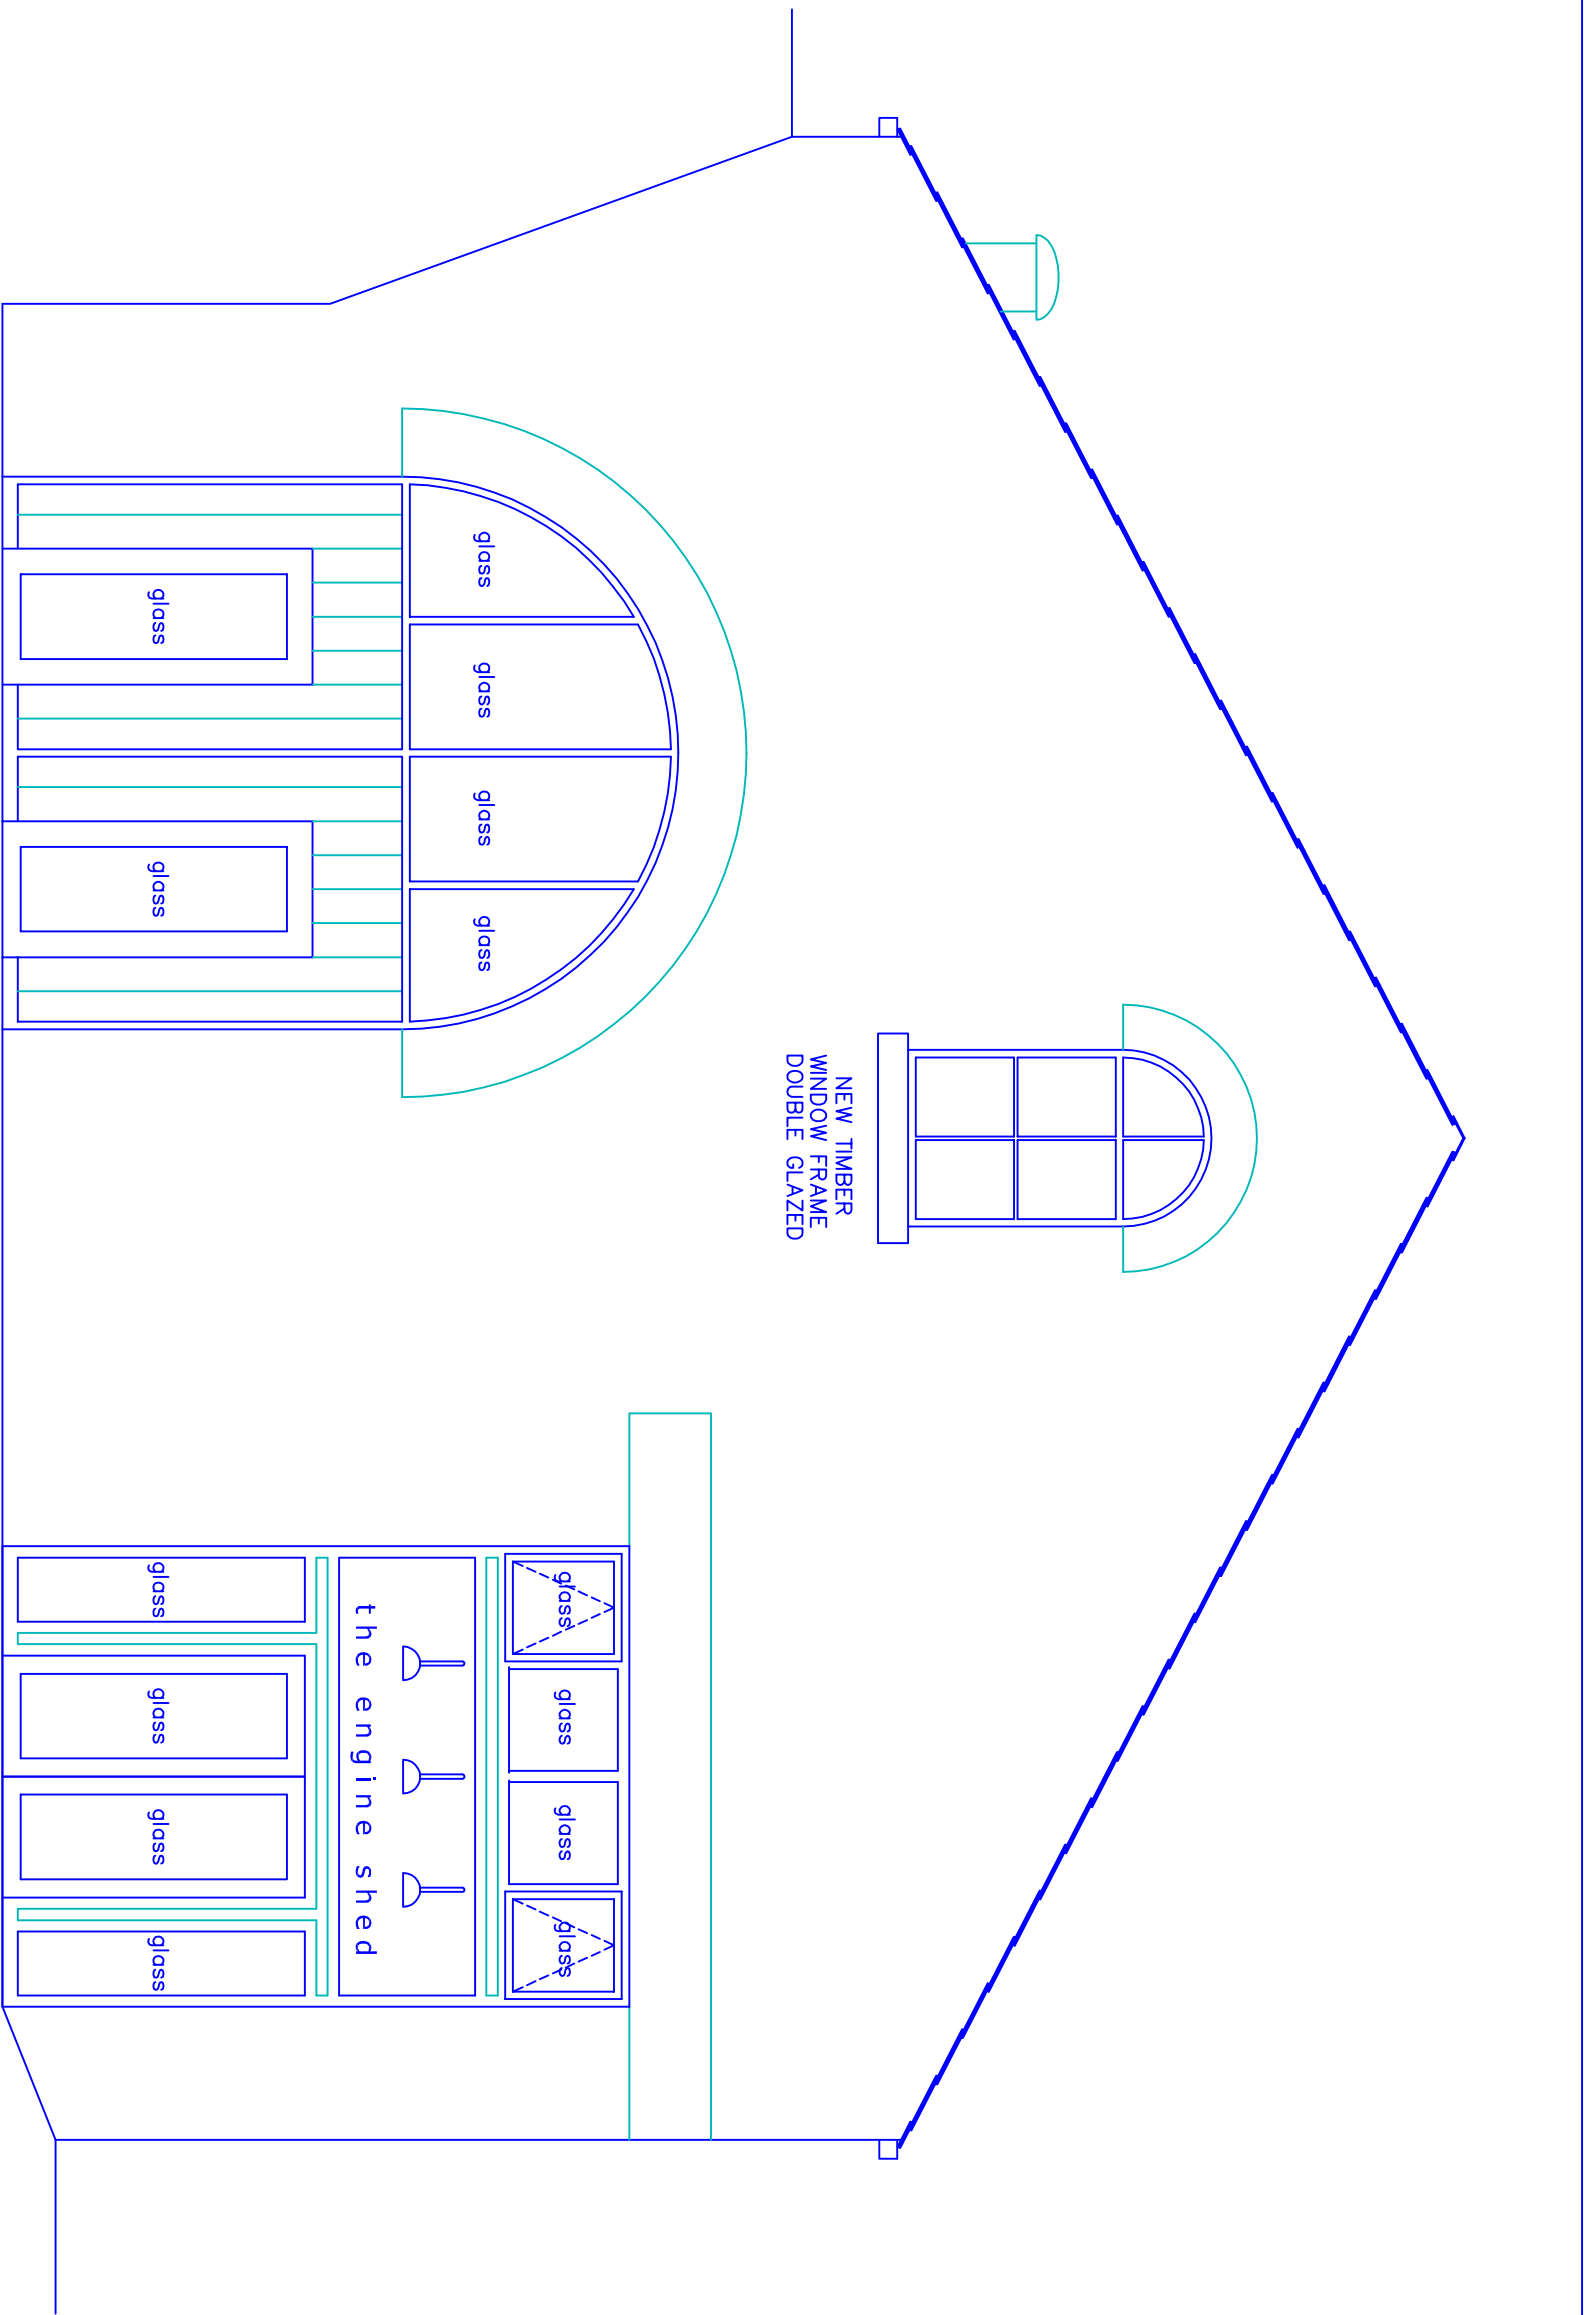


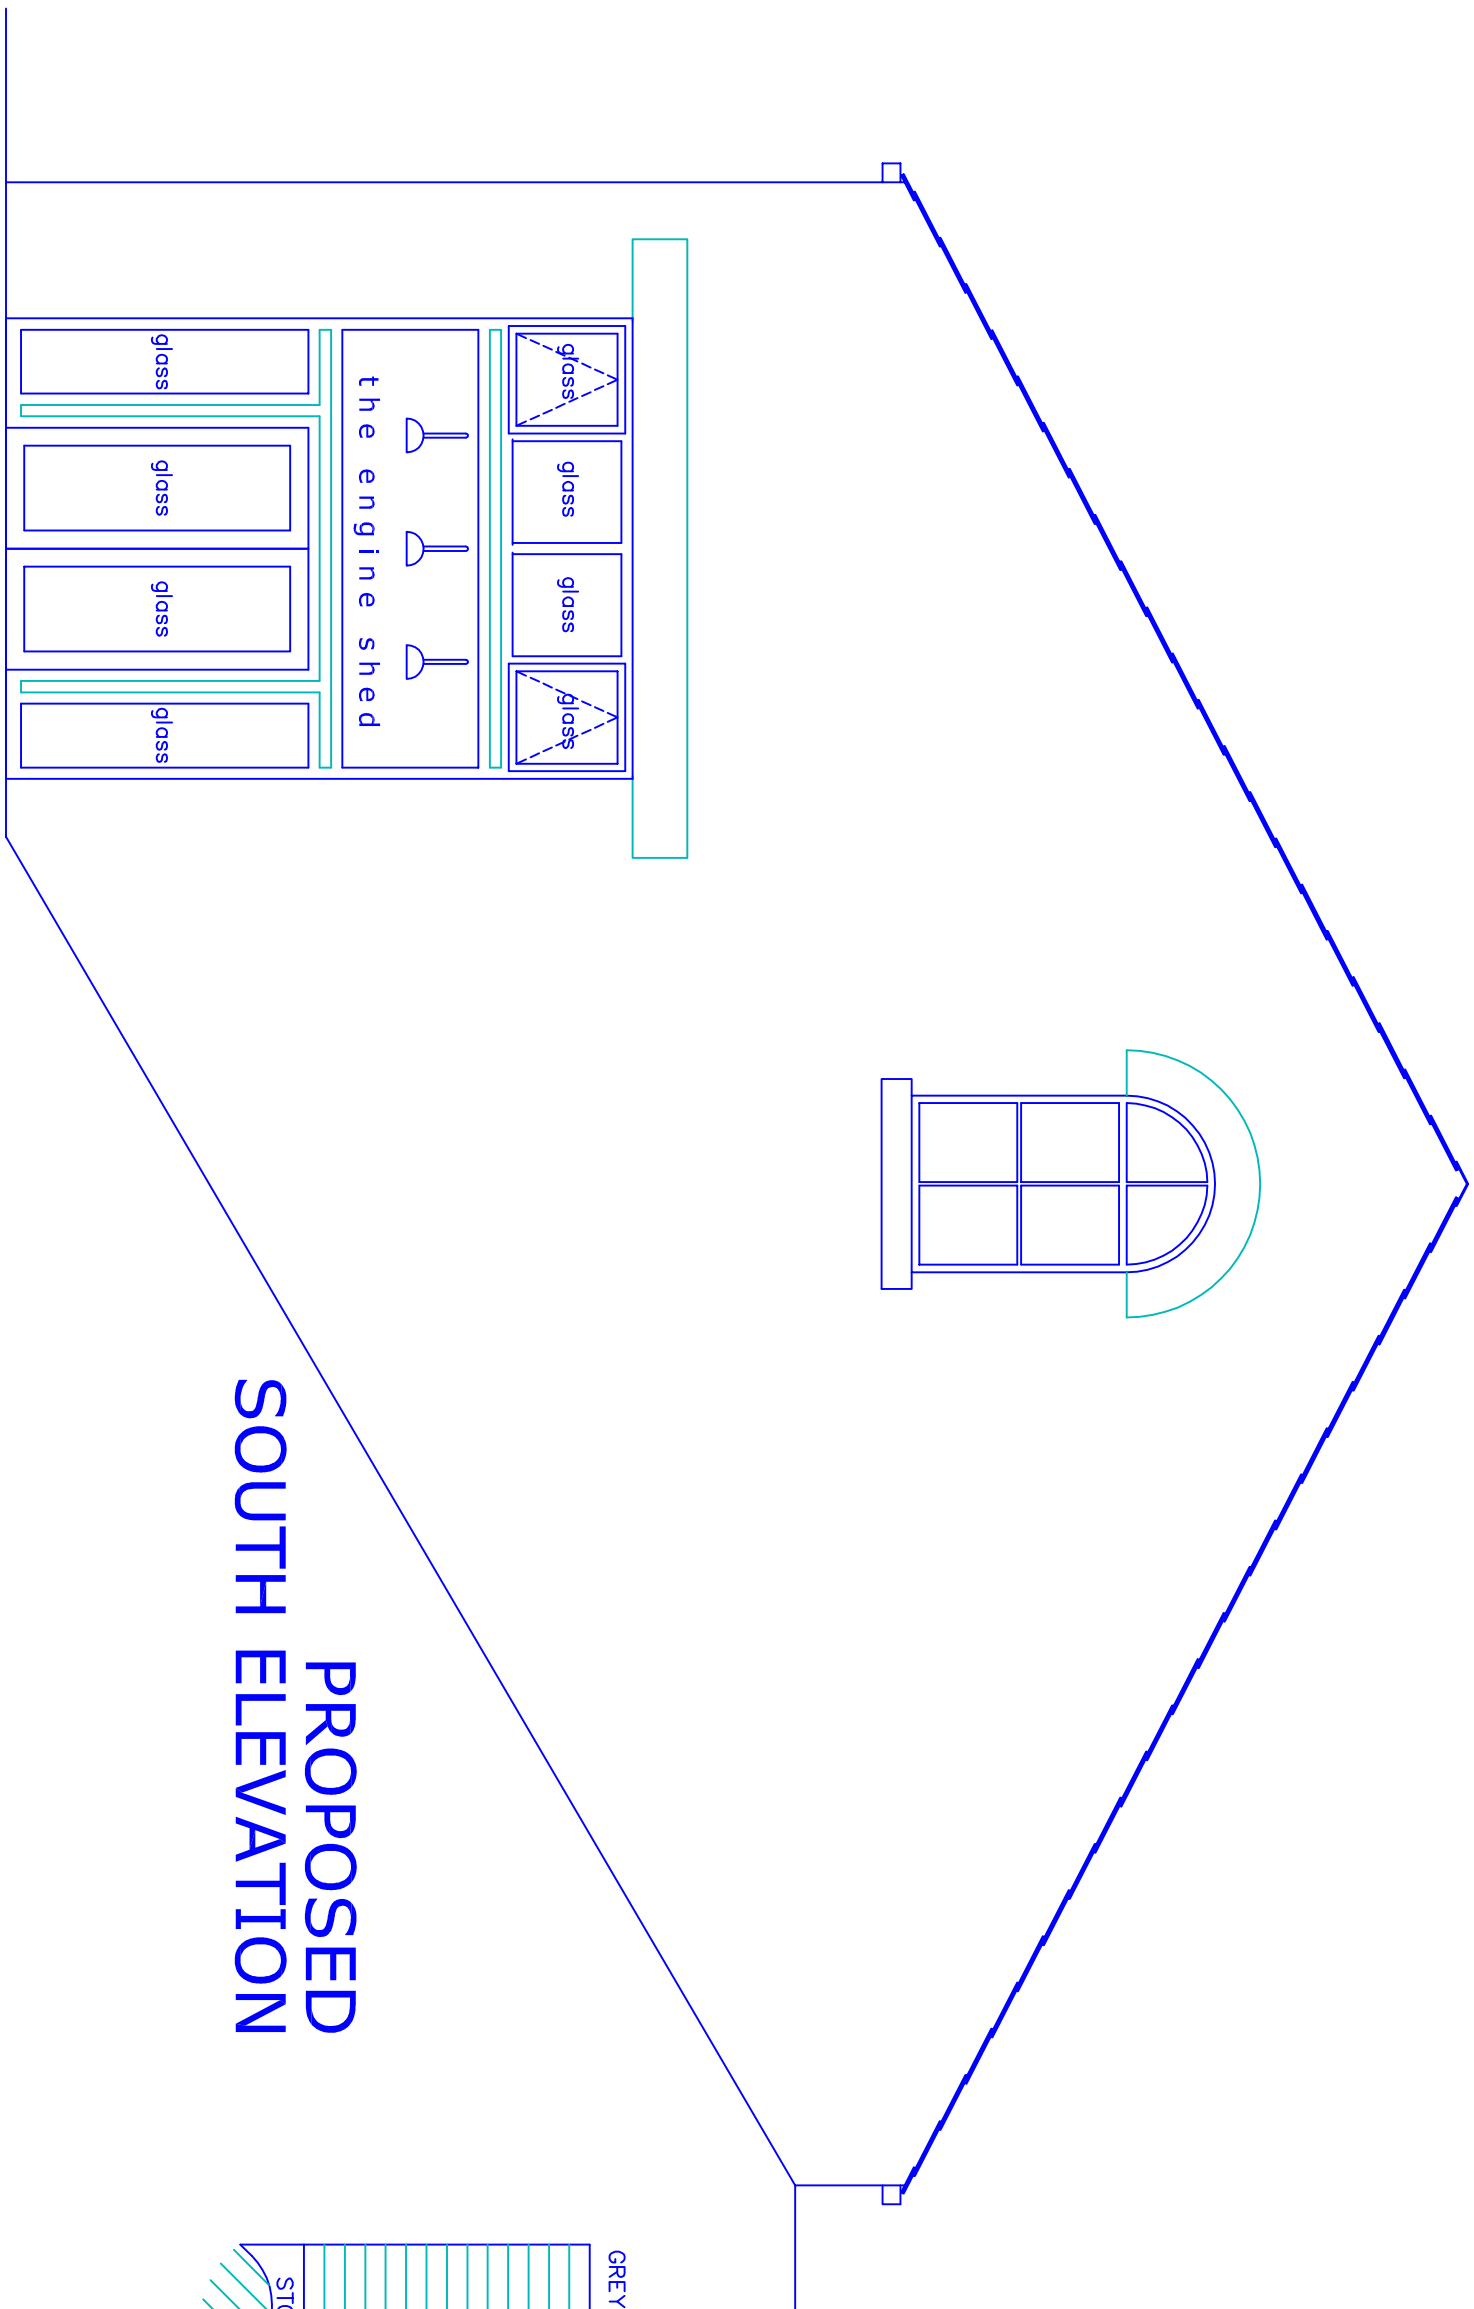


PROPOSED NORTH ELEVATION

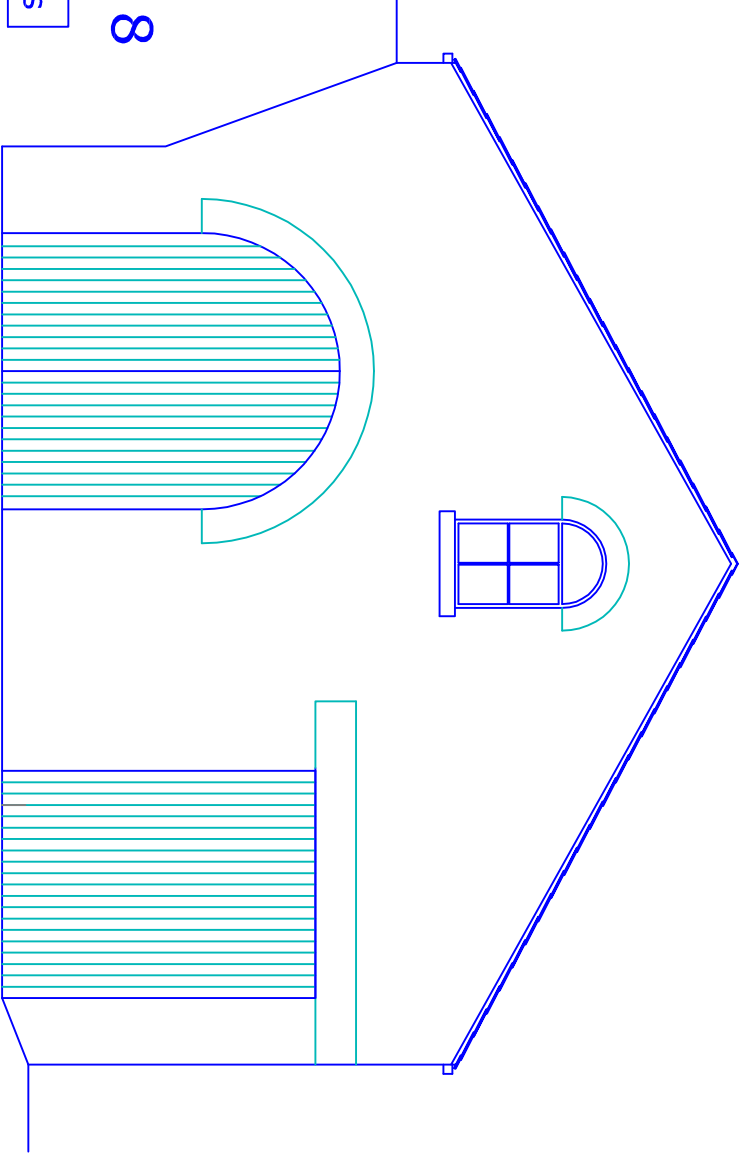


PROPOSED SOUTH ELEVATION

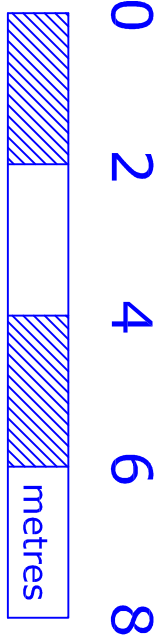



EXISTING NORTH ELEVATION

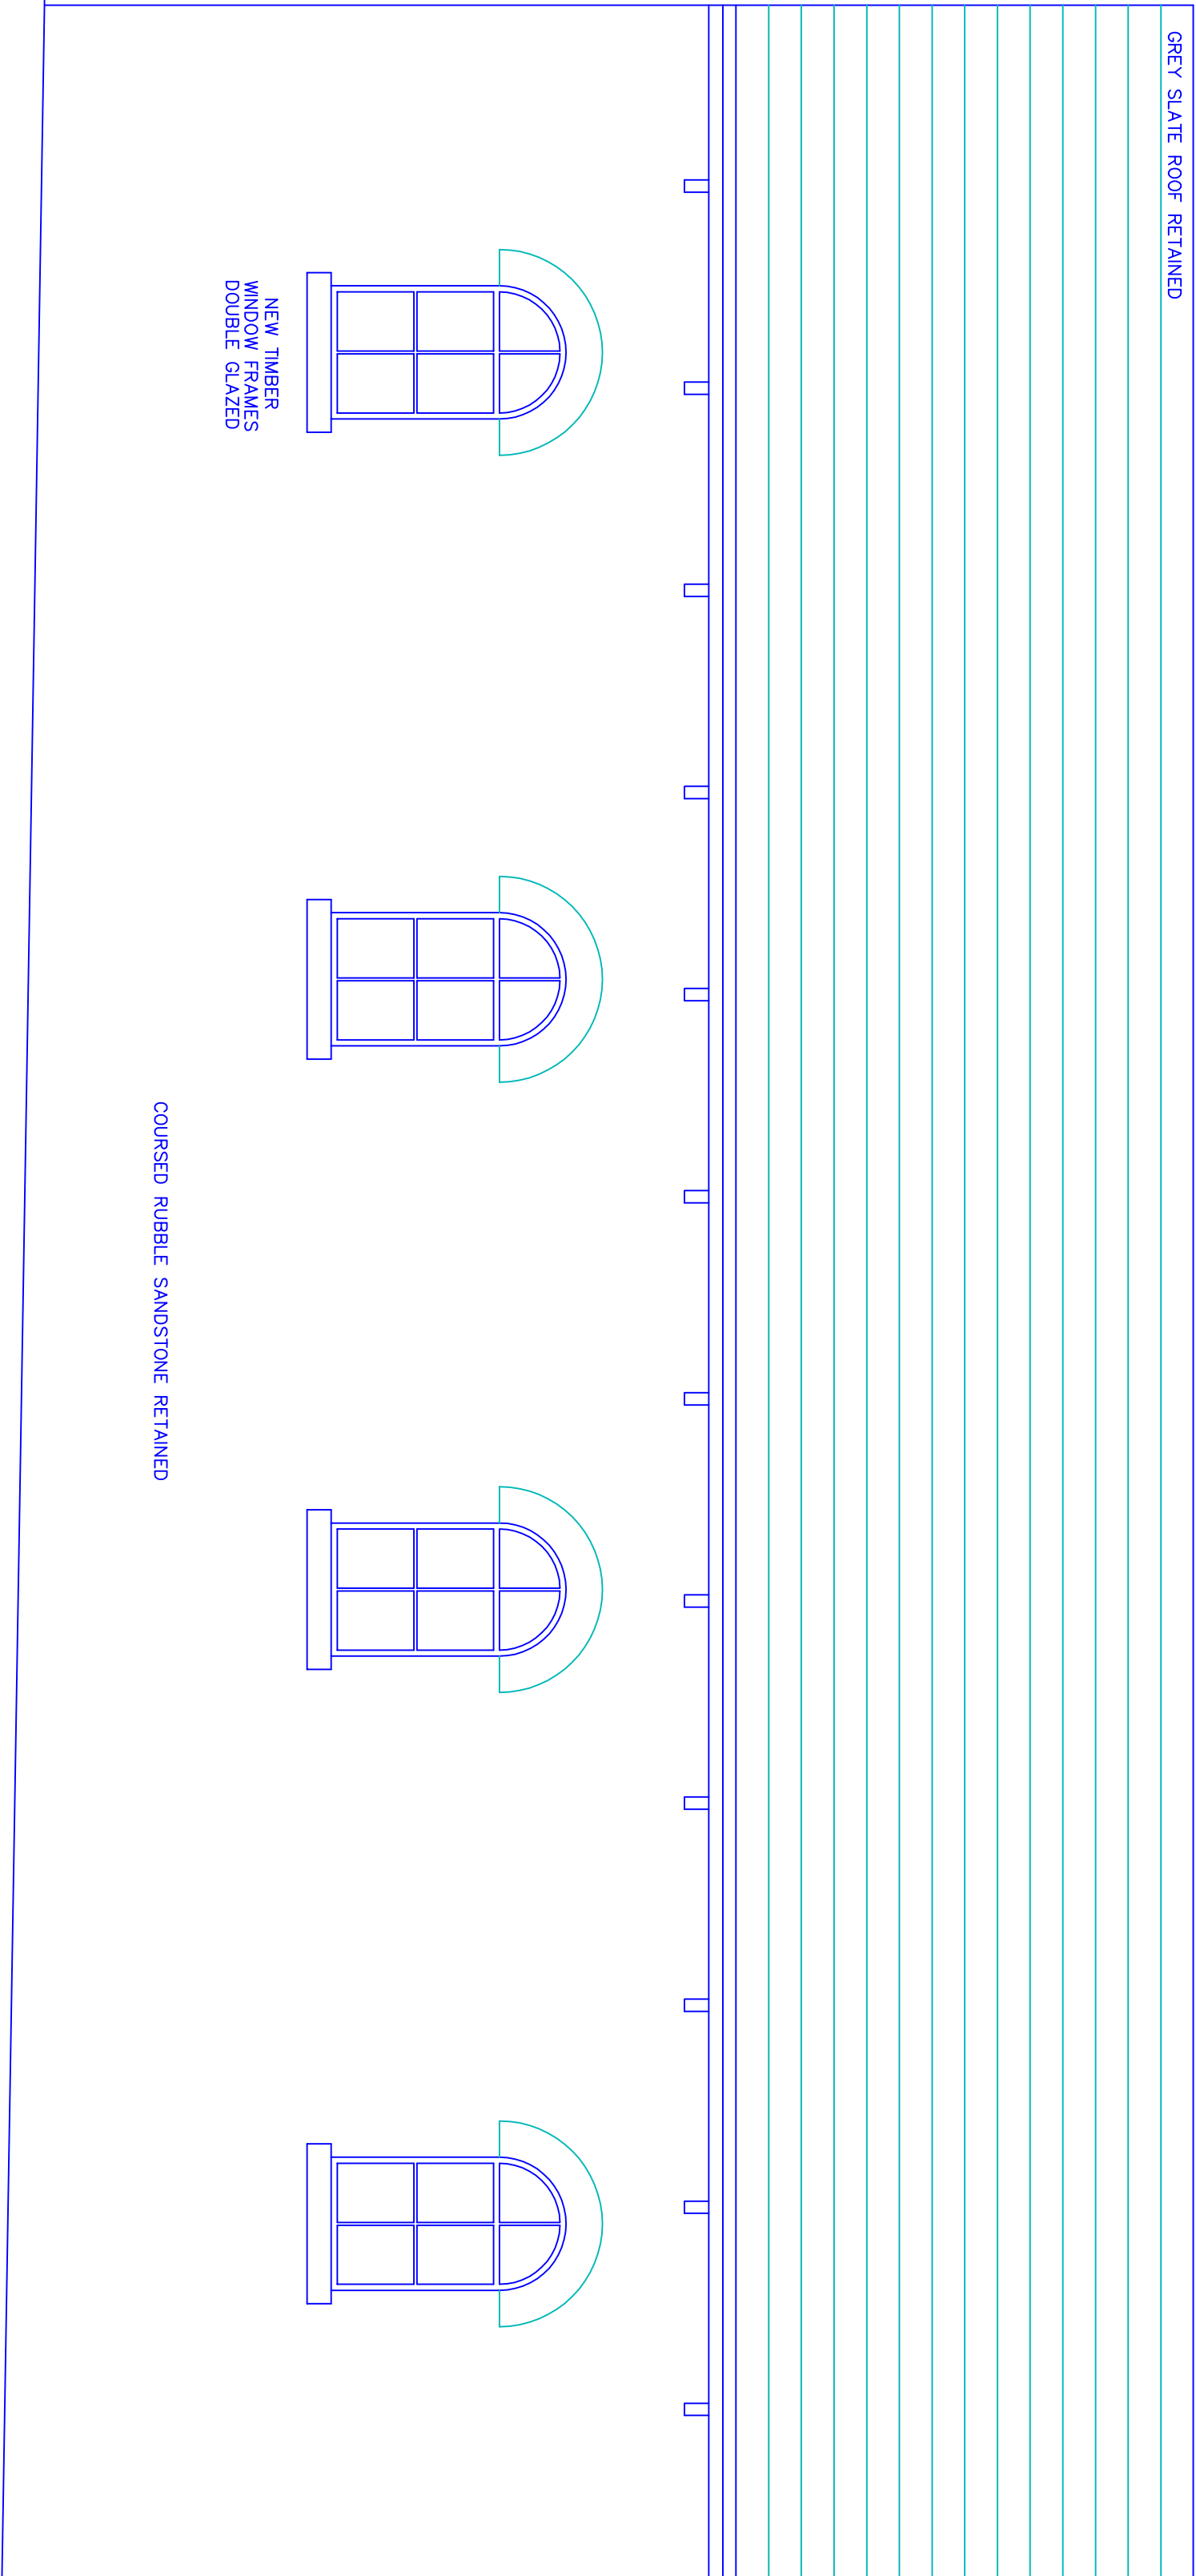


PROPOSED WEST ELEVATION

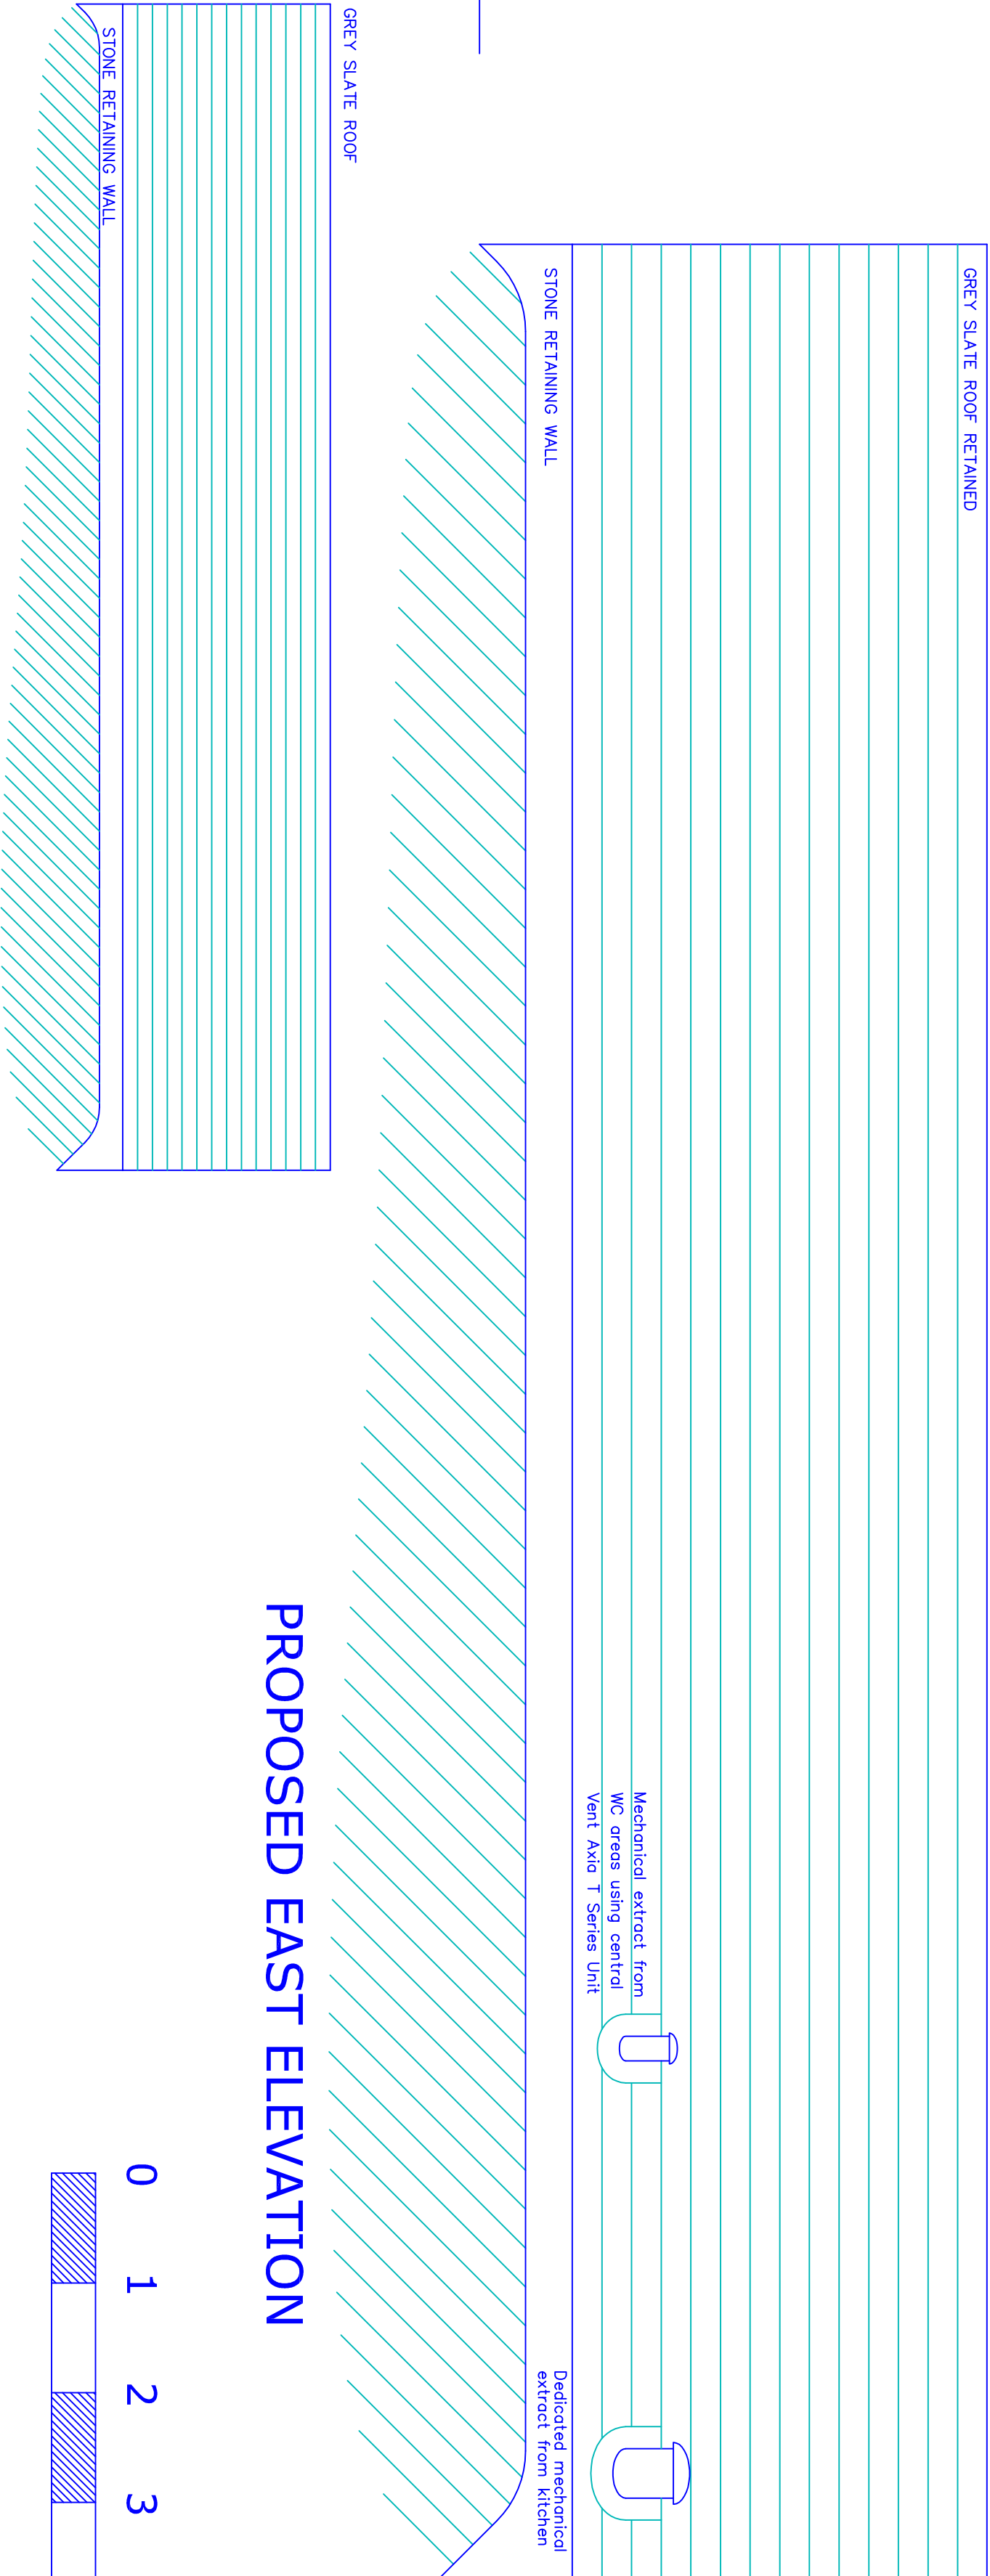

PROPOSED EAST ELEVATION

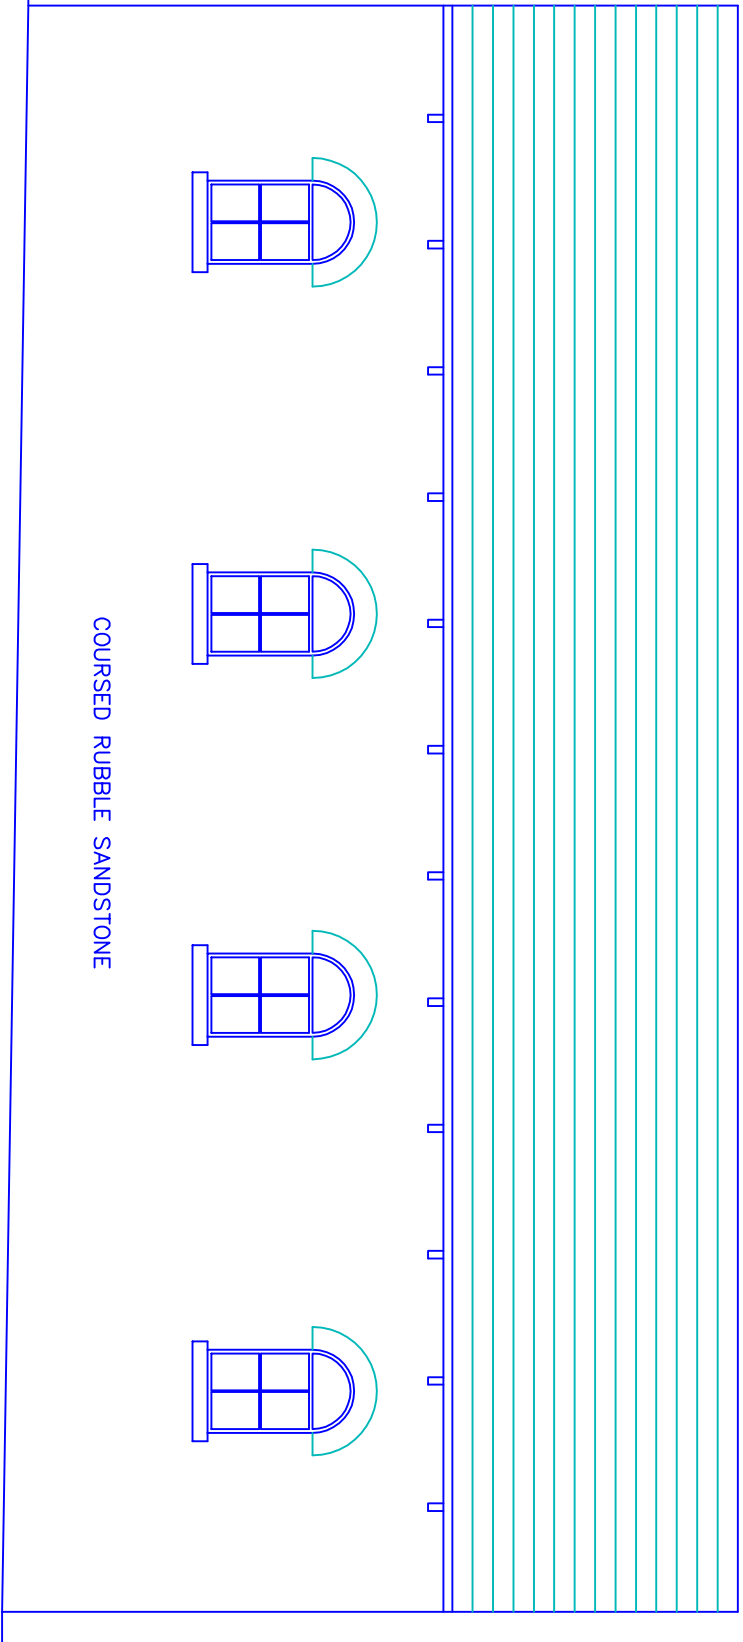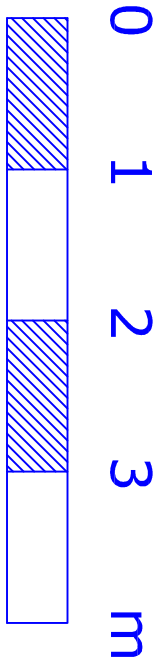

EXISTING WEST ELEVATION

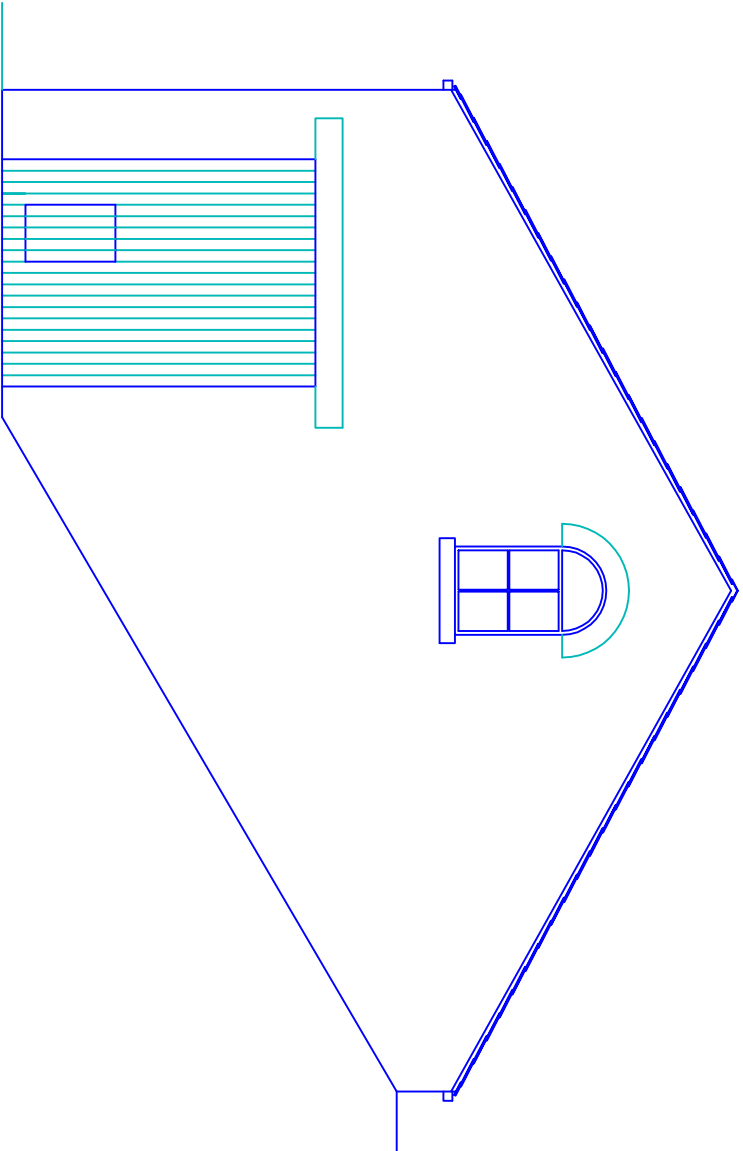

EXISTING SOUTH ELEVATION

This drawing and design concept is the property of PPY design. It should not be reproduced without written permission

The Engine Shed  
Rowlands Road  
Summerset

scale 1:50 1:100 @ A1  
May 2024

PM10-06

Existing & Proposed  
Elevations

PPY design Ltd

2 Helmsford Road, Helmsford Village  
Ramsbottom, Lancashire BL8 4PA  
Gary Peardon (BA(hons)) DipArch RIBA  
gary@ppy-design.co.uk www.ppy-design.co.uk  
t4d / fax 01706 822751 mobile 07712 669482