




REAR (WEST) ELEVATION

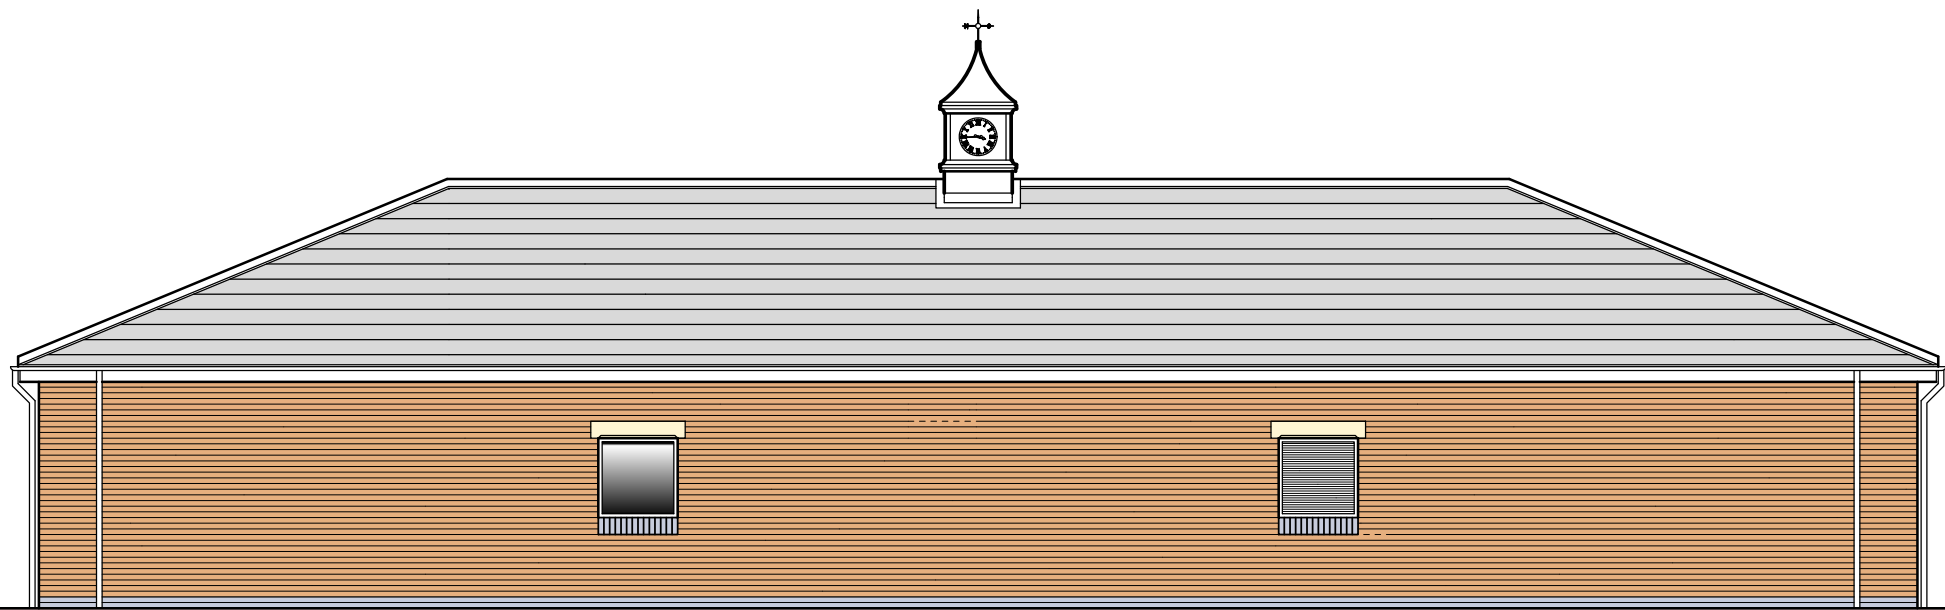



END (SOUTH) ELEVATION

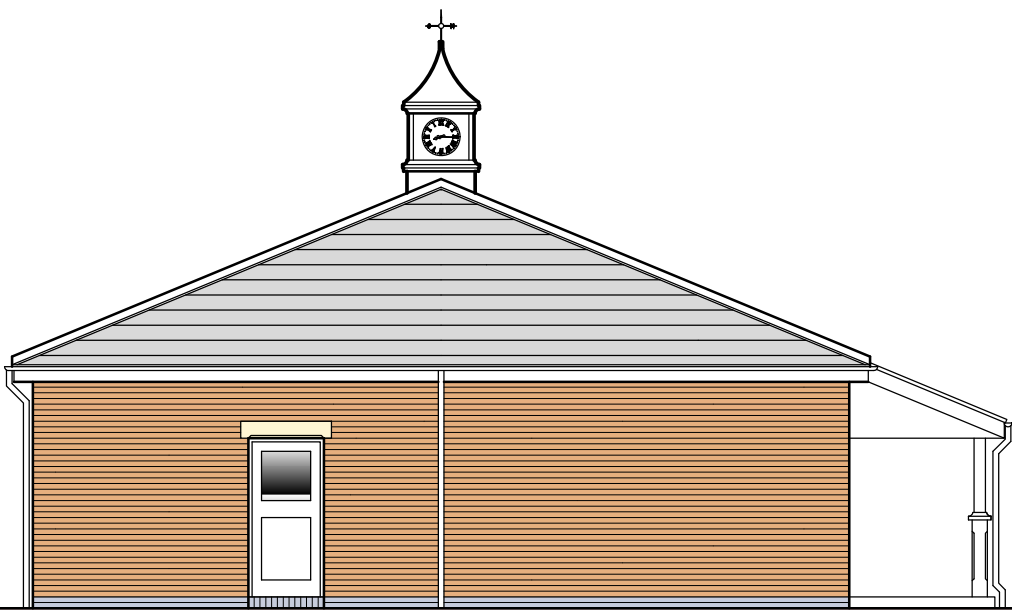

FRONT ELEVATION (EAST) TO CRICKET FIELD

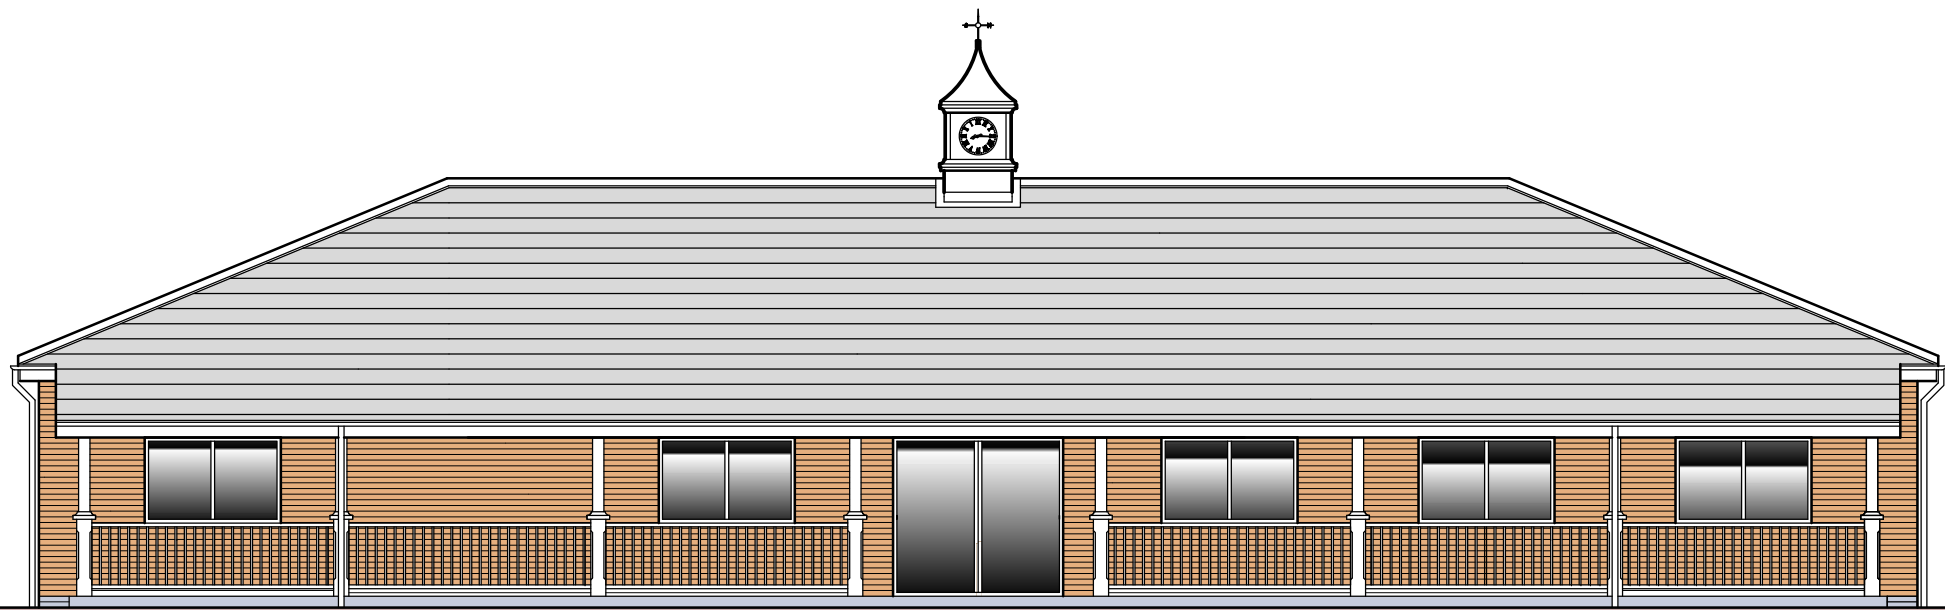

ENTRANCE (NORTH) ELEVATION

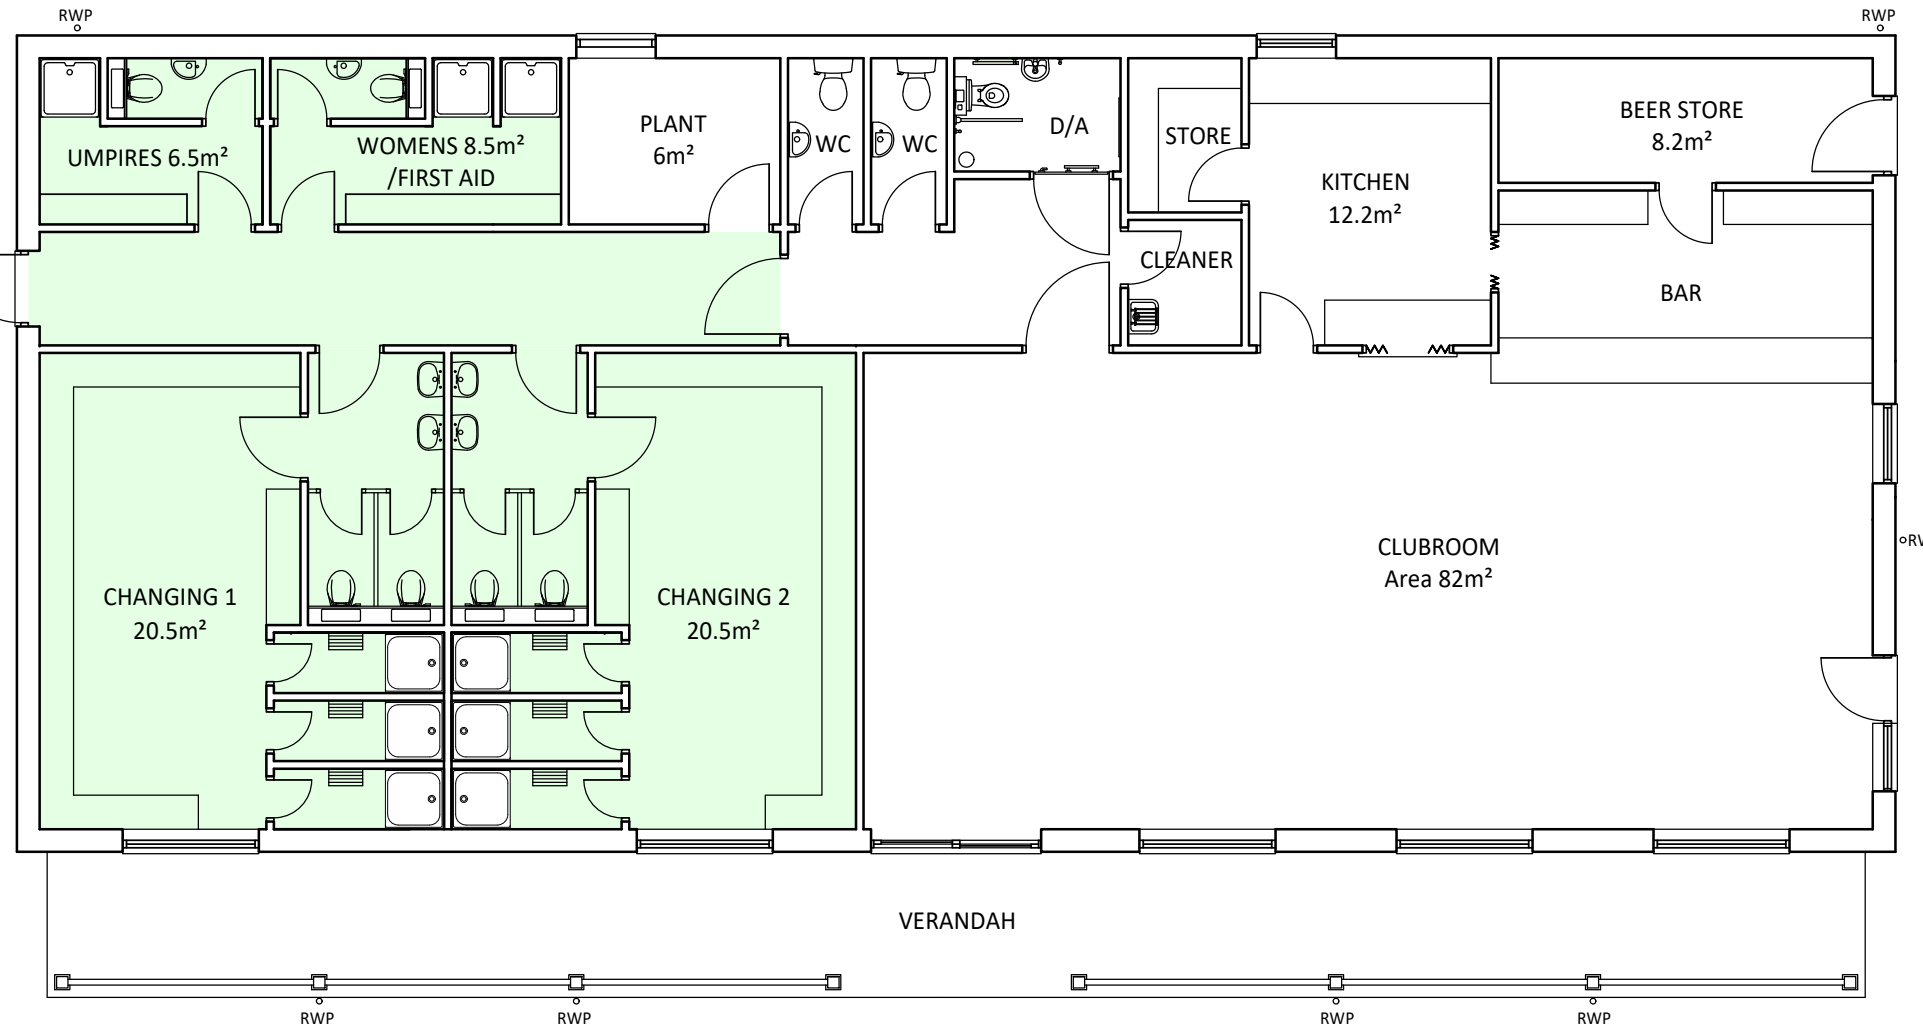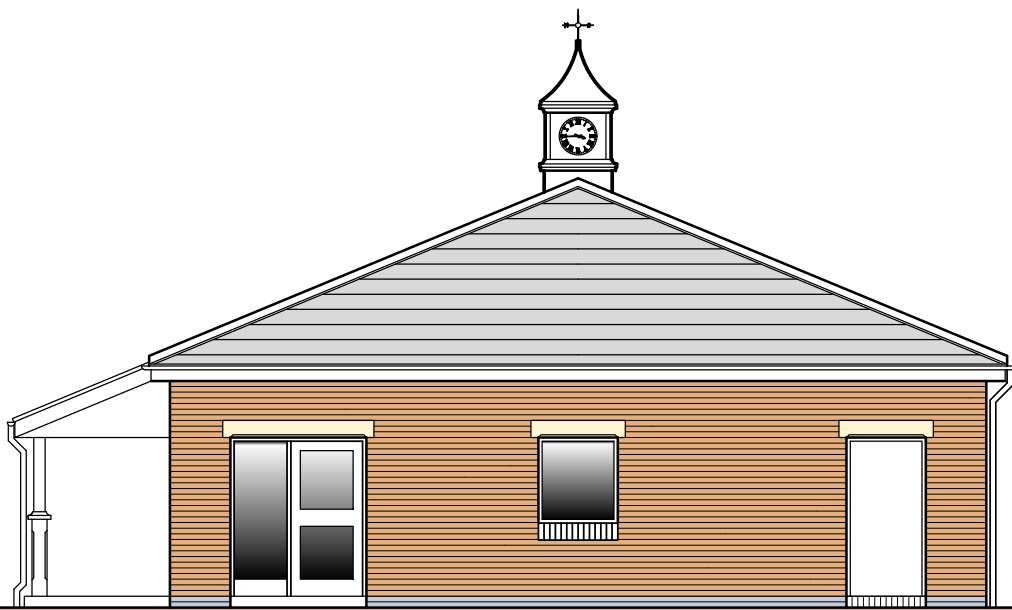

CLUBHOUSE PLAN G.I.A.= 247.4m²
Spike resistant flooring shown green.
Clubhouse to be constructed in accordance with ECB requirements as outlined in E.C.B. Guidance document TS5.
Cricket pitch, practice nets and clubhouse all constructed in accordance with E.C.B. standards as outlined in E.C.B. Guidance document TS4.

COPYRIGHT IN THIS DRAWING REMAINS WITH CLUB DESIGN LTD

DO NOT SCALE TO ASCERTAIN DIMENSIONS

REV	DATE
A	Club requested ammendments 05/07/22
B	Note on standards added 08/07/22
C	RWP positions shown 04/08/22
D	Clubhouse handed 14/10/22
E	Clubhouse enlarged 25/10/22
F	Changing rooms compliant with ECB 31/01/23



CLIENT
MORRIS HOMES LTD

PROJECT
EAST LANC'S PAPER MILL
PROPOSED NEW PAVILION

DRAWING
PLAN AND ELEVATIONS
AS PROPOSED

DRAWING NUMBER	REV
1149-001	F
SCALE @ A2	DATE
1:100	DEC 2021
AUTHOR	STATUS
RB	INFO

SPORTS FACILITIES DESIGNERS
CHARTERED ARCHITECTS
PROJECT MANAGERS

CLUB DESIGN LTD
Silverlea, Wyche Lane, Bunbury, Cheshire, CW6 9PD
Tel: 01706 632600 Fax: 01829 261393
E-mail: name@clubdesign.net
Web: www.clubdesign.net