



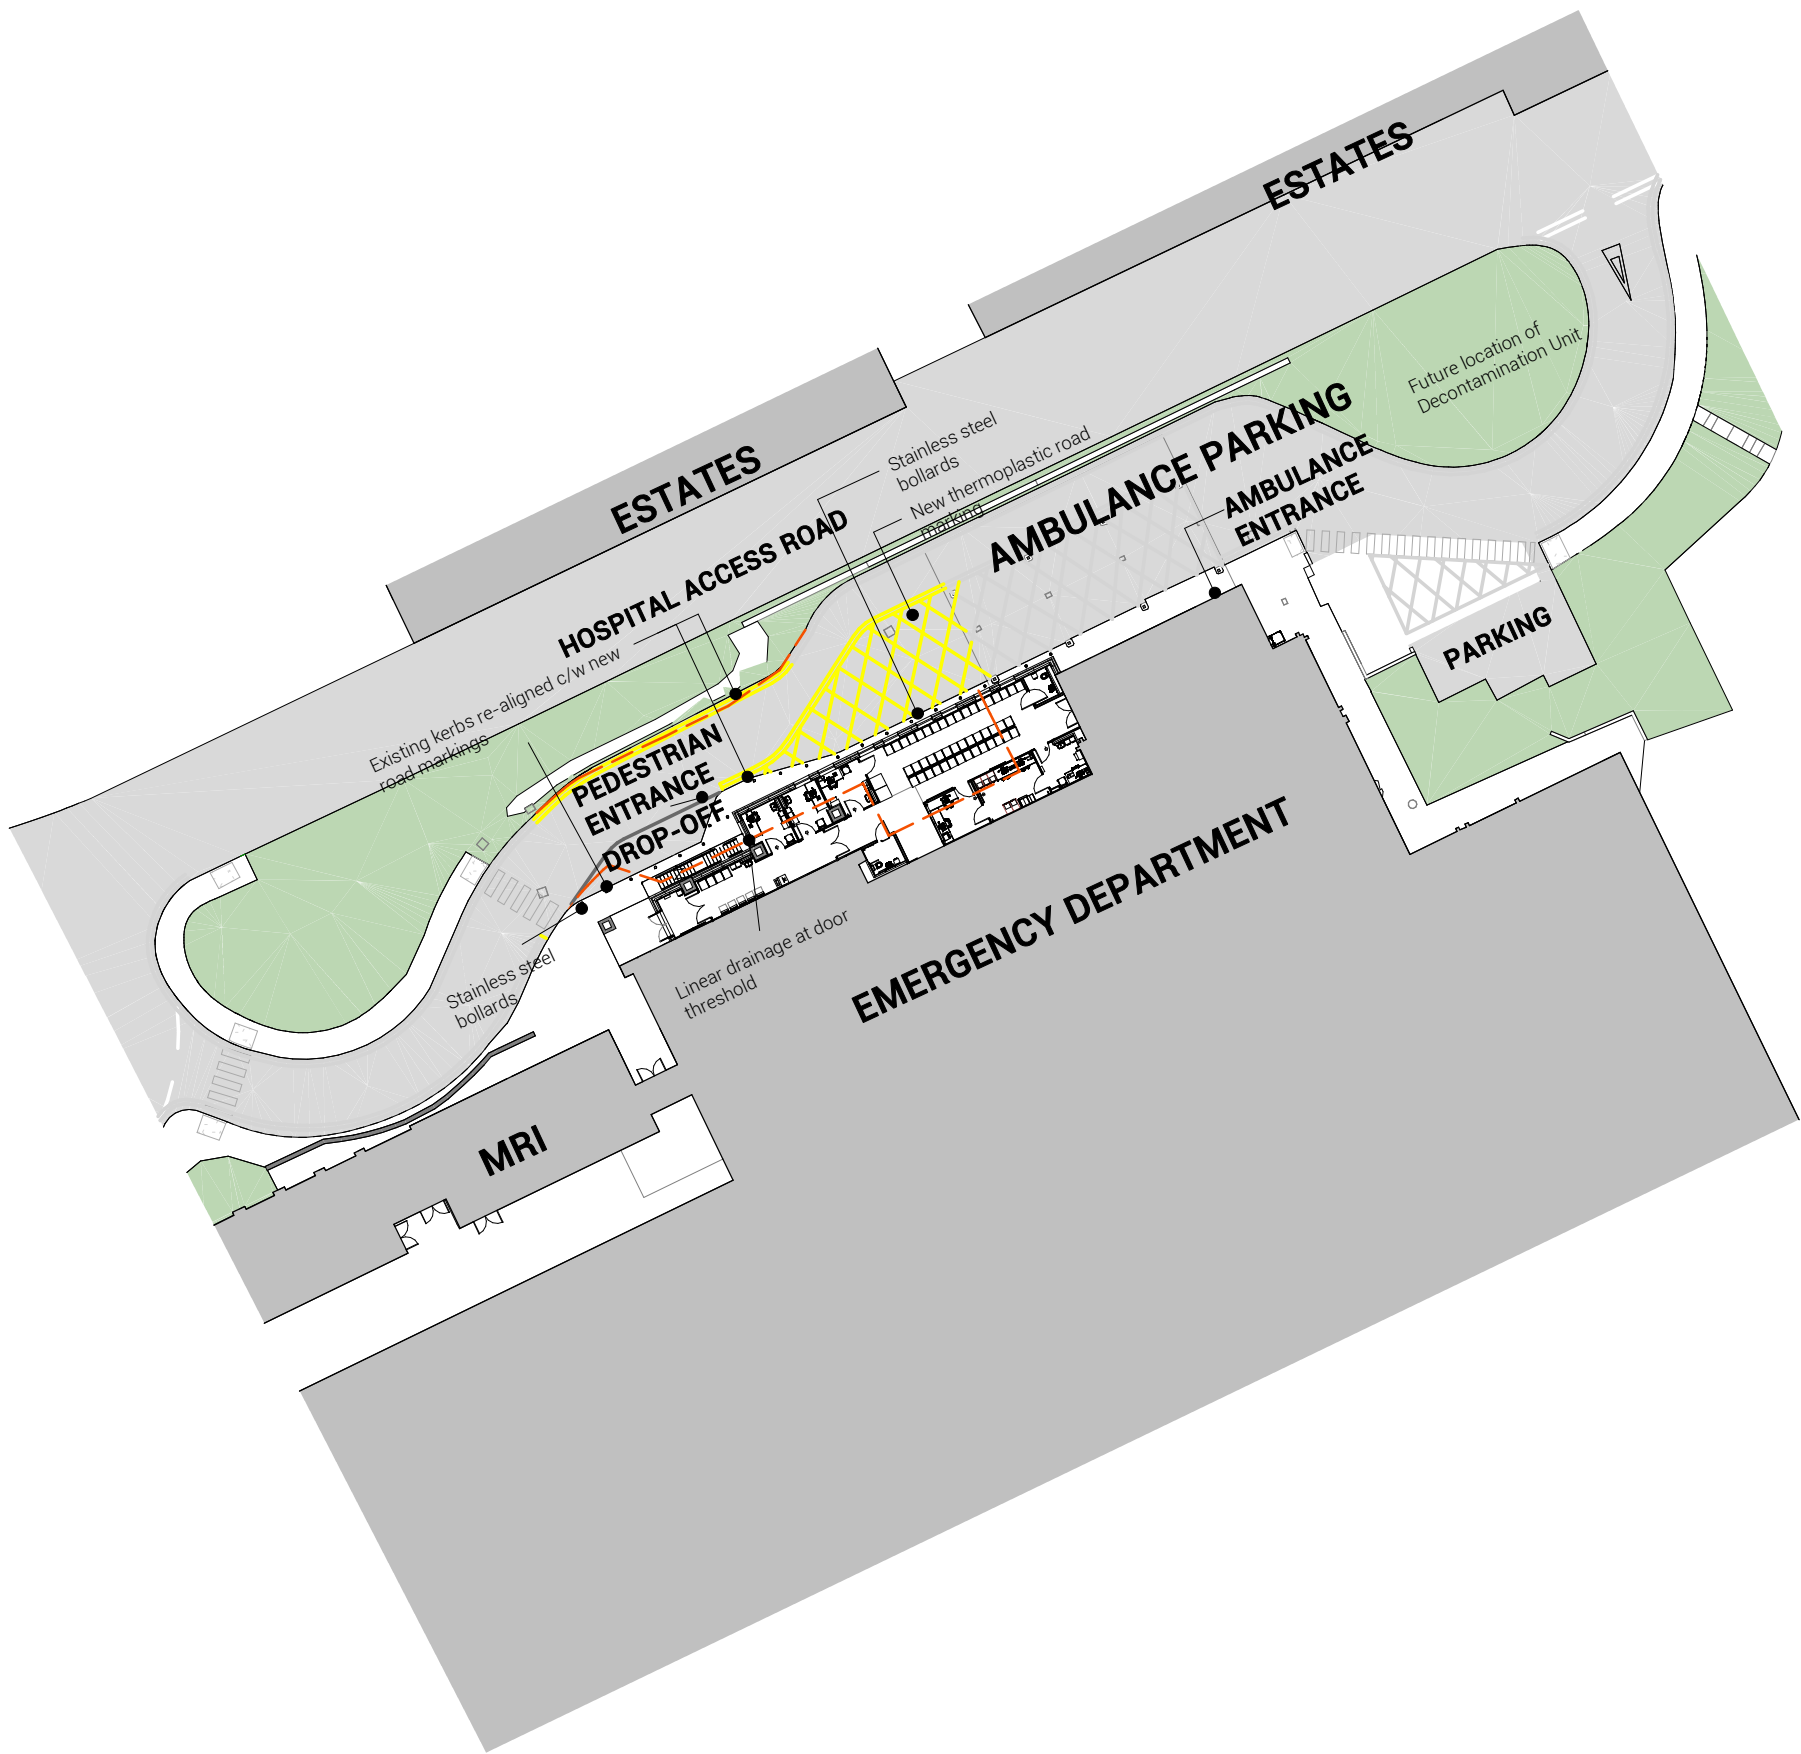


Proposed Site Plan
1 : 500

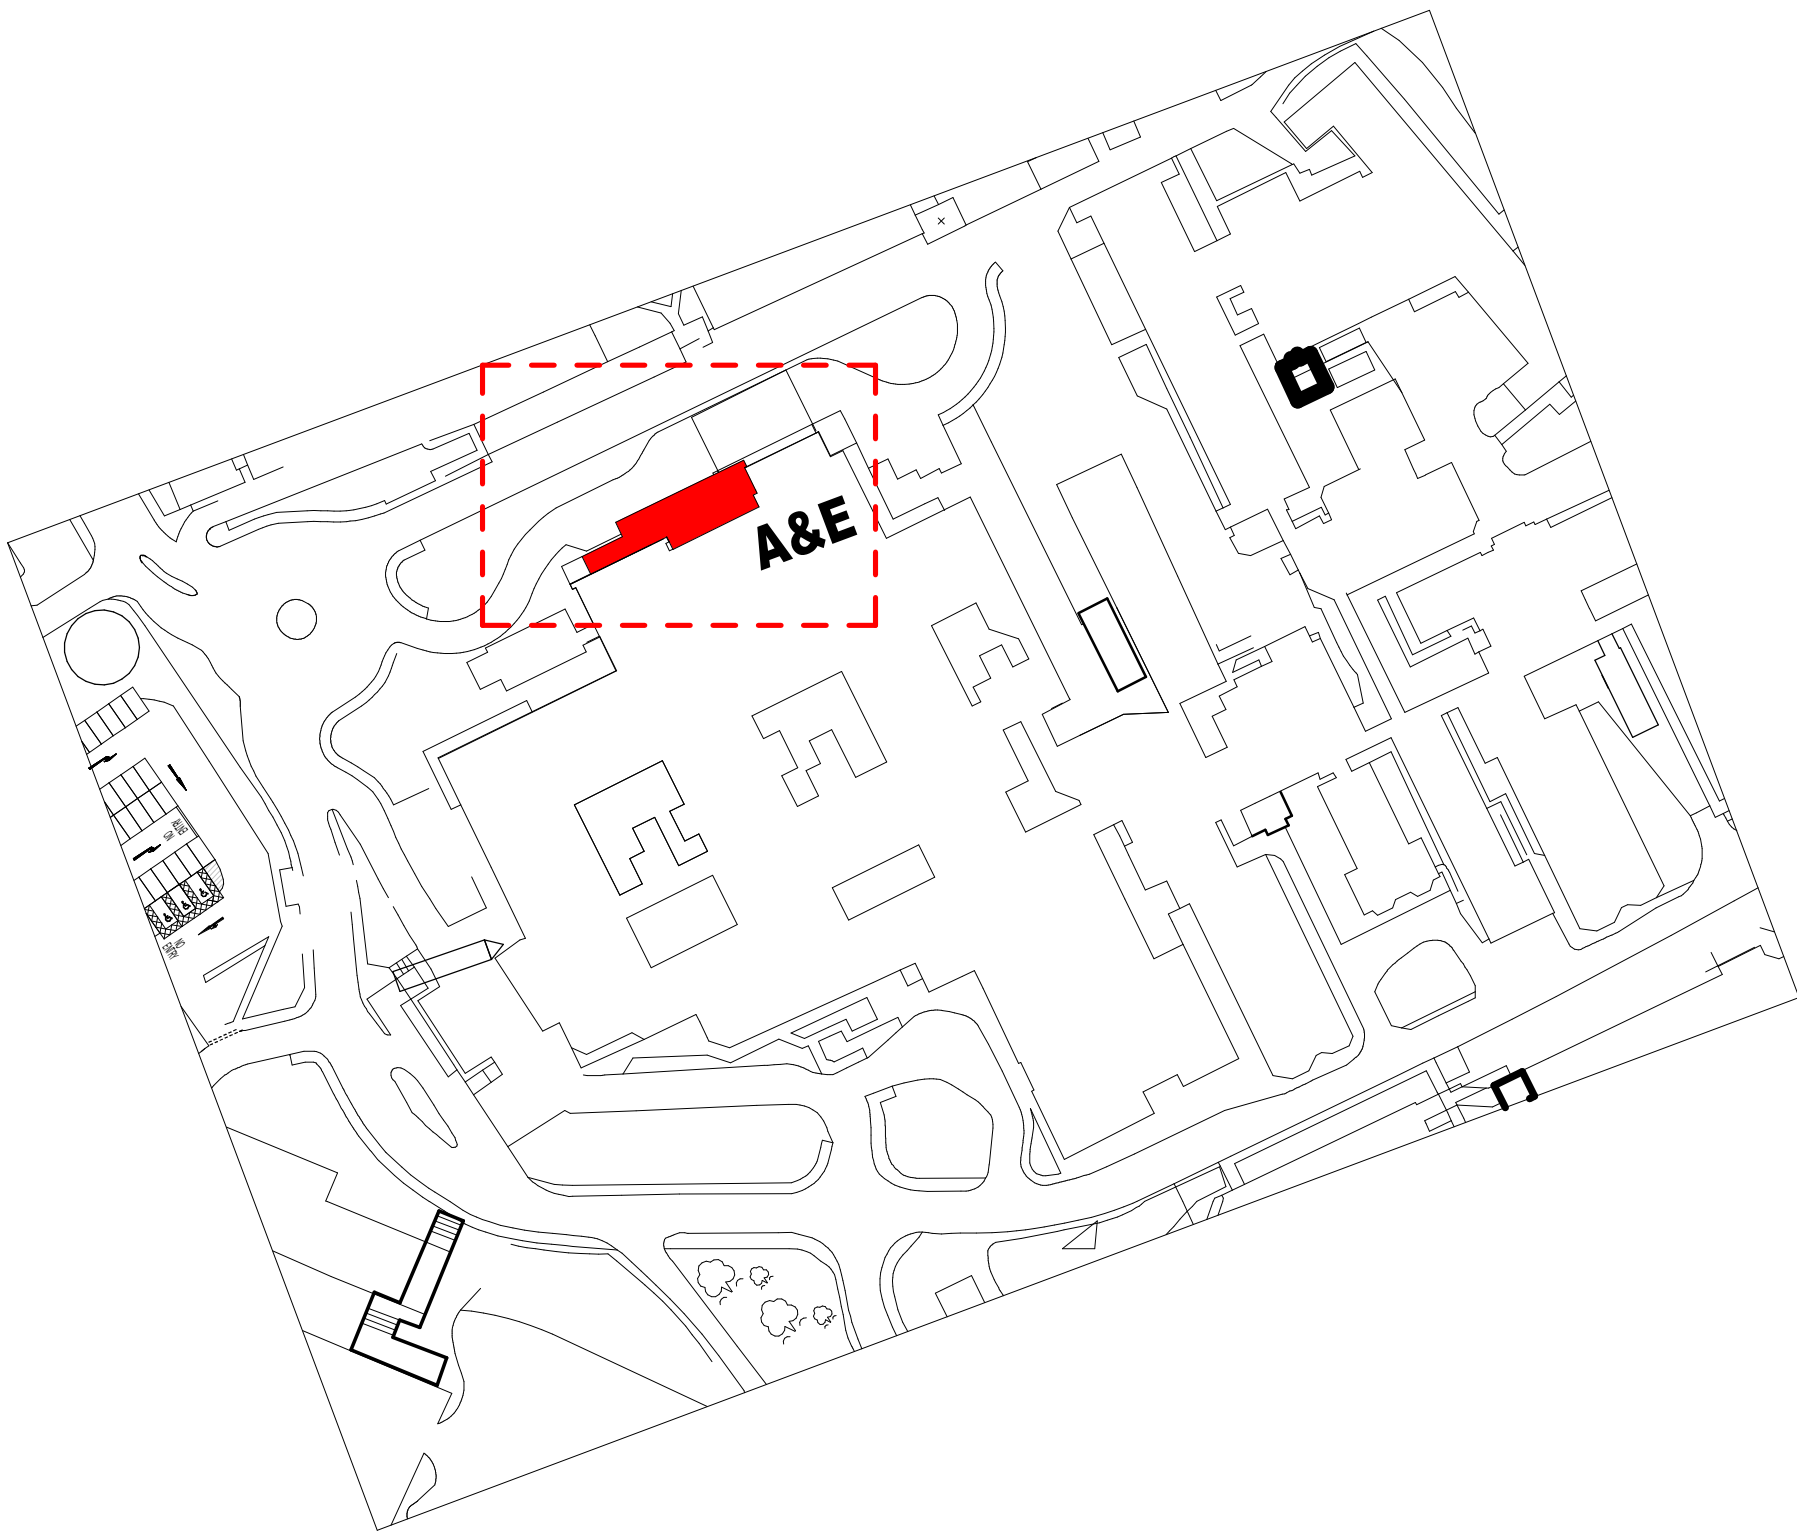

Site Location Plan
1 : 1250

SURVEY INFORMATION PRODUCED BY
'SURVEY & ENGINEERING PROJECTS' DRAWING
REF S23841-T. FOR EXISTING UTILITIES
INFORMATION SEE DRAWING REF S23841-U.

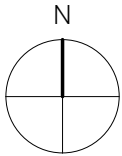

GENERAL NOTES:

DAY Architectural Ltd accepts no responsibility for any costs, losses or claims whatsoever arising from these drawings, specifications and related documents unless there is full compliance with the Client or any unauthorised user of the following:

1 All boundaries, dimensions and levels are to be checked on site before construction and any discrepancies reported to the Architect / Designer.
2 Partial Service: Any discrepancies with site or other information is to be advised to the Architect / Designer and direction and / or approval is to be sought before the implementation of the detail.
3 Block and site plans are reproduced under license from the Ordnance Survey.
4 Do not scale this drawing.
5 For the purpose of coordination, all relevant parties must check this information prior to implementation and report any discrepancies to the Architect / Designer.

B	Issued for planning.	28.02.23	SU	
A	Stage 3 issue.	18.11.22	HA	
REV	DESCRIPTION	DATE	REV BY	

CLIENT	Northern Care Alliance NHS Group
PROJECT	ED Reconfiguration, Fairfield General Hospital

DRAWING	Proposed Site Plan
SCALE	As indicated @ A2
FIRST ISSUED	18.11.22
PROJECT	137022
CLIENT REF	NCA
DRAWN BY	HA
CHECKED BY	HA
ORIGIN	DAY
VOLUME	XX
LEVEL	XX
TYPE	DR
ROLE	A
NUMBER	900103
REVISION	B
SUITABILITY	PLANNING



DAY Architectural Ltd.
Studio 1, Lancaster Buildings
77 Deansgate, Manchester, M3
2BW
T: 0161 834 9703
W: www.day-architectural.com