




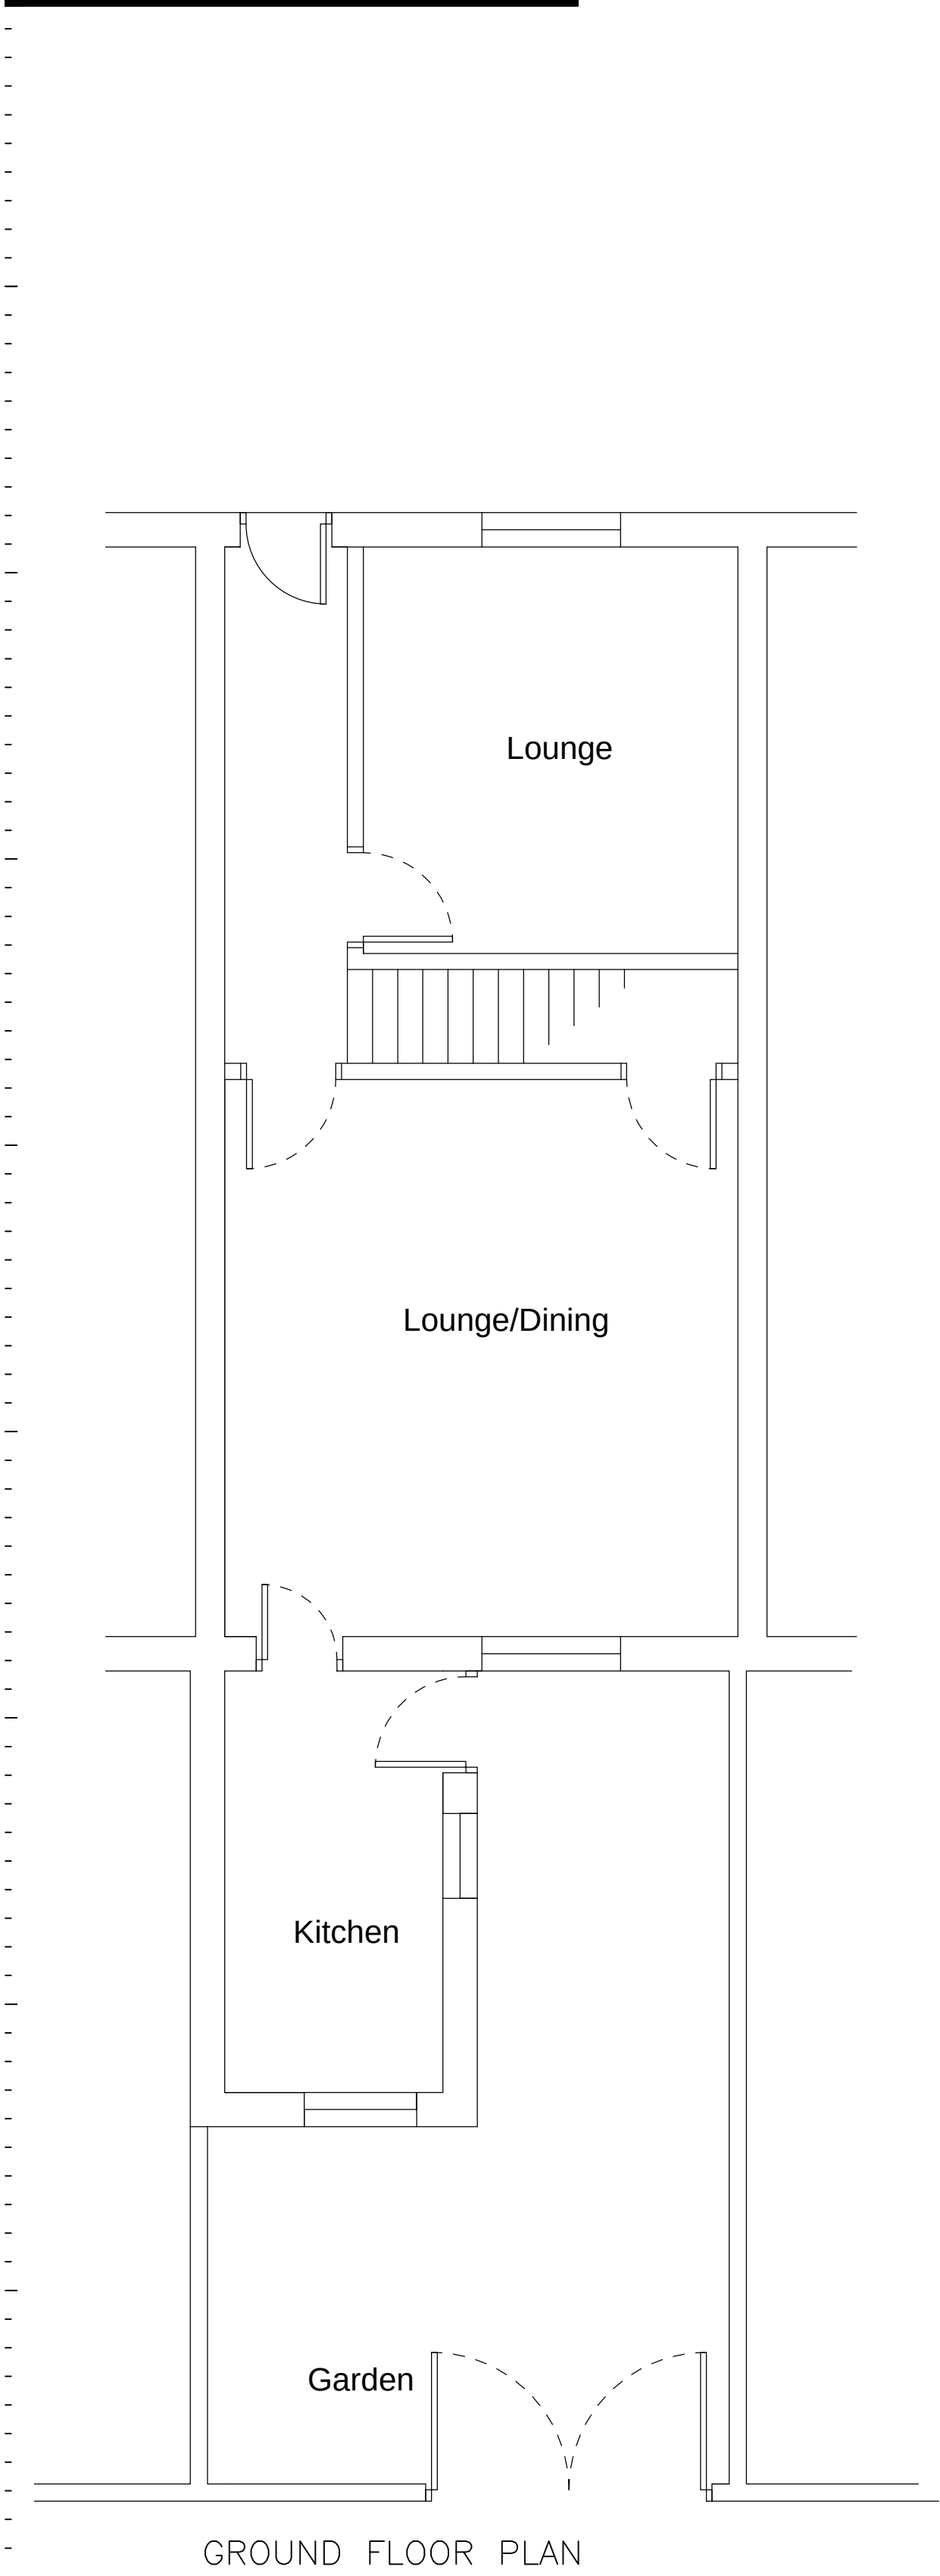


GROUND FLOOR PLAN

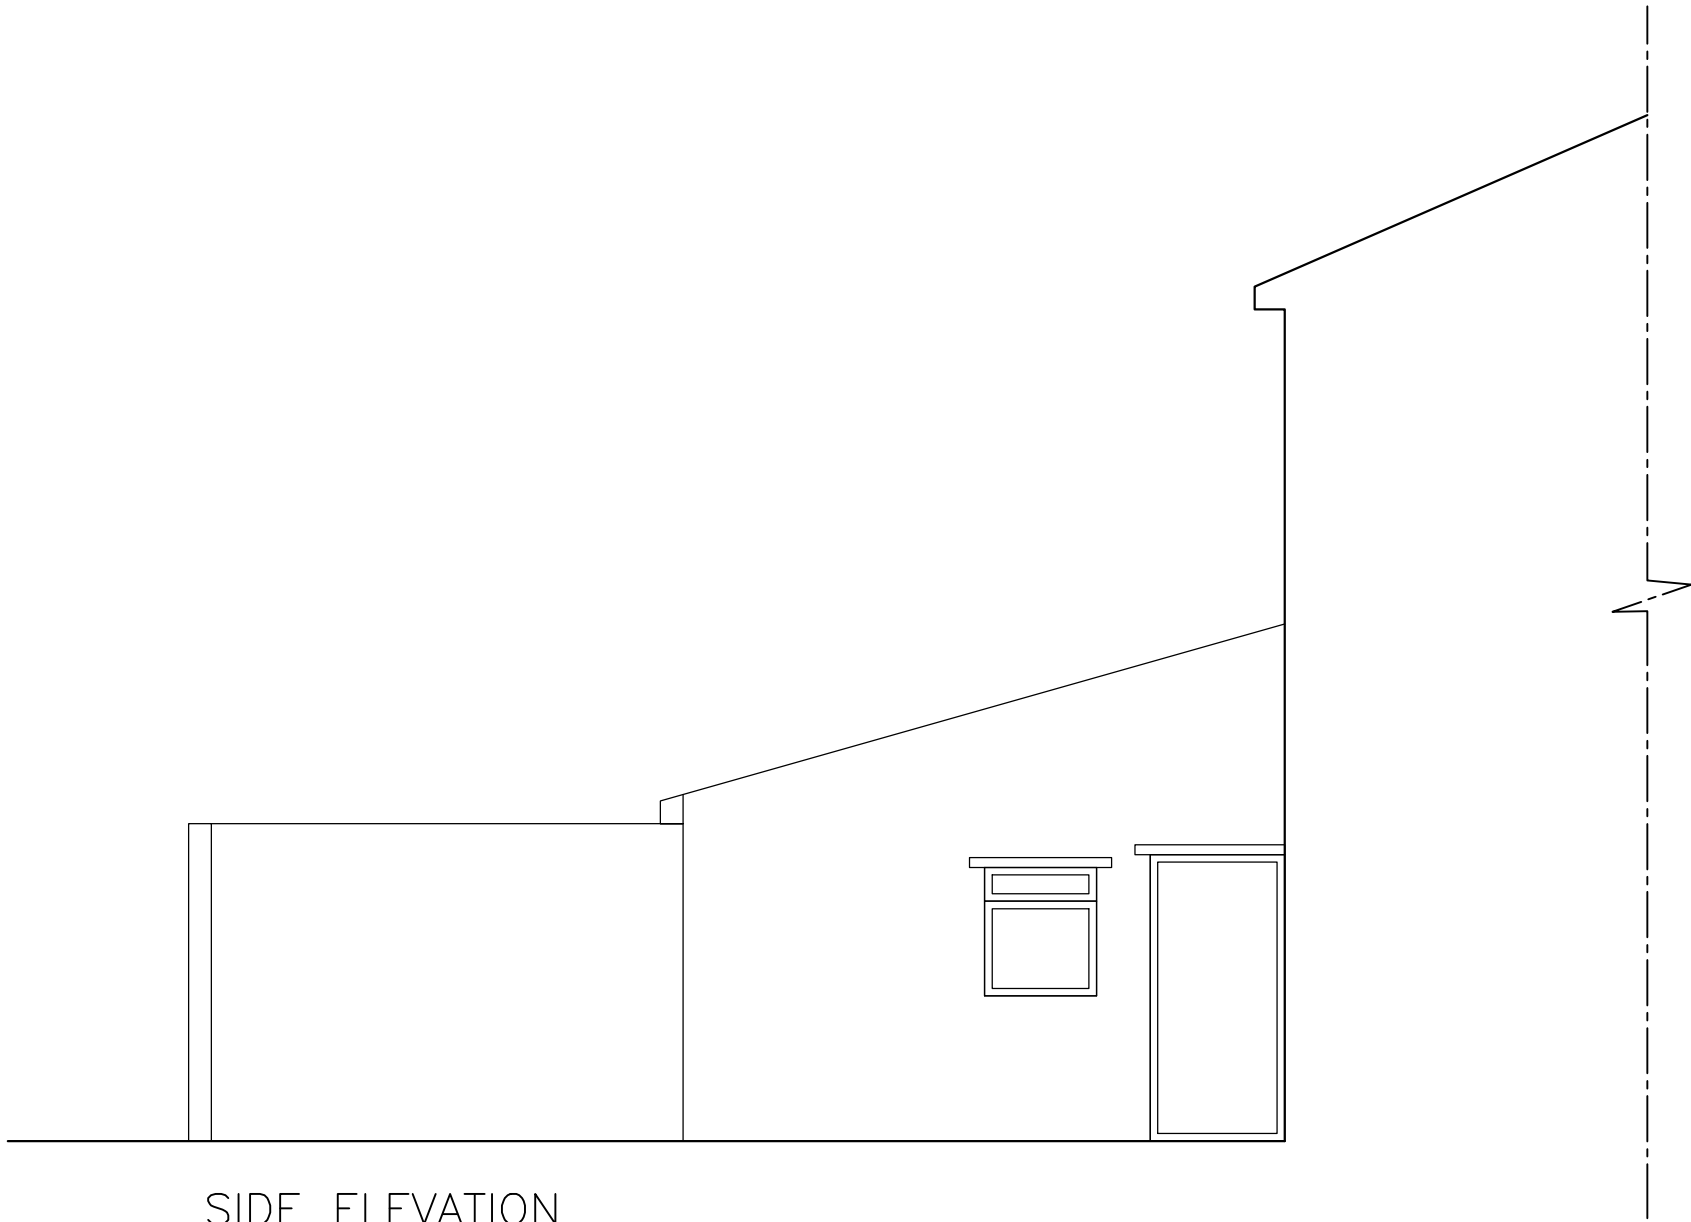

SIDE ELEVATION

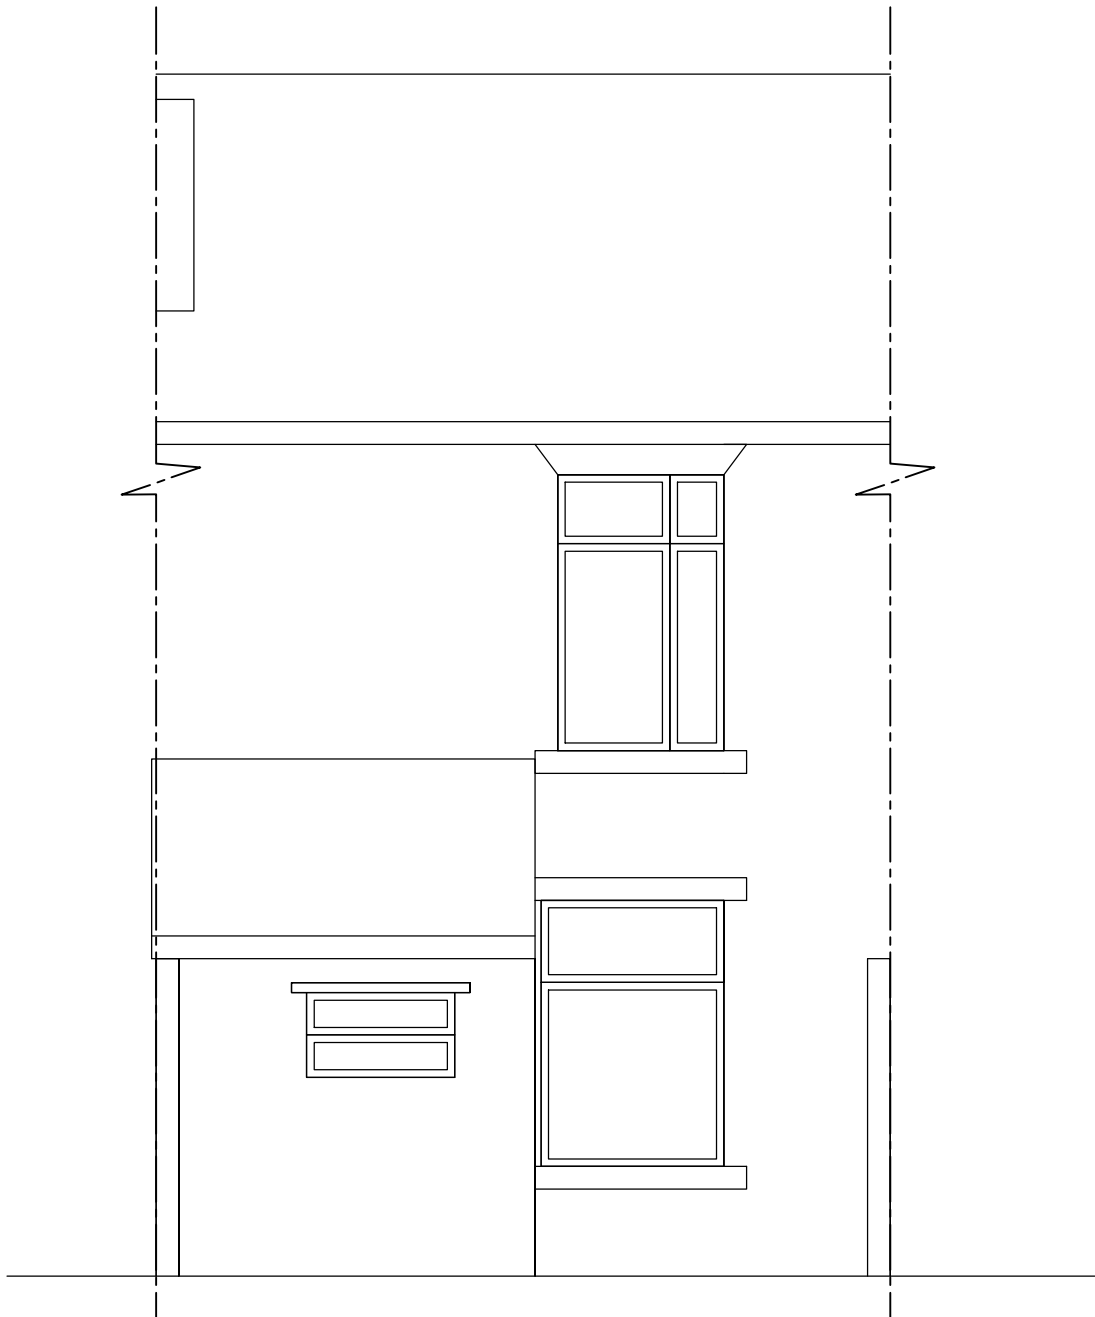

REAR ELEVATION

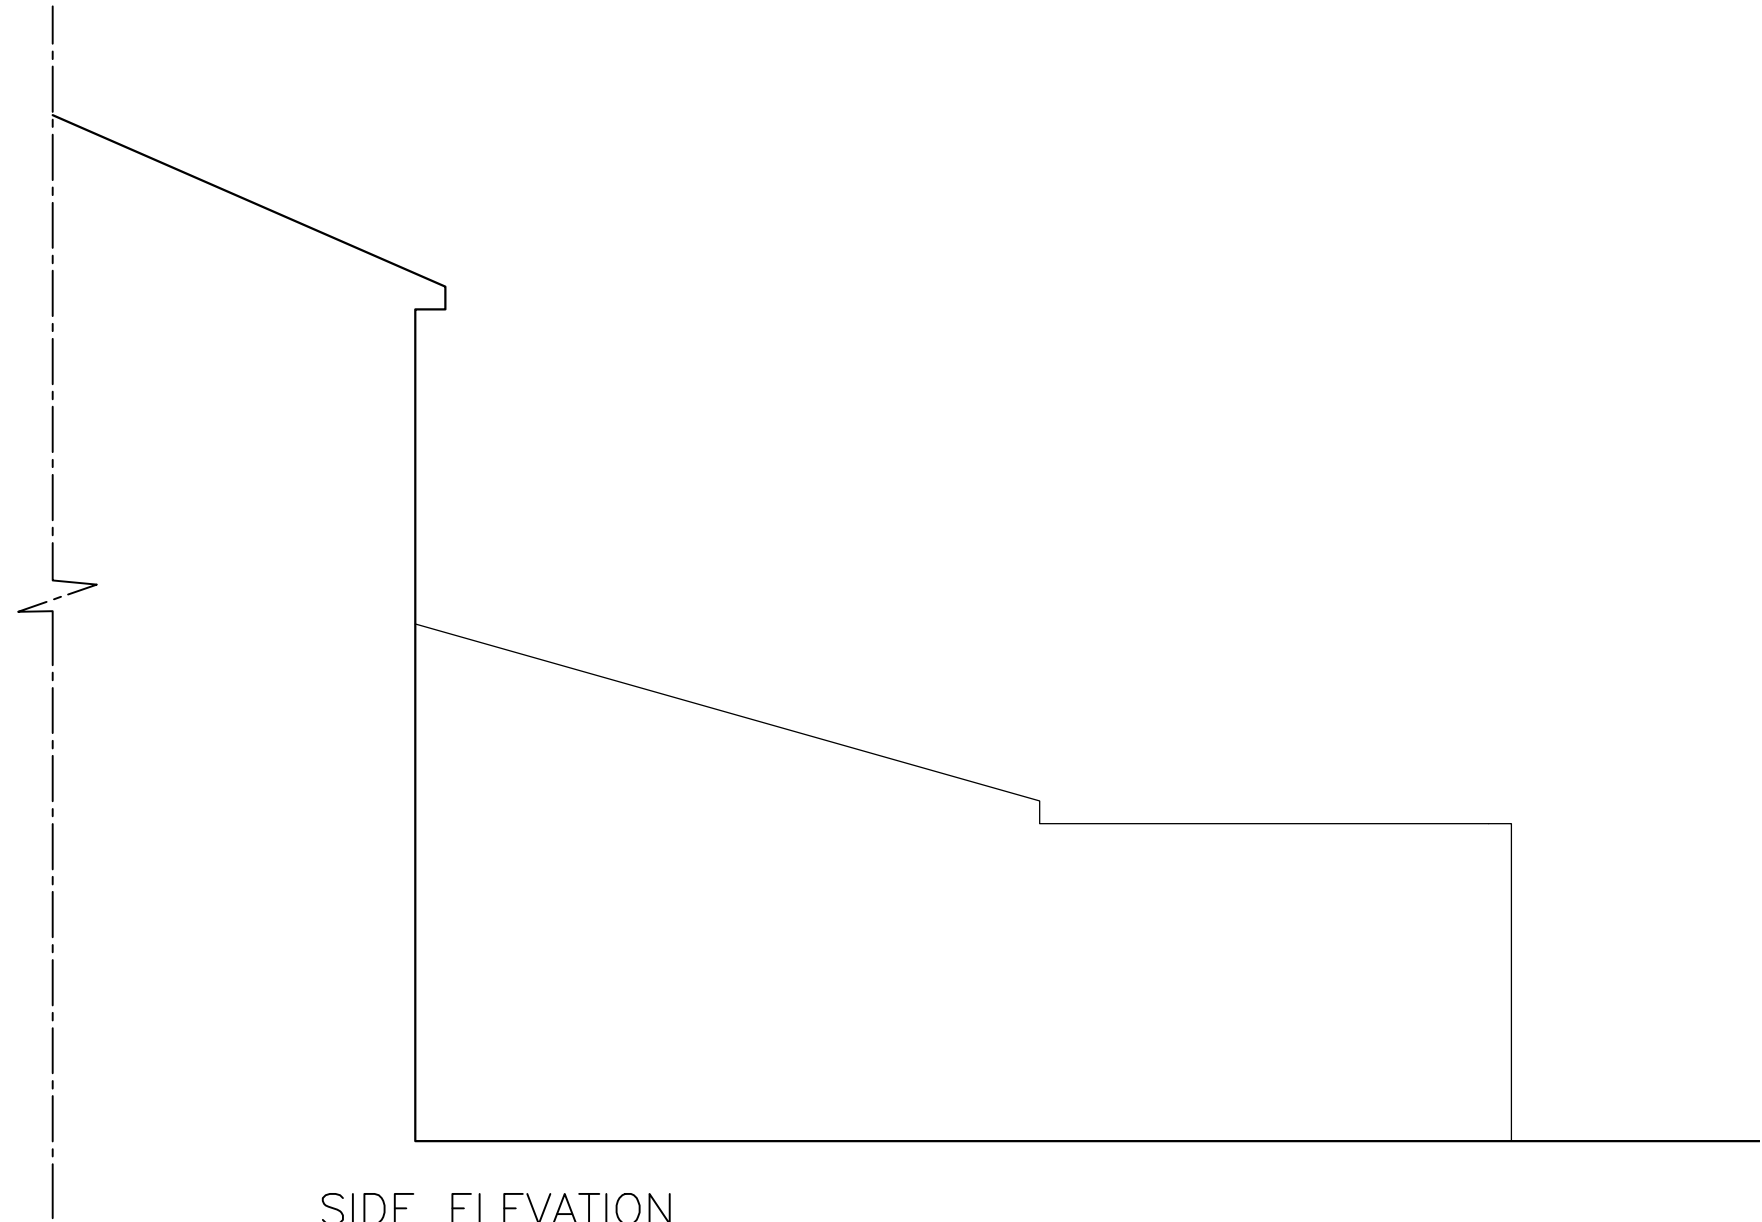

SIDE ELEVATION

Notes

This drawing is the property of Peak Architecture Ltd and copyright is reserved by them. This drawing is not to be copied or disclosed by or to any unauthorised persons without the prior written consent of Peak Architecture Ltd.

Do not scale from this drawing.

All dimensions are to be checked on site prior to construction, manufacture of any components and ordering of materials and equipment.

Any discrepancies are to be reported to the architect for clarification.

All materials and workmanship to be in accordance with the current British Standards and codes of practice.

Rev	Date	Drawn by	Comments
Client			
Tahir			
Project			
363 Rochdale Road			
Bury BL9 7DB			
Drawing			
Existing Plans And Elevations			
Date	14.09.2021	Drawn by	HA
		Scales	1:50 @ A1
Job No - Dwg No - Rev			
21047 - 01			