


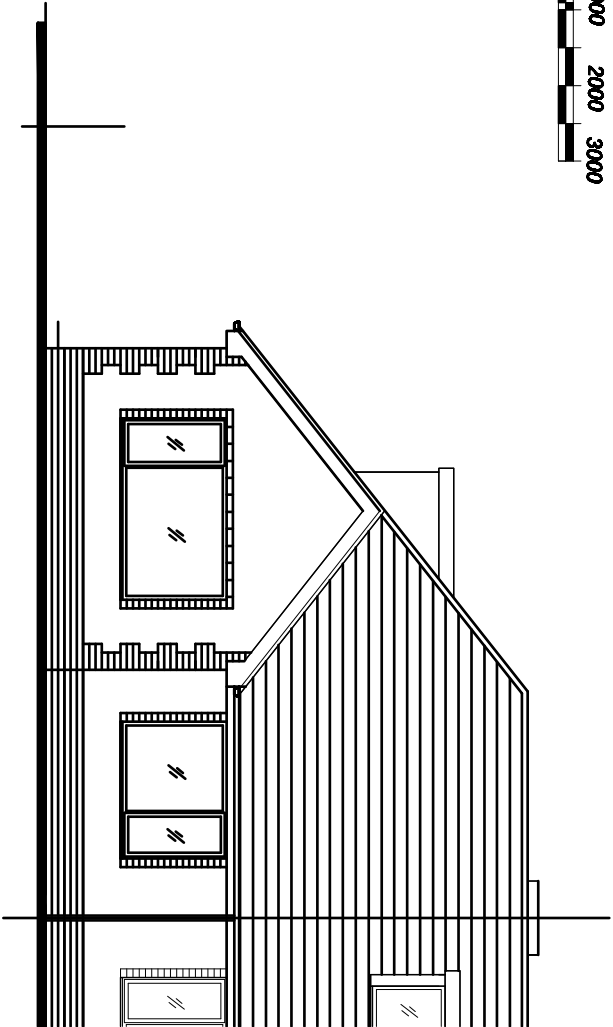


 

EXISTING FRONT ELEVATION.

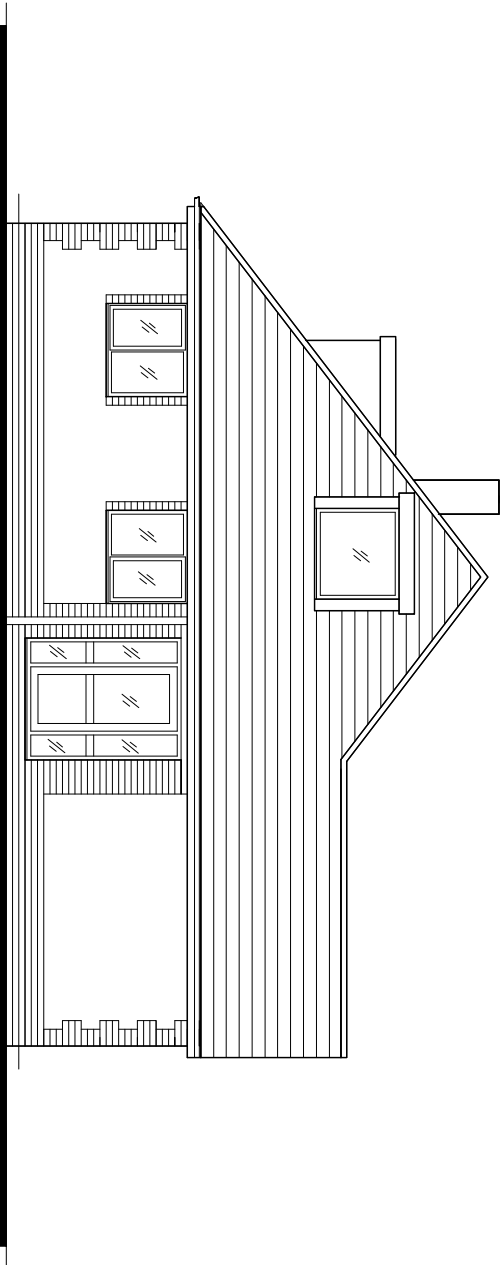

EXISTING SIDE ELEVATION.

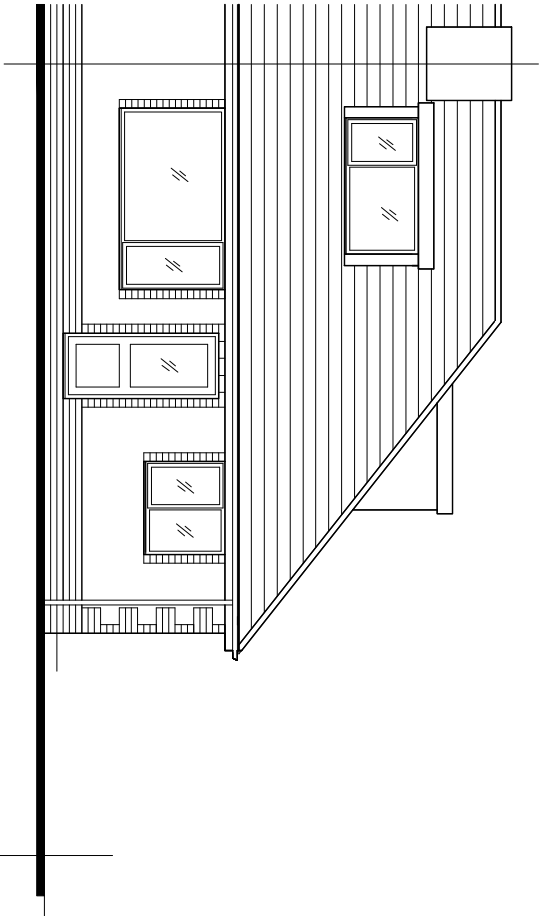

EXISTING REAR ELEVATION.

Revision	Title :	Project :	MTC Designs
	PROPOSED FRONT DORMER AND INTERNAL ALTERATIONS.	12, BRAUNFORD CLOSE, BLURY, BL9 7TR	31 Eddard Drive, Solihull B3 9TB T: 01504 418714, M: 0770828014 Email: mitch@mtcdesigns.co.uk
			Scale 1:100 @ A3 Date : April 2022
			Drawing No: P01