





PROPOSED FRONT ELEVATION
1:100 @ A3

NOTE :
ALL CURRENT
COMMERCIAL SIGNAGE
IS TO BE REMOVED

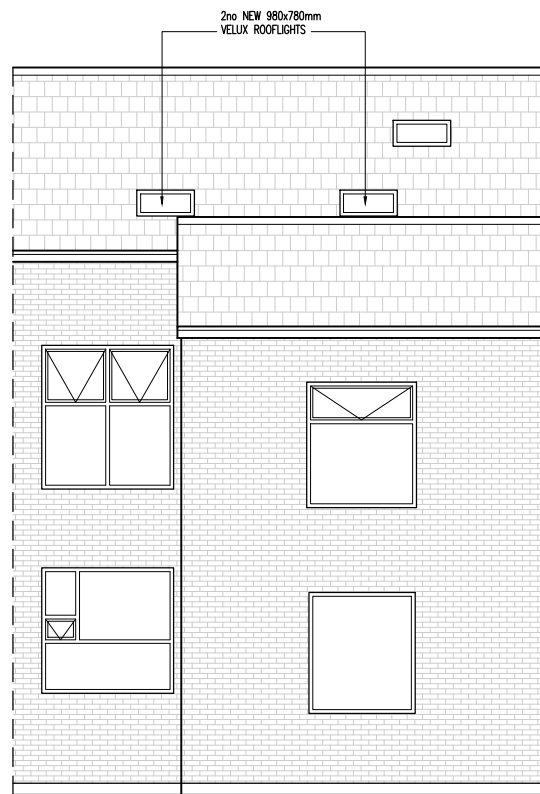


PROPOSED REAR ELEVATION
1:100 @ A3


NEW 900mm HIGH
ENGLISH BOND RED BRICK
WALL WITH STONE COPING
SLAB OVER, FORMING NEW
REAR BOUNDARY

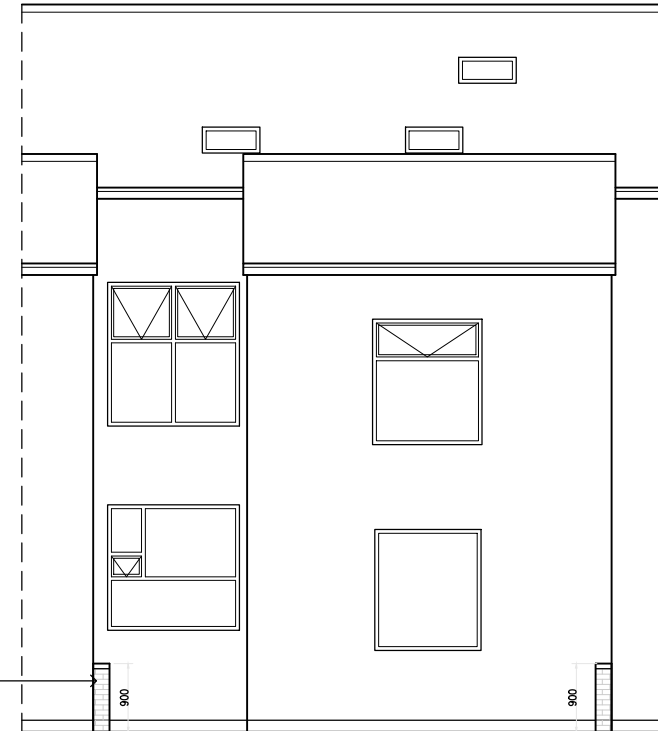

PROPOSED REAR STREET SCENE ELEVATION
1:100 @ A3

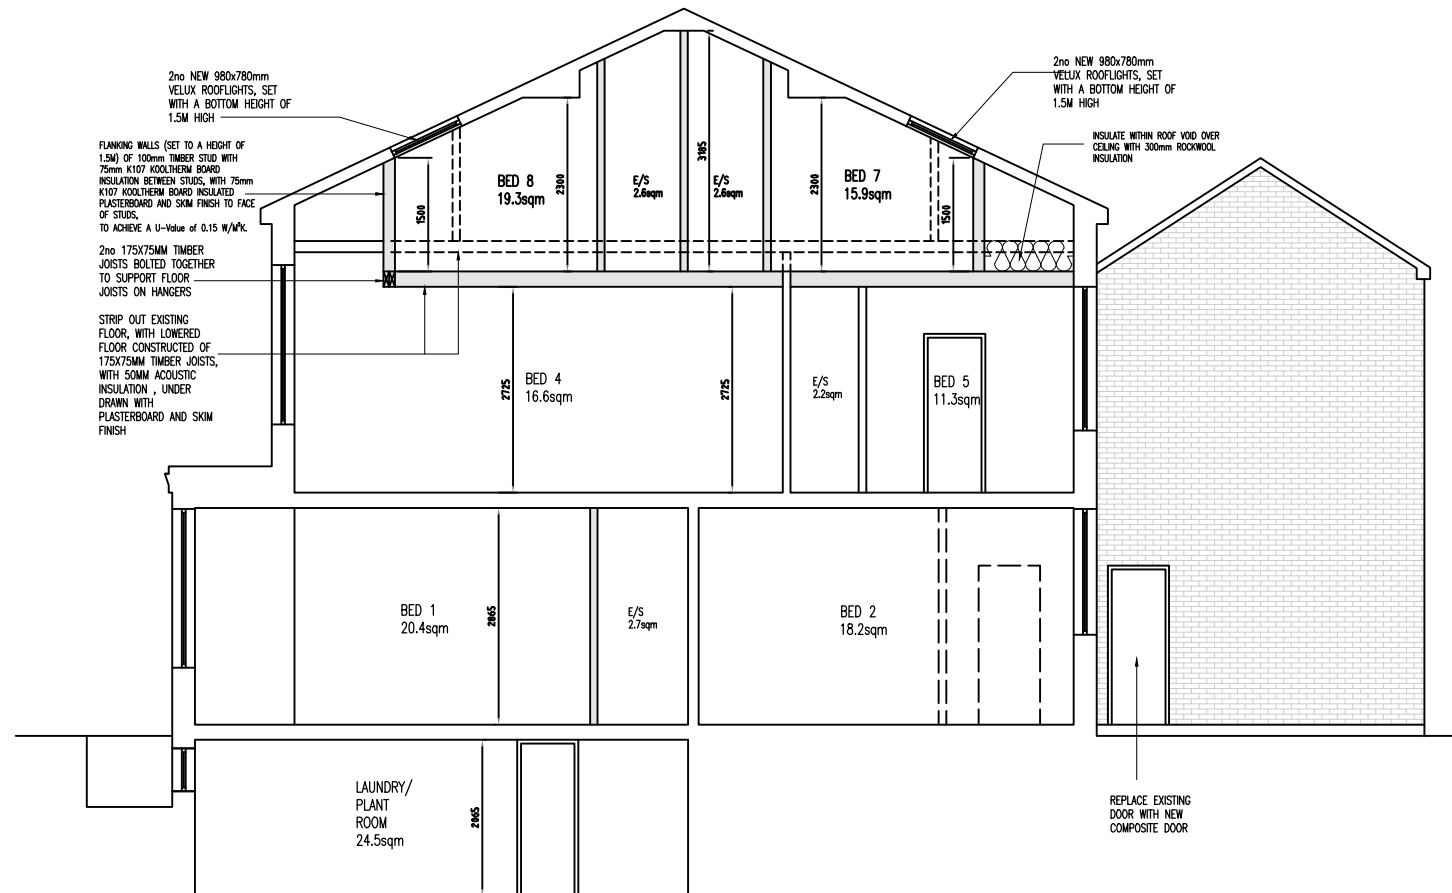

PROPOSED SECTION
1:100 @ A3

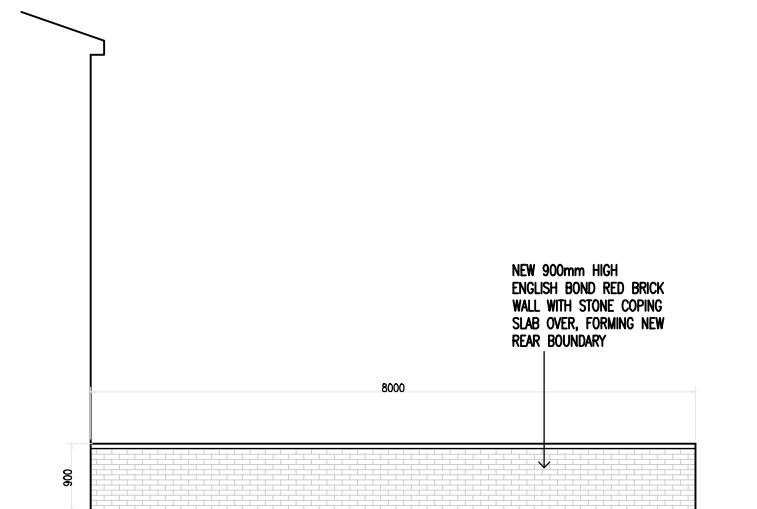

PROPOSED SIDE/REAR BOUNDARY WALL
1:100 @ A3

C4	Amendments in line with planning comments	07.04.25	MG
C3	Proposed rear street scene added	20.03.25	MG
C2	Note added to say existing signage is to be removed	20.12.24	MG
C1	Amendments after client comments	18.11.24	MG
Rev	Amendments	Date	Ints

Mark Gordon
Design + Associates

Project

8 TENTERDEN STREET
BURY, BL9 0EG

Drawing Title
PROPOSED ELEVATIONS
& SECTION

Drawn MG

Checked _

Date SEP 2024

Scale@A3 1 : 100

Drawing No. 8TS/204/PL

Rev. C4