



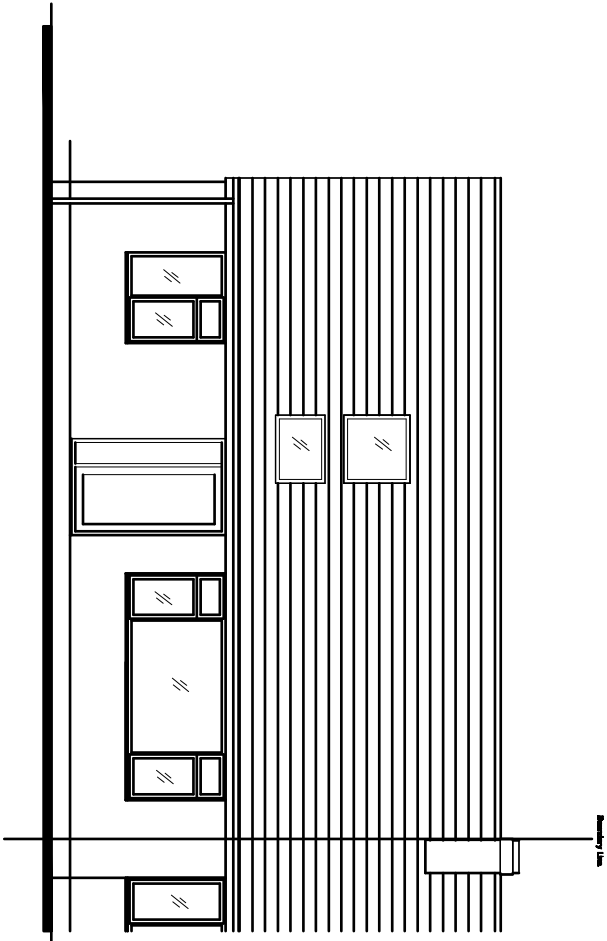

EXISTING FRONT ELEVATION.

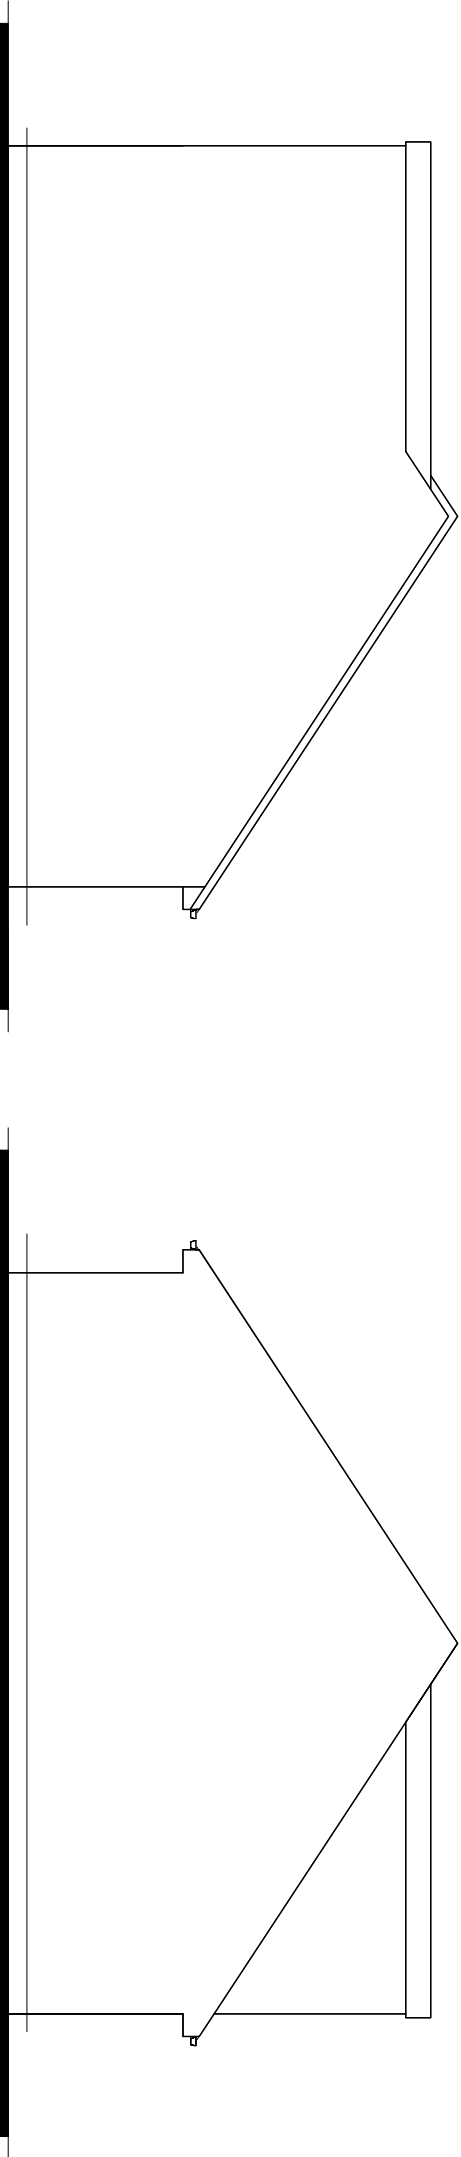

EXISTING SIDE ELEVATION.

EXISTING SIDE ELEVATION.

Revision	Title : PROPOSED FRONT DORMERS.	Project : 16, WHITBURN DRIVE, BURY, BL9 1EH	MTC Designs Scale 1:100 @ A3 Date: June 2023.	31 Eddow Drive Bolton BL2 6TB T: 01204 410714, L: 07700000714 Email: info@mtcdesigns.co.uk
			Drawing No: P01	