




Existing Front Elevation  
Scale 1:100@A3




Existing Rear Elevation  
Scale 1:100@A3

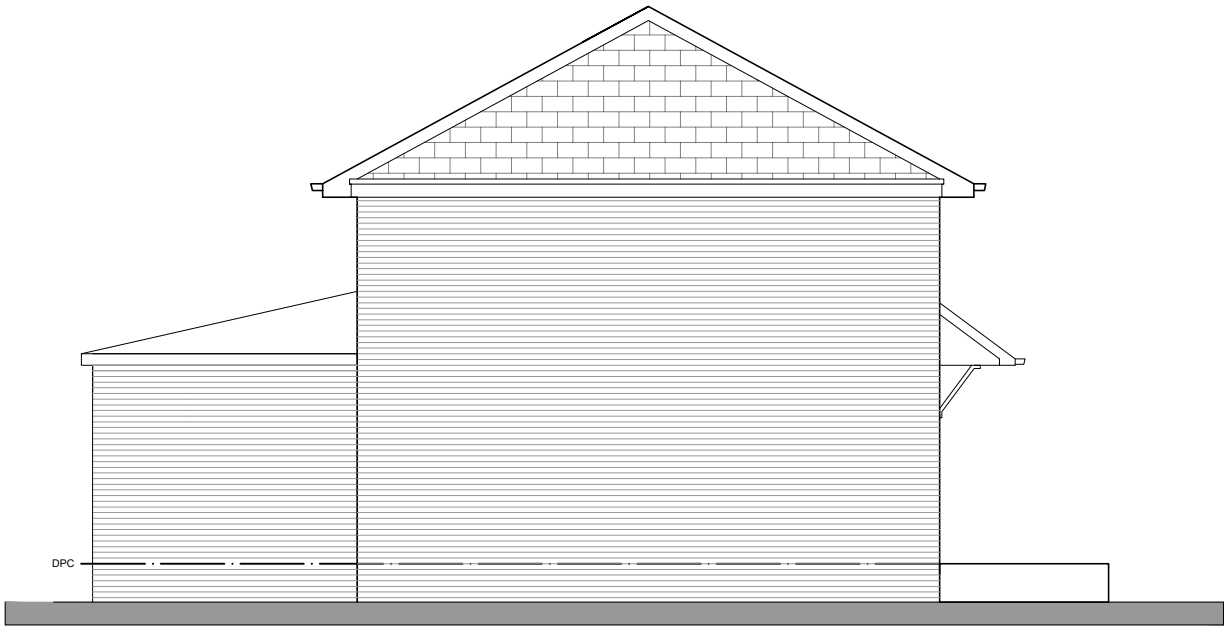

Existing Side Elevation  
Scale 1:100@A3

Contractor must verify all dimensions on site before commencing any work or shop drawings. If this drawing exceeds the quantities taken in any way the Architects are to be informed before the work is initiated. Only figured dimensions to be taken from this drawing. Do not scale off this drawing. Drawings based on Ordnance Survey and / or existing record drawings - design and drawing content subject to Site Survey, Structural Survey, Site Investigations, Planning and Statutory Requirements and Approvals. Authorised reproduction from Ordnance Survey Map with permission of the Controller of Her Majesty's Stationery Office. Crown Copyright reserved.

 

Location Plan:

Revision: Description: By: Date:  
Reason For Issue:

For Approval

|                 |                 |             |        |
|-----------------|-----------------|-------------|--------|
| Drawing Number: | 22_013_(20)_005 | Revision:   | -      |
| Scale:          | 1:100 @ A3      | Date:       | FEB 22 |
| Drawn by:       | JAB             | Checked by: | JB     |

Project Name:  
**512 Manchester Road**  
Drawing Title:  
**Existing Elevations**

John Brazier Architectural Services  
17 Britain Street, Bury, Lancashire. BL9 9PD  
john.brazier78@gmail.com  
07752847372