



Do not scale from this drawing

Do not scale from the drawings. Use figured dimensions only. The contractor is requested to check all dimensions on site prior to work beginning. Any discrepancies within the drawings should be reported prior to commencement of works. It is assumed that all works on this drawing will be carried out by a competent contractor, working where appropriate to an approved method statement.

This drawing is copyright and owned by Whitebox Architecture and is for use on this site only, unless contractually stated otherwise.



Proposed Front Elevation

1 : 100



Proposed Rear Elevation

1 : 100

PLANNING

WhiteBox Architecture

RIBA Architects & Interior Designers

studio@whiteboxarchitecture.com www.whiteboxarchitecture.com

8 Church Hill,
Knutsford,
WA16 6DH

t: +44 1565 754 500

project

Denewood, Prestwich

drawing title

Proposed Elevations


scale	date	drawn	checked
1 : 100@A1	Aug '21	Author	Checker
job number	drawing number	revision	
2635	09	A	



Do not scale from this drawing

Do not scale from the drawings. Use figured dimensions only. The contractor is requested to check all dimensions on site prior to work beginning. Any discrepancies within the drawings should be reported prior to commencement of works. It is assumed that all works on this drawing will be carried out by a competent contractor, working where appropriate to an approved method statement.

This drawing is copyright and owned by Whitebox Architecture and is for use on this site only, unless contractually stated otherwise.

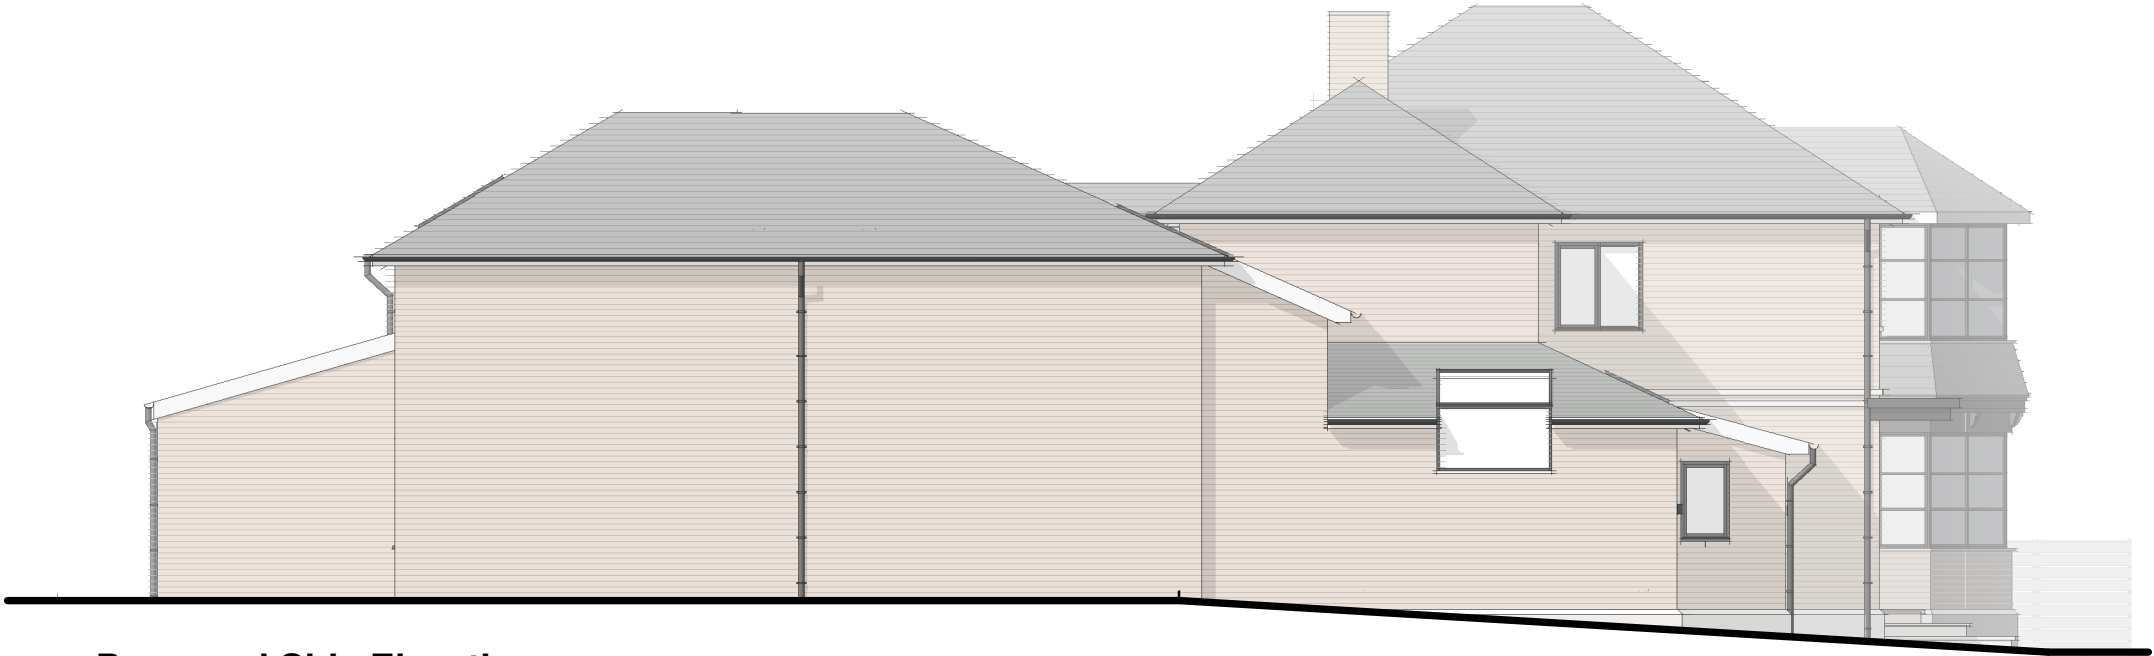

 **Proposed Side Elevation**
1 : 100



 **Proposed Side Elevation 2**
1 : 100

PLANNING

WhiteBox Architecture

RIBA Architects & Interior Designers

studio@whiteboxarchitecture.com www.whiteboxarchitecture.com

8 Church Hill,
Knutsford,
WA16 6DH

t: +44 1565 754 500

project

Denewood, Prestwich

drawing title

Proposed Elevations

scale	date	drawn	checked
1 : 100@A1	Aug '21	Author	Checker
job number	drawing number	revision	
2635	10	A	