





PROPOSED FRONT ELEVATION
1:100 @ A3

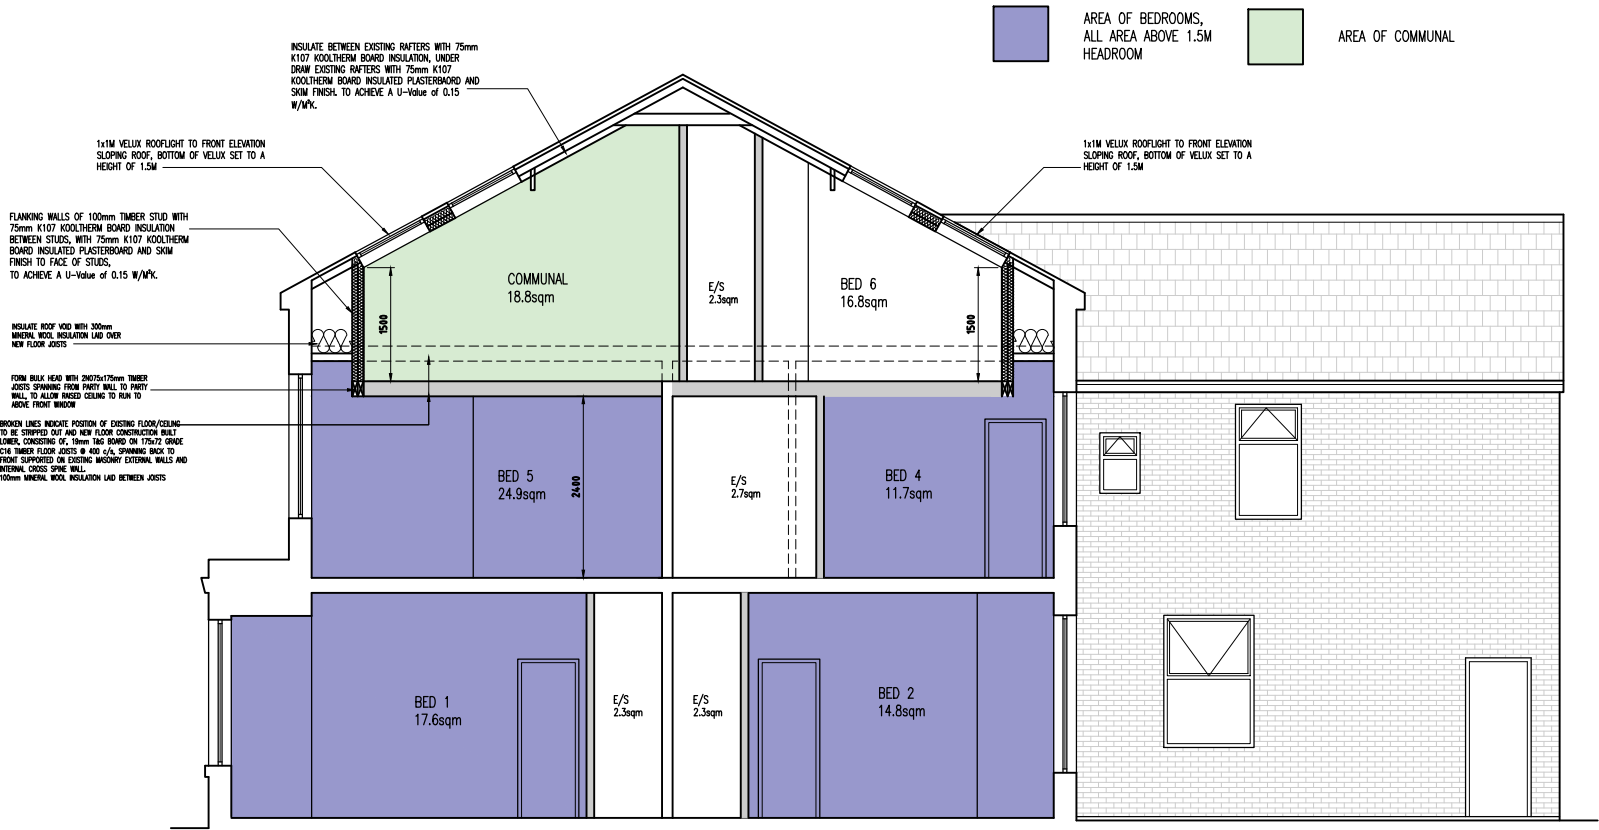

PROPOSED SECTION
1:100 @ A3

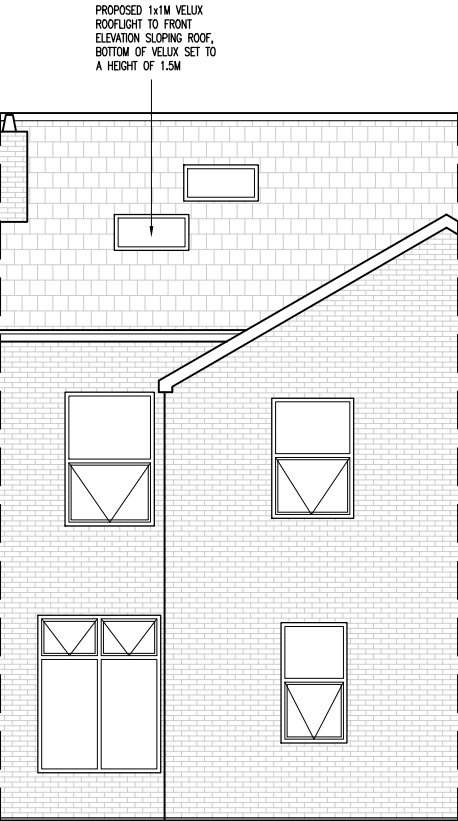

PROPOSED REAR ELEVATION
1:100 @ A3



Rev	Amendments	Date	Ints
Mark Gordon Design + Associates			
Project 44 MANCHESTER ROAD, BURY, BL9 0SX			
Drawing Title PROPOSED SECTION & ELEVATIONS			
Drawn	MG	Checked	—
Date	MAY 2025	Scale	A3 1 : 100
Drawing No.	44MR/304/BR		Rev.