





EXISTING FRONT ELEVATION
1:100 @ A3

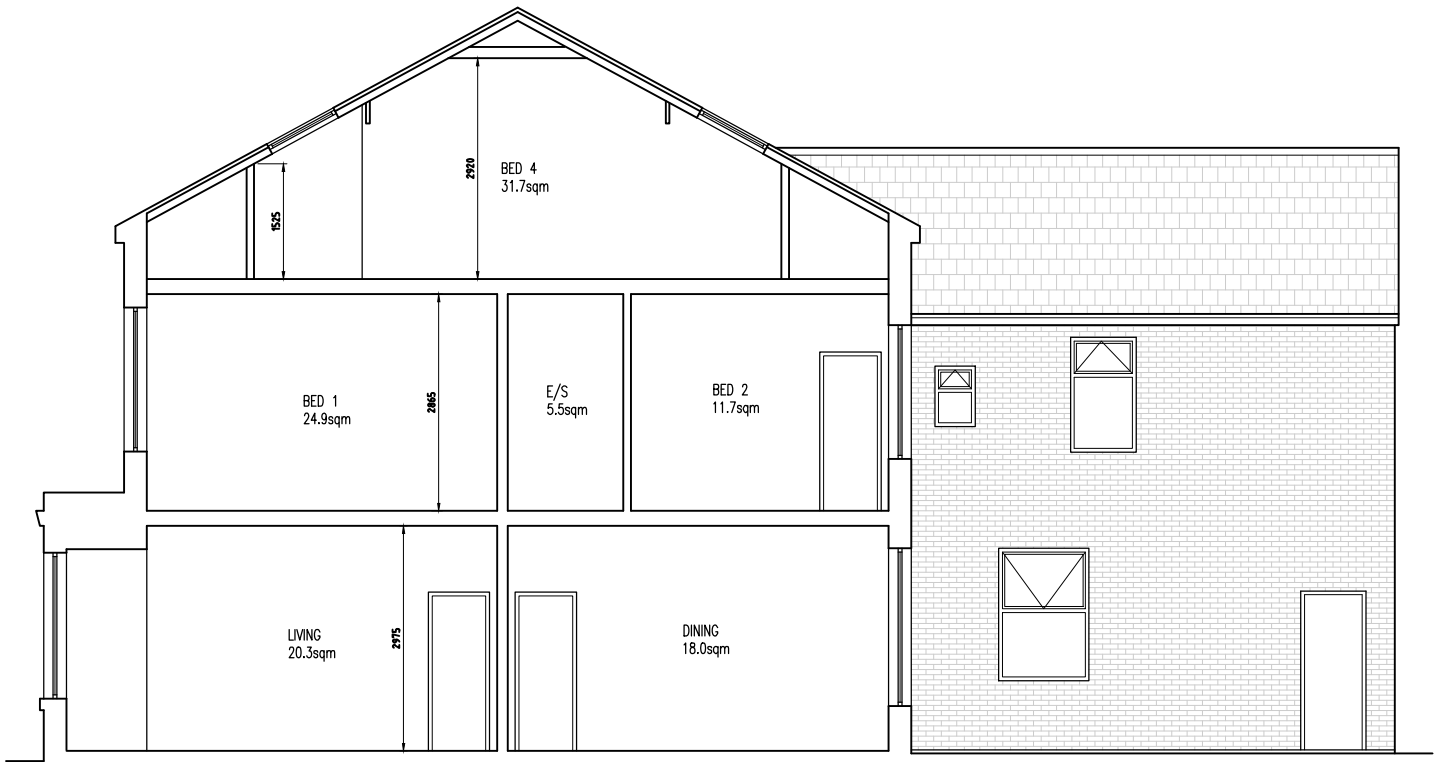

EXISTING SECTION
1:100 @ A3

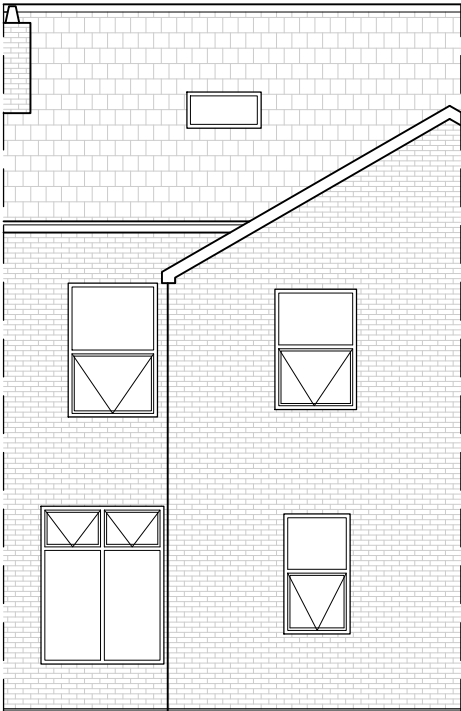

EXISTING REAR ELEVATION
1:100 @ A3



Rev	Amendments	Date	Ints
			
Project			
44 MANCHESTER ROAD, BURY, BL9 0SX			
Drawing Title			
EXISTING SECTION & ELEVATIONS			
Drawn	MG	Checked	—
Date	MAY 2025	Scale	A3 1 : 100
Drawing No.	44MR/302/BR		Rev.