


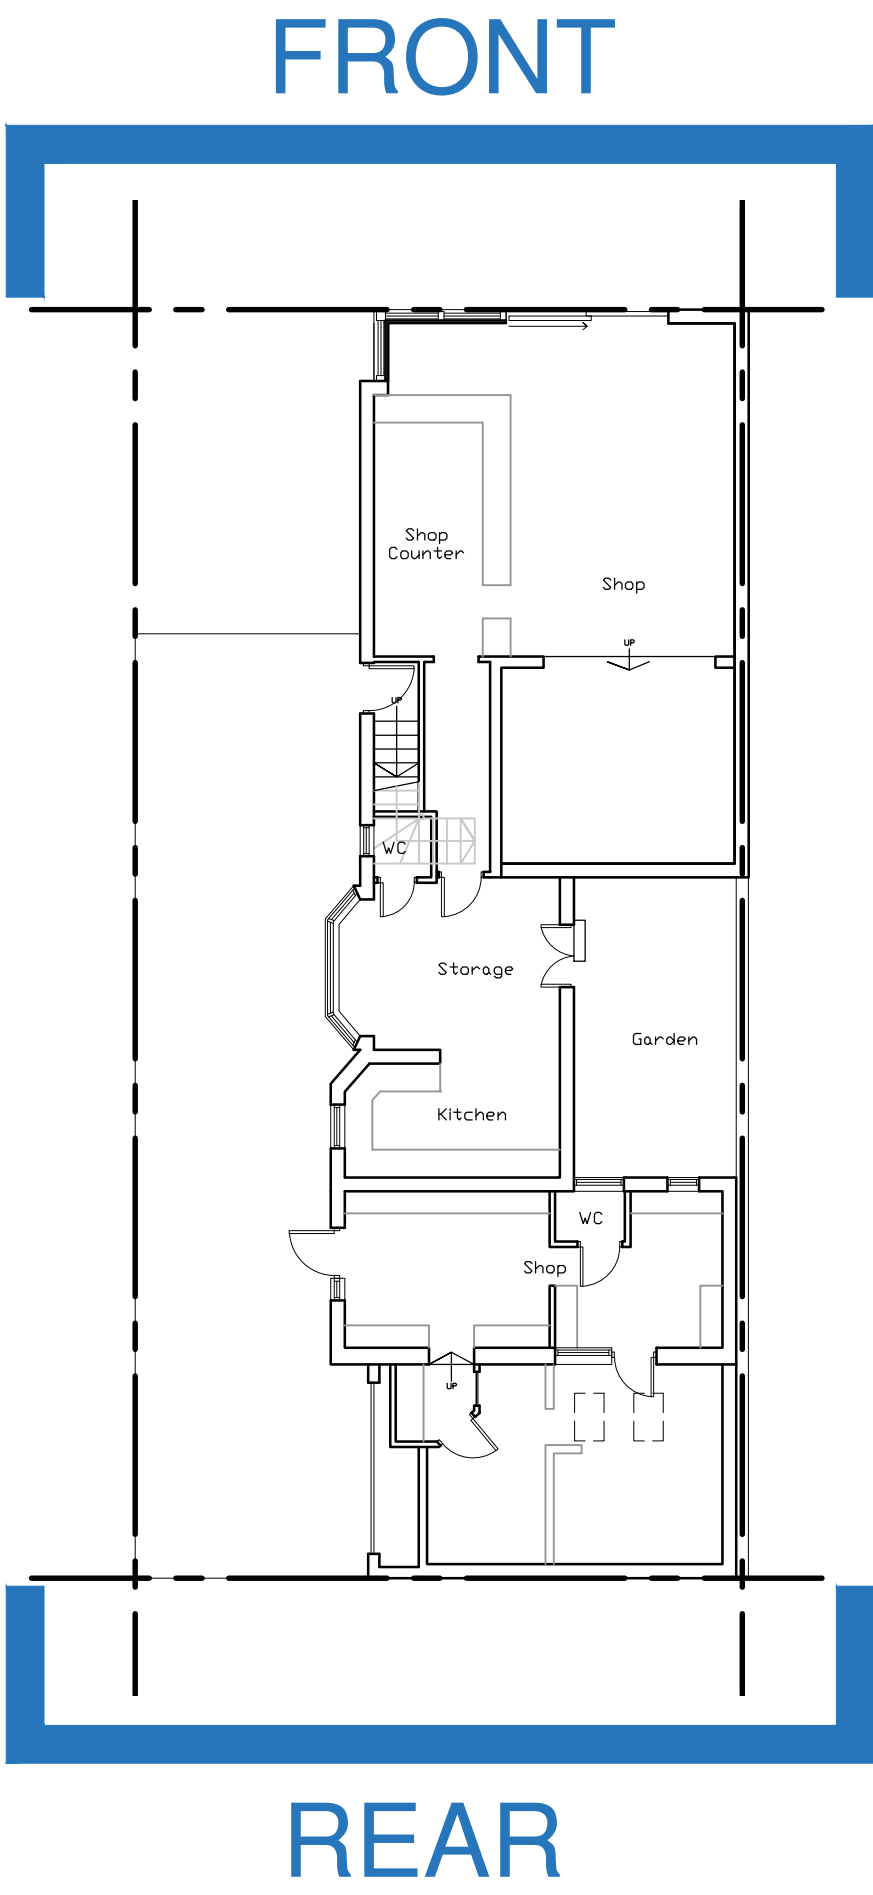


EXISTING FRONT ELEVATION

SCALE 1 : 50



EXISTING REAR ELEVATION

SCALE 1 : 50

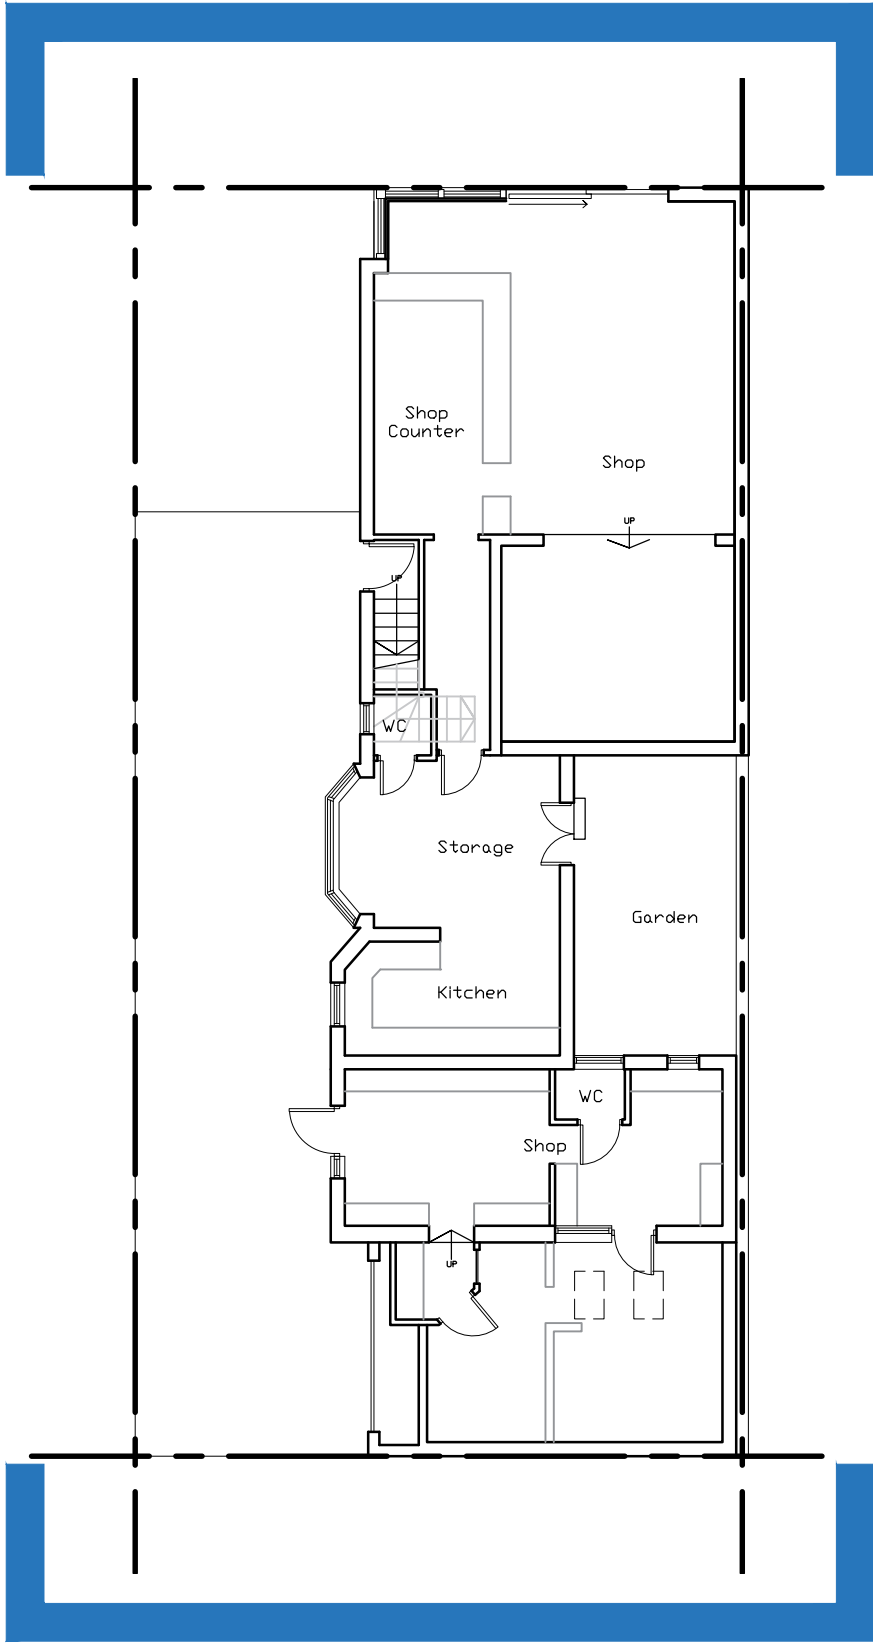

IMPORTANT NOTES: Do Not Scale from this Drawing.
Use Figured Dimensions Only.

DRAWING STATUS:			FOOTPRINT DESIGN		
P L A N N I N G			E info@footprintdesign.net W www.footprintdesign.net		
REVISION	DATE	DESCRIPTION	CLIENT: MR MOHAMMED ZERIA	SCALE: 1:50@A1	DATE: 14.03.25
			PROJECT: BONDS NEWSGATE, PRESTWICH		
			DRAWING TITLE: EXISTING ELEVATION		
			DRAWING NO: L/00/003		