



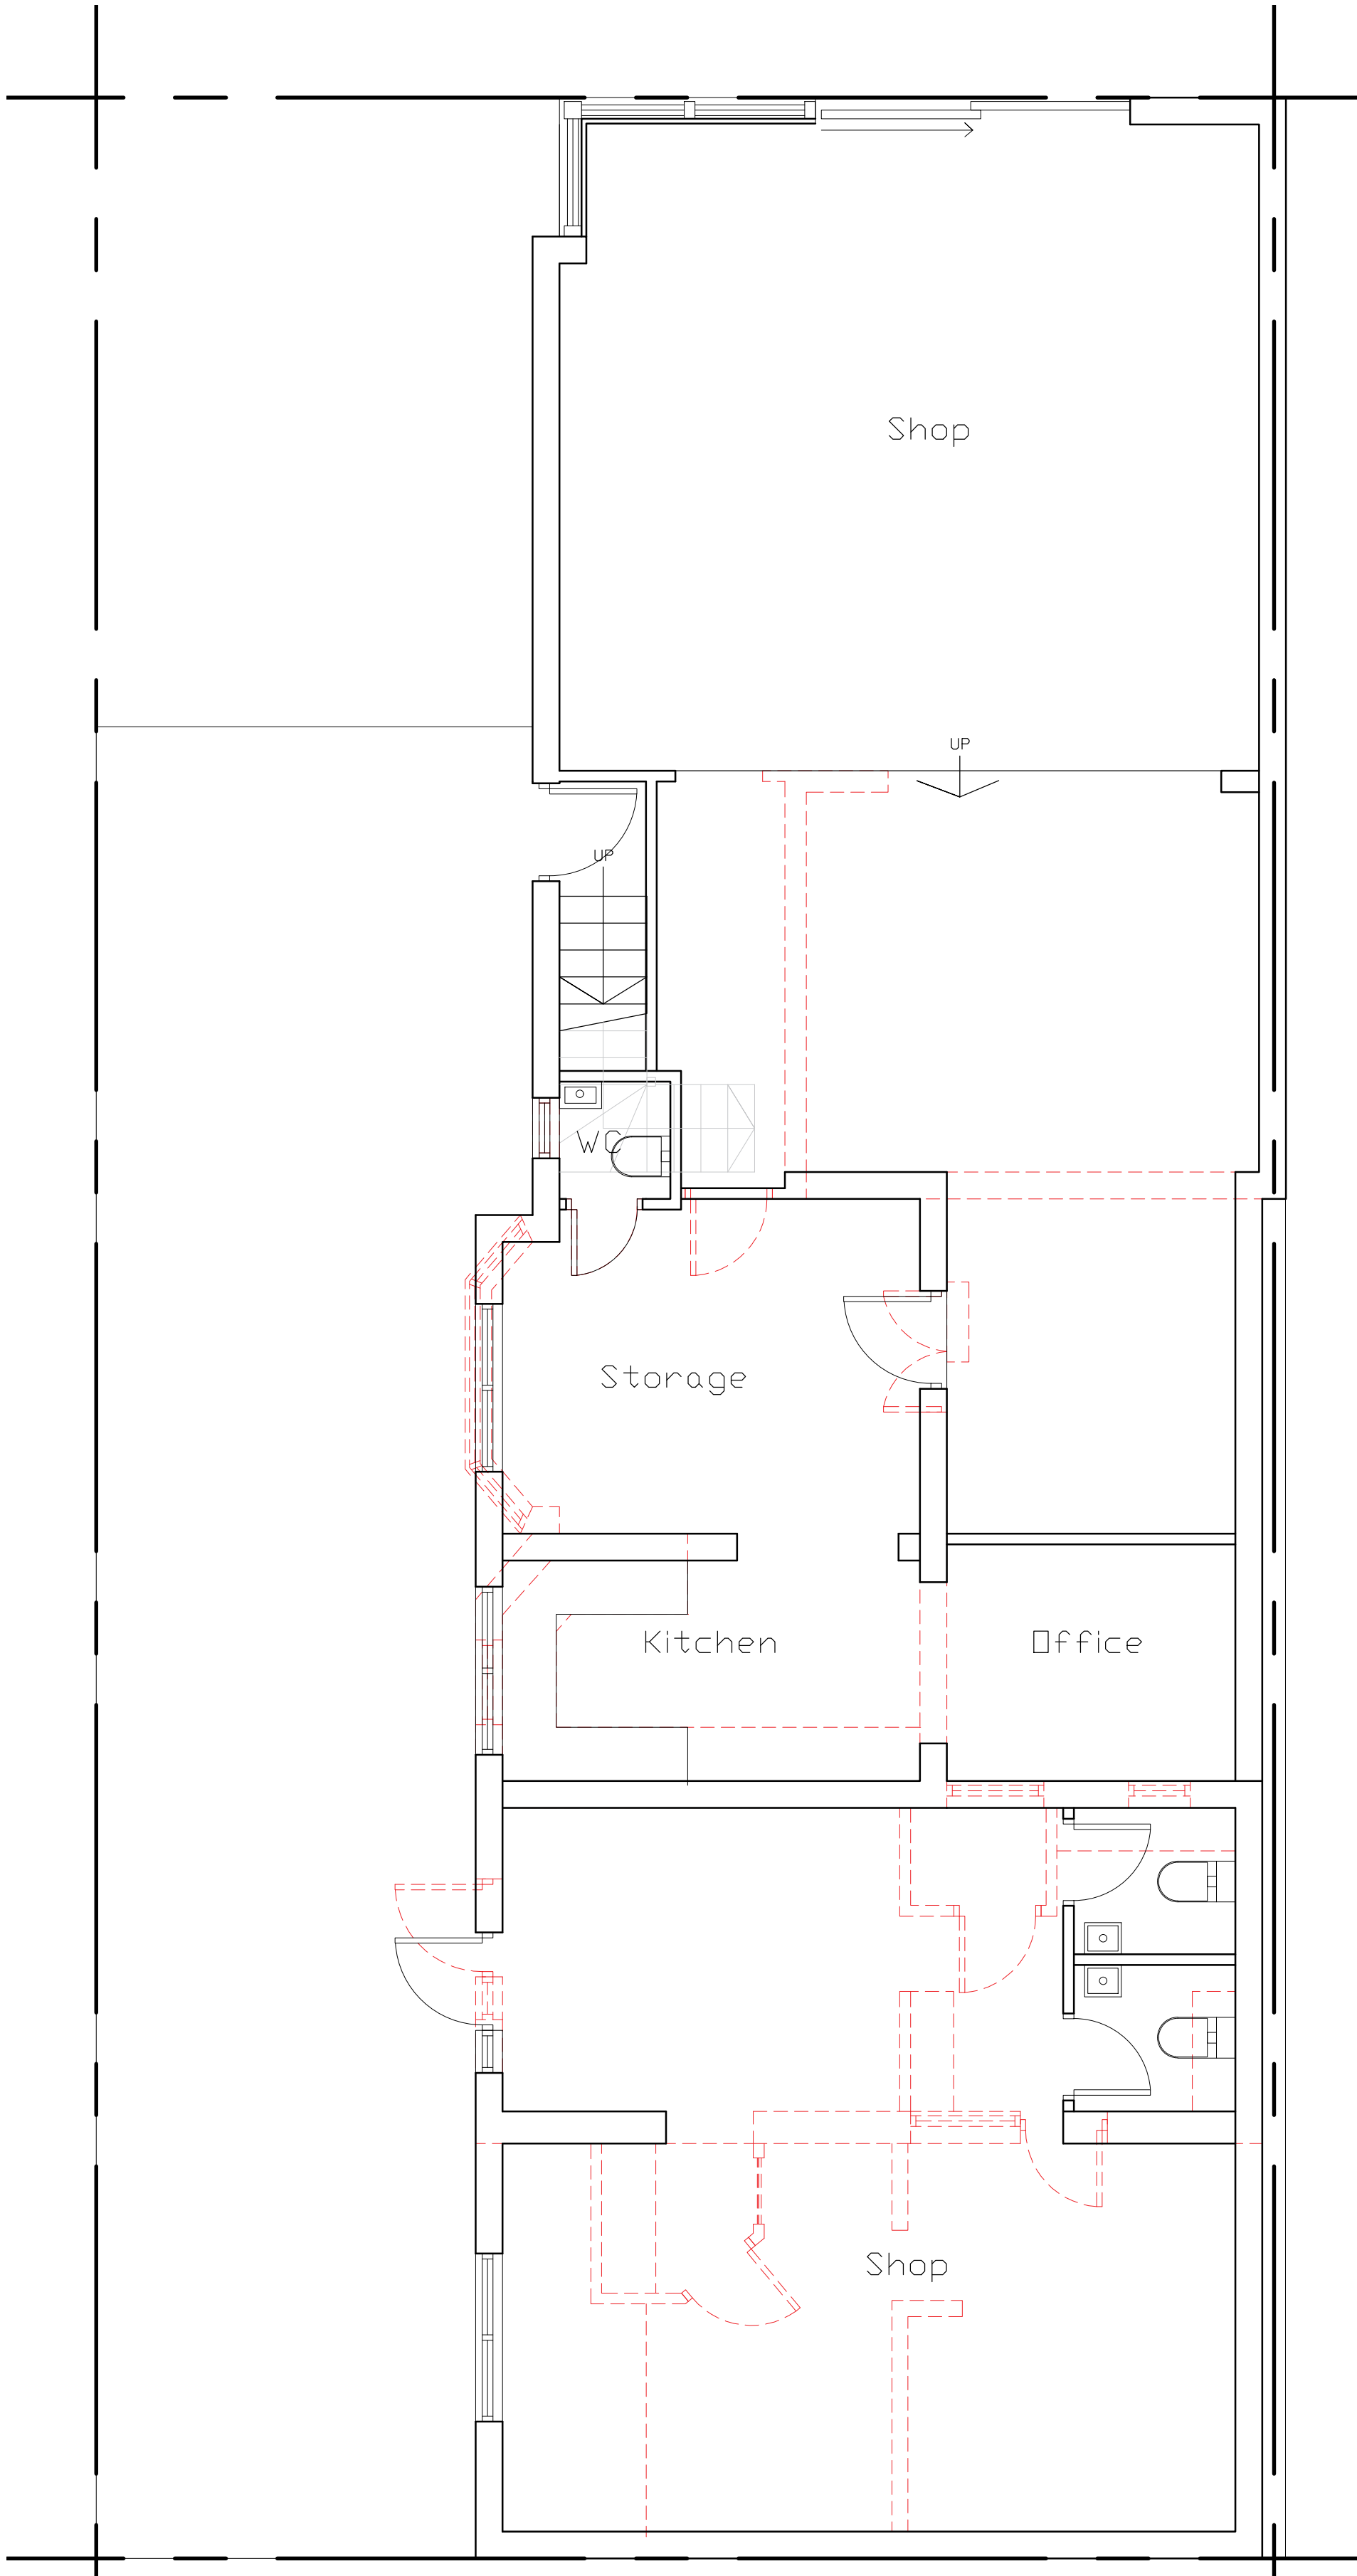


PROPOSED GROUND FLOOR PLAN

SCALE 1 : 50

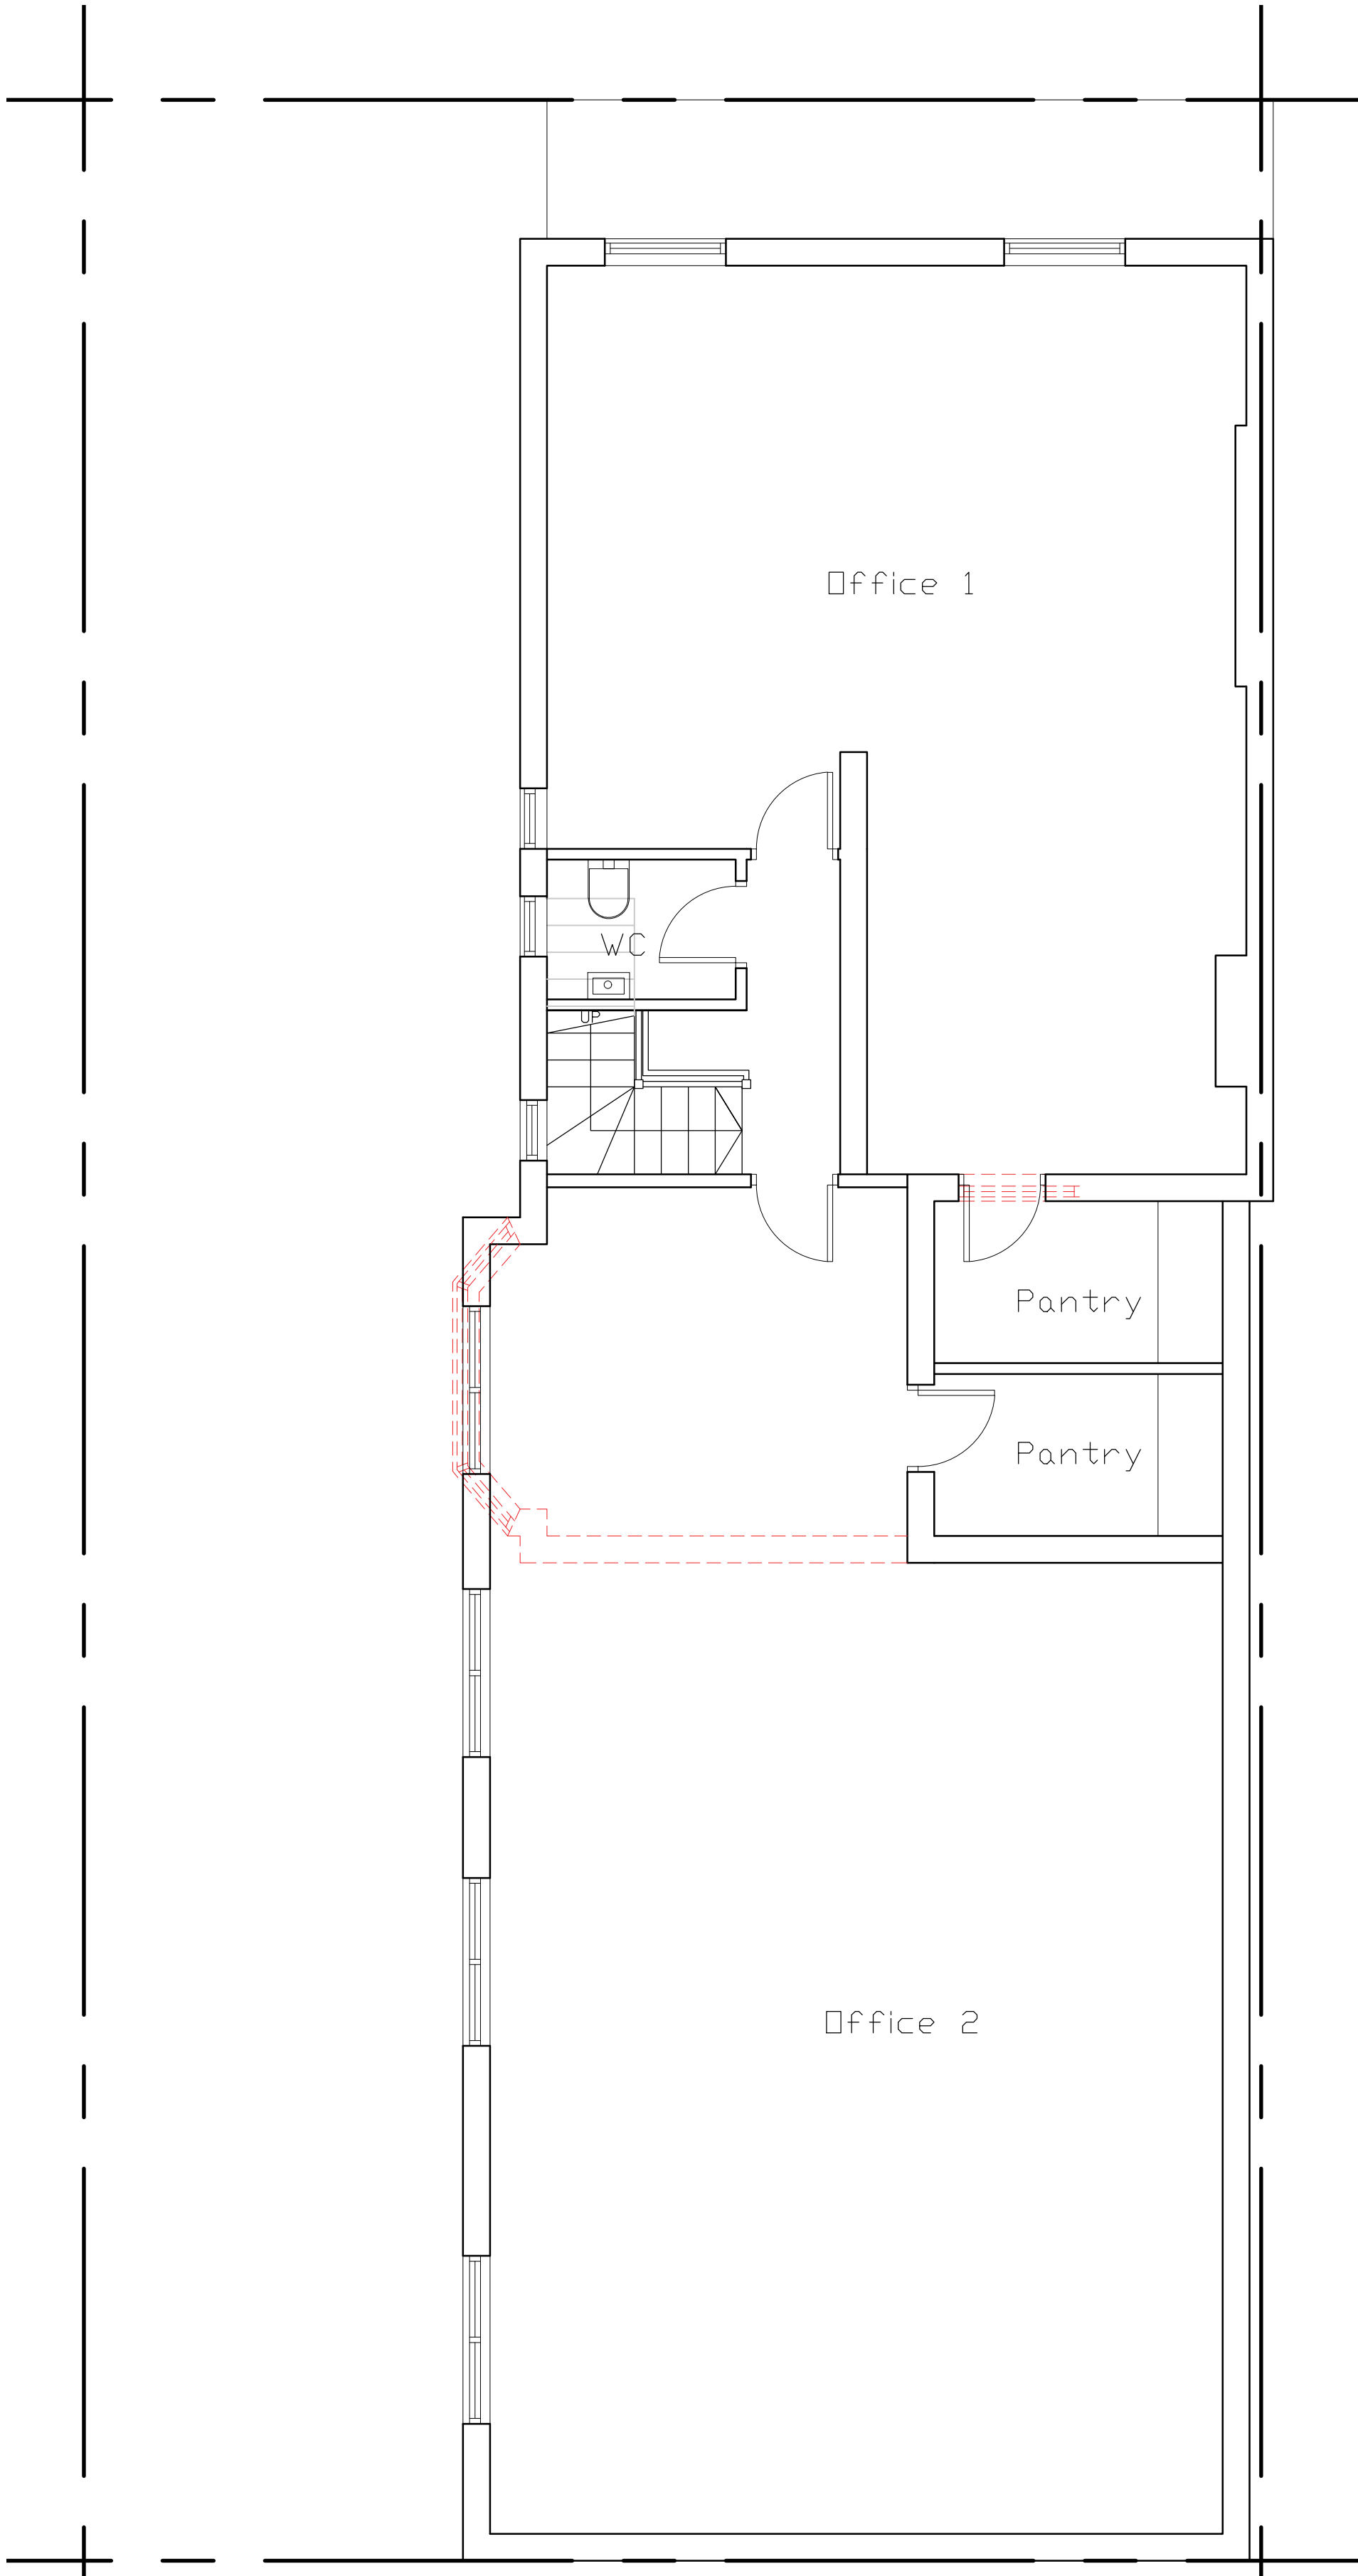

PROPOSED FIRST FLOOR PLAN

SCALE 1 : 50

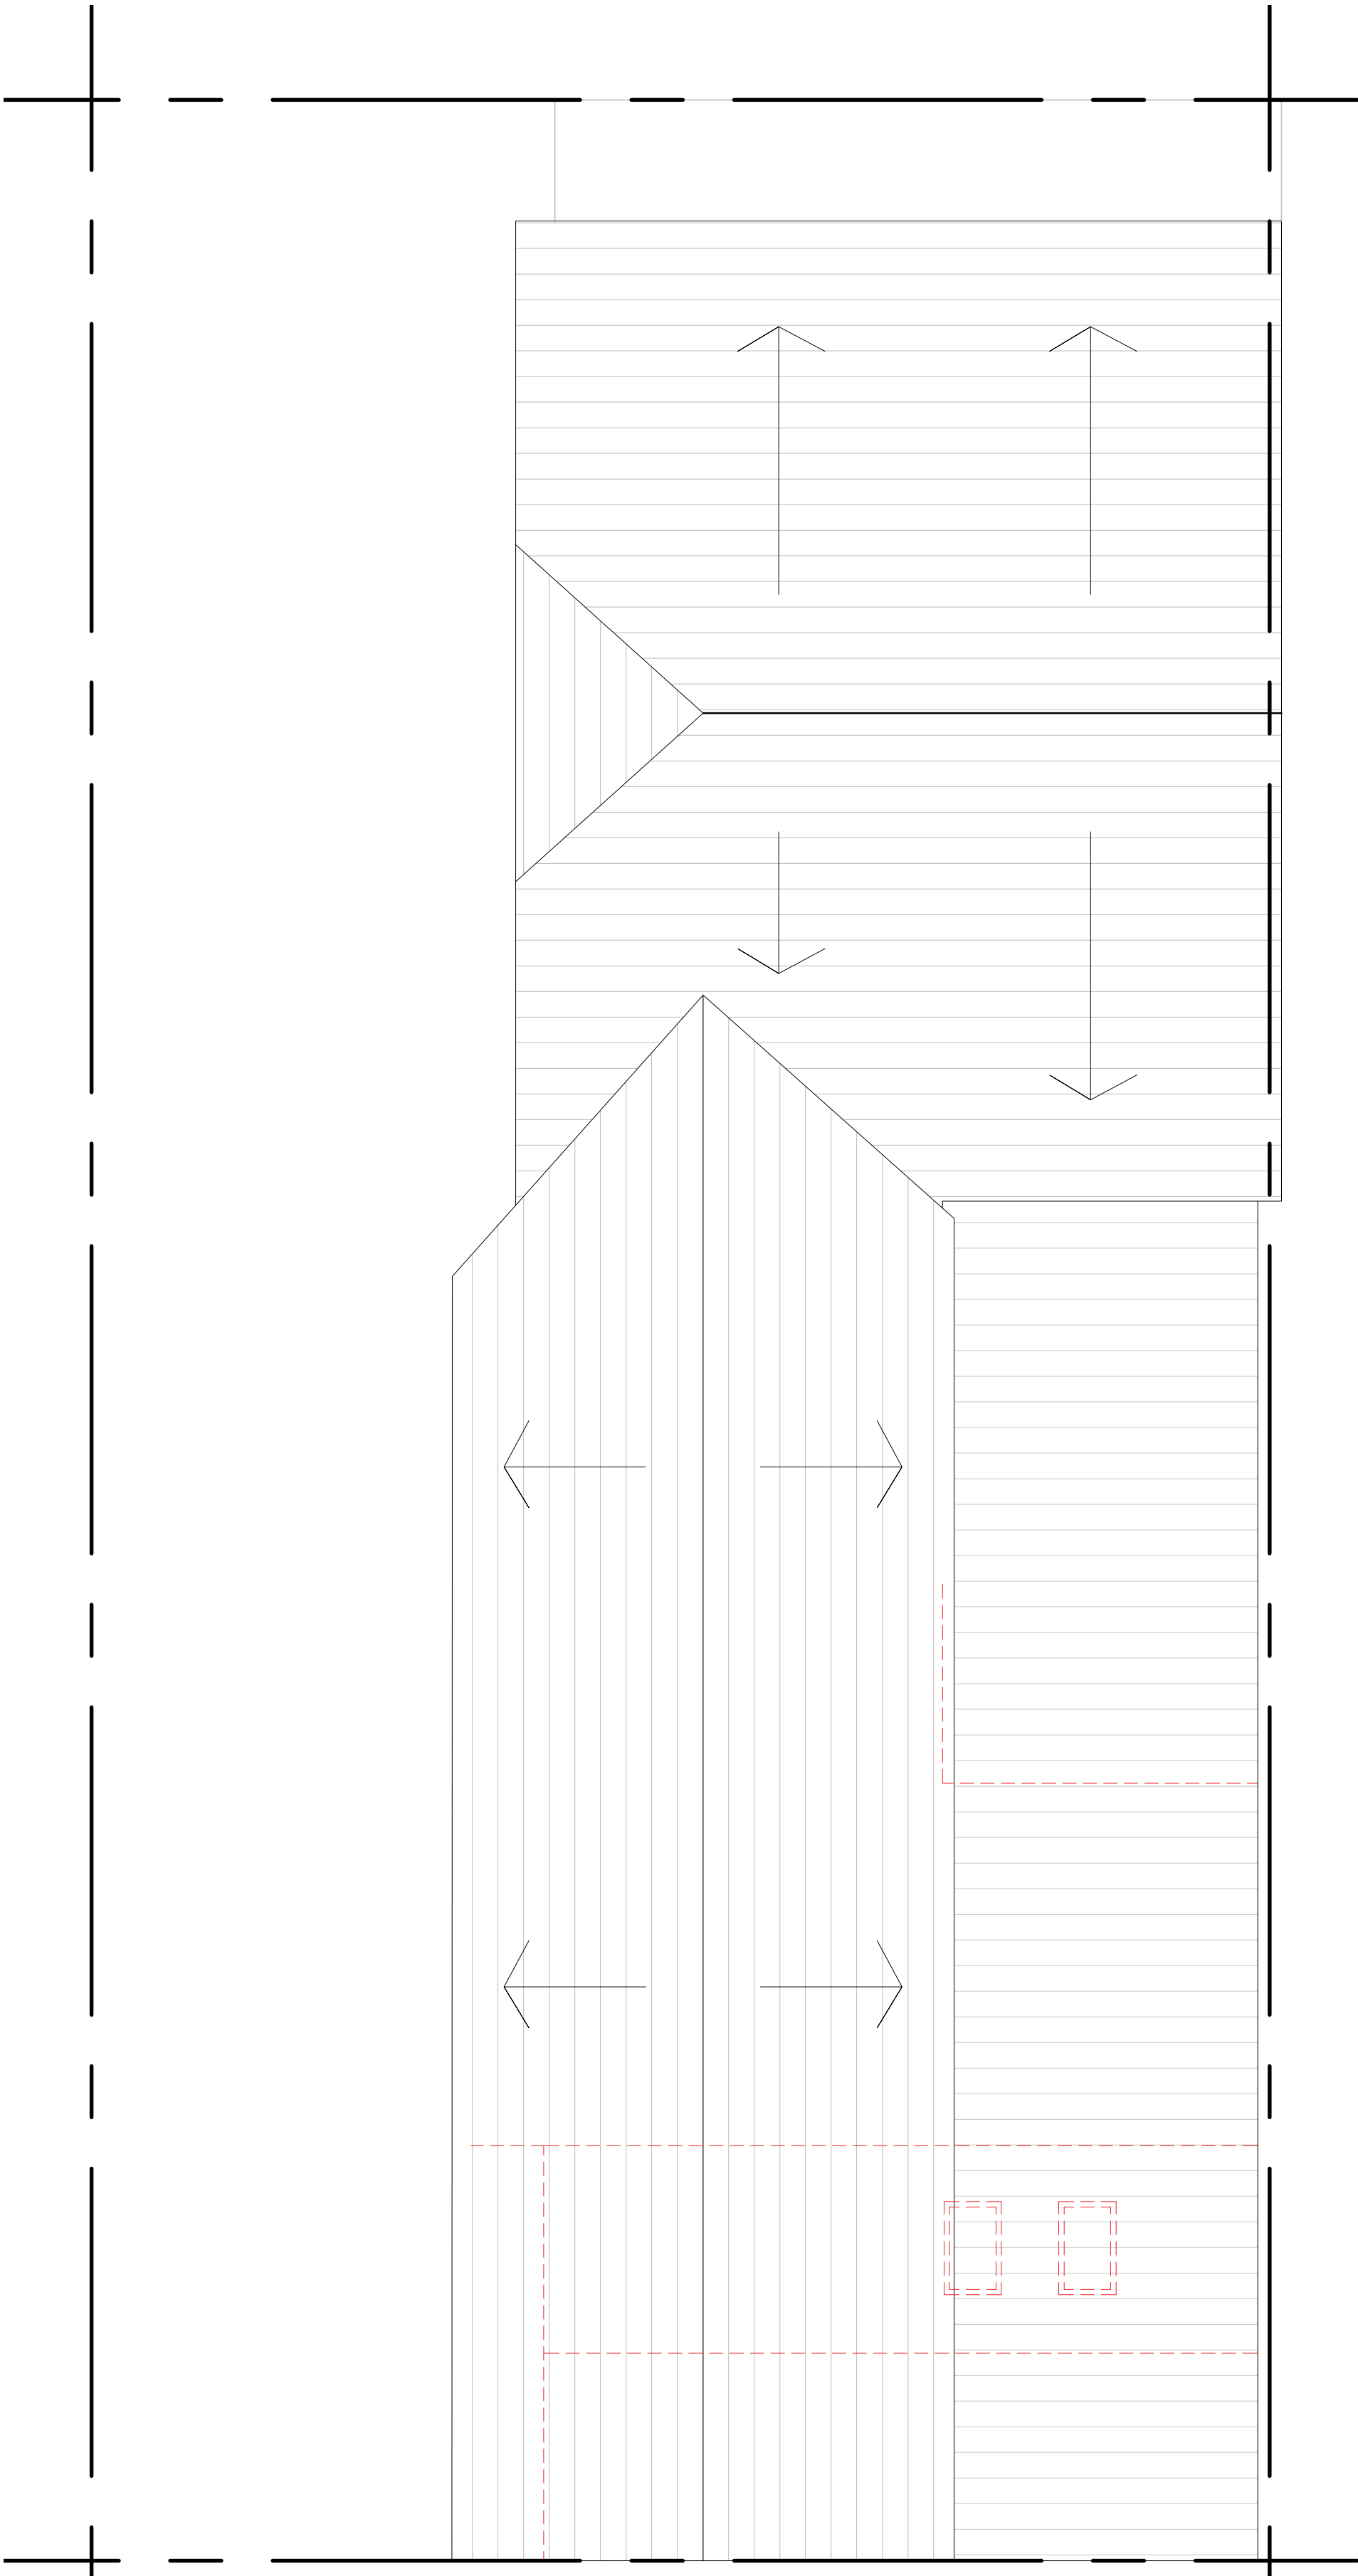

PROPOSED ROOF PLAN

SCALE 1 : 50



DEMOLITION

IMPORTANT NOTES: Do Not Scale from this Drawing.
Use Figured Dimensions Only.

DRAWING STATUS:			FOOTPRINT DESIGN		
PLANNING			E: info@footprintdesign.net W: www.footprintdesign.net		
REVISION	DATE	DESCRIPTION	CLIENT: MR MOHAMMED ZERIA	SCALE: 1:50@A1	DATE: 14.03.25
			PROJECT: BONDS NEWSGATE, PRESTWICH		
			DRAWING TITLE: PROPOSED FLOOR PLAN		
			DRAWING NO: L/00/005		