





PROPOSED FRONT ELEVATION

SCALE 1 : 50

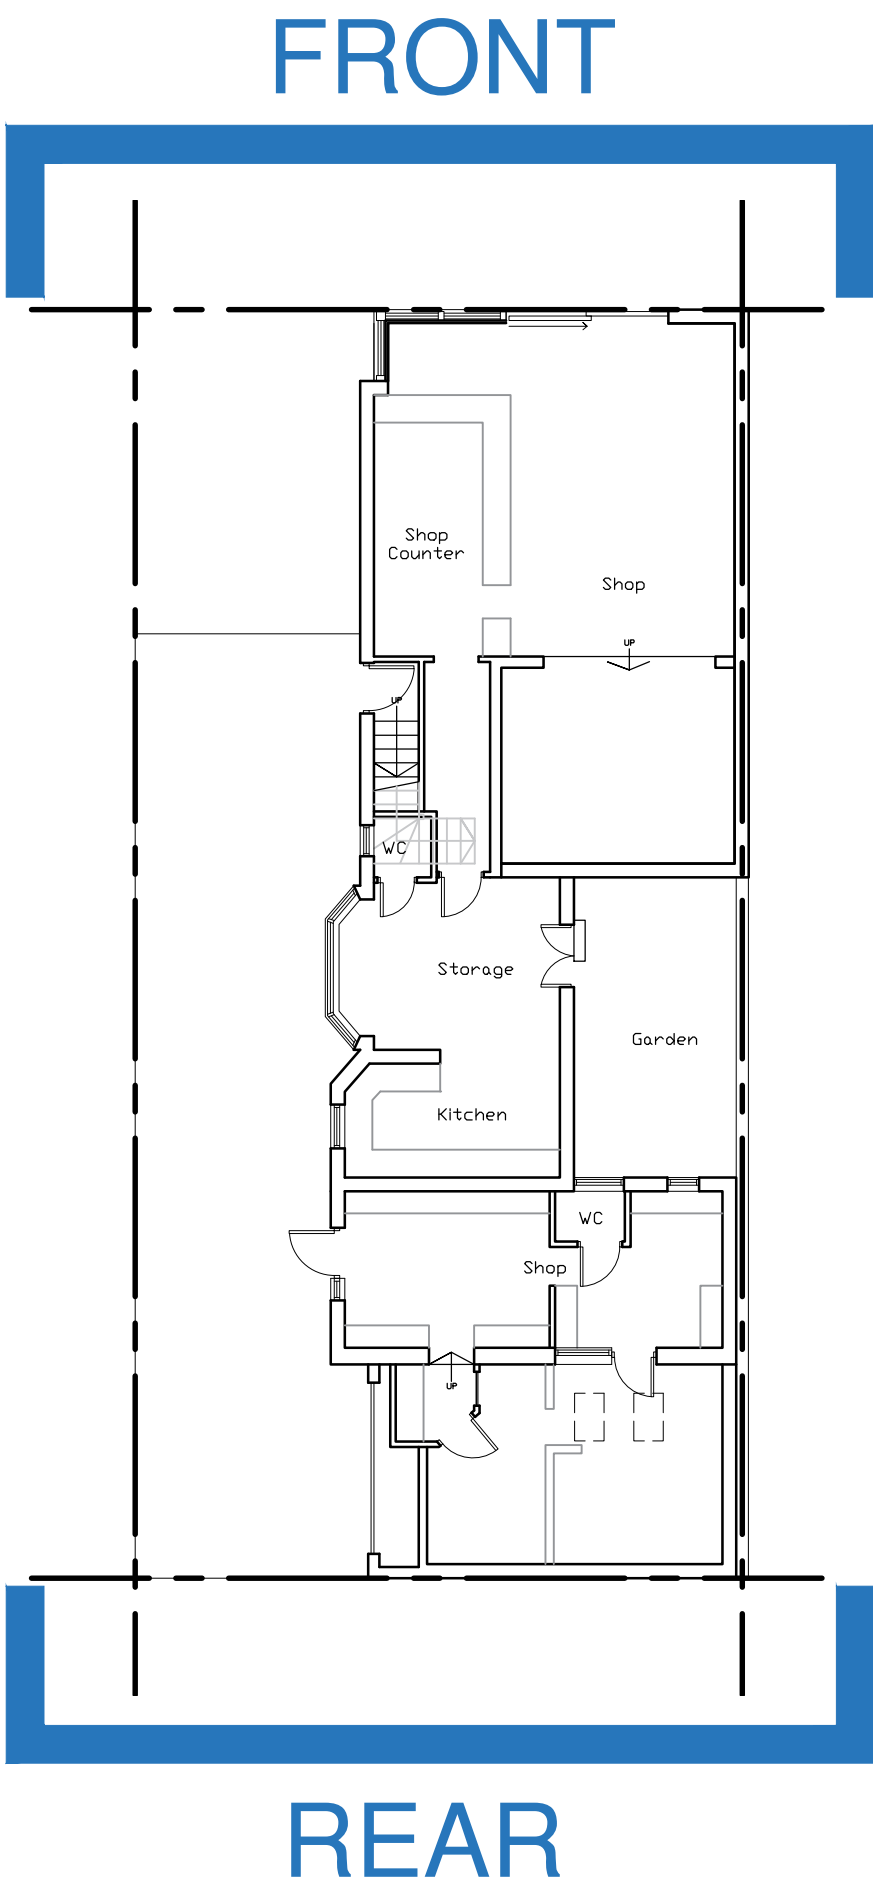

REAR

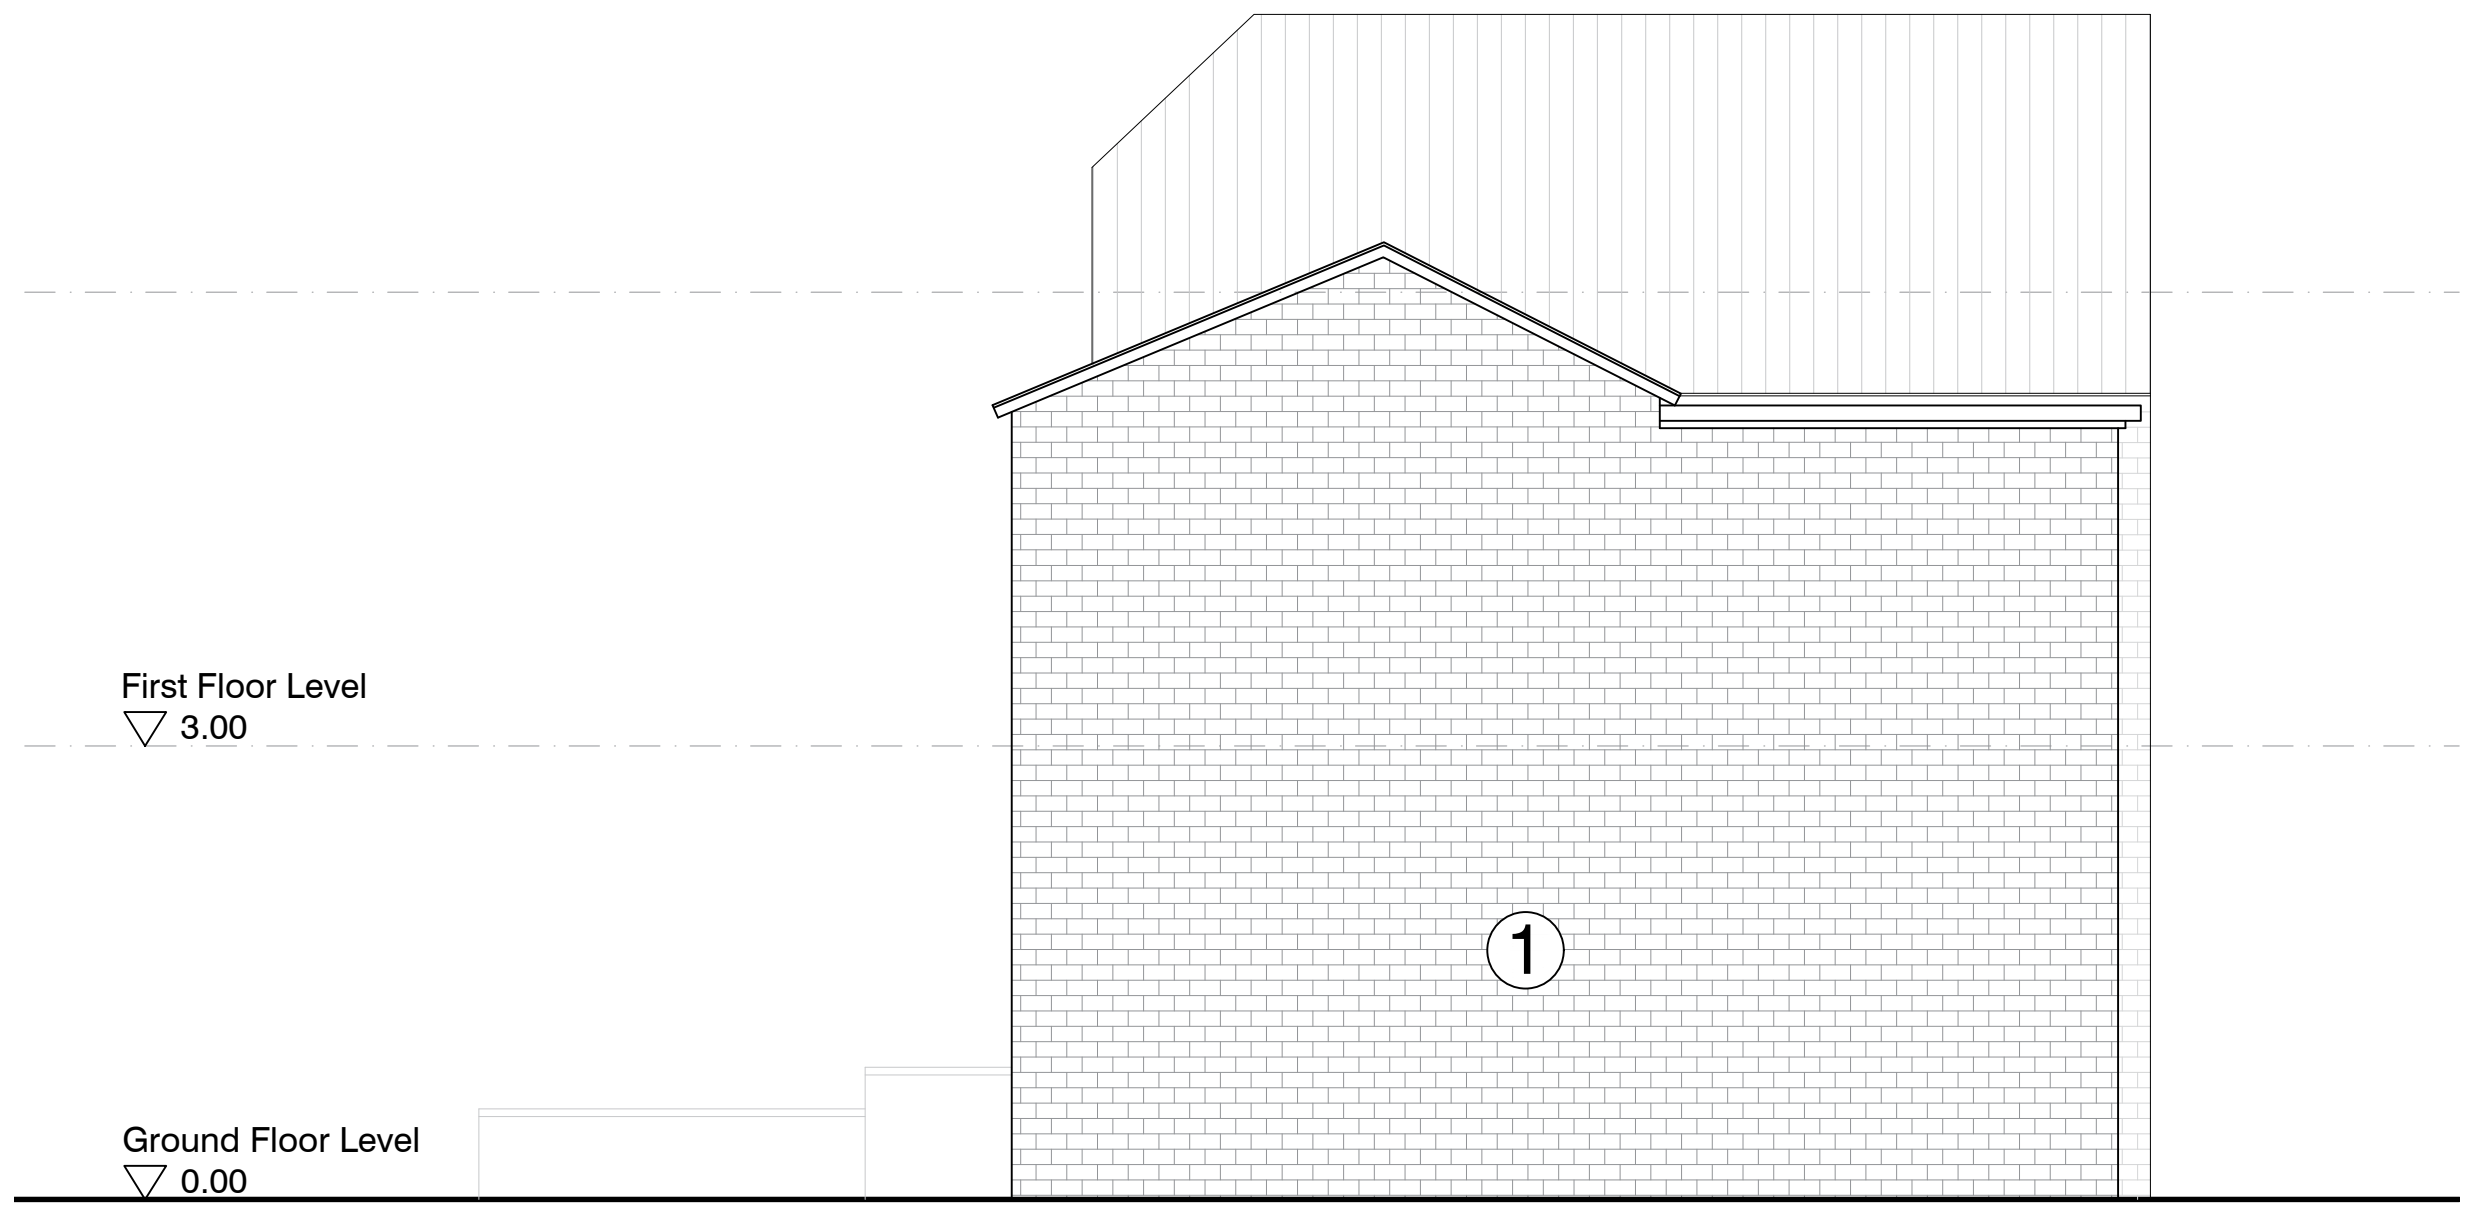

PROPOSED REAR ELEVATION

SCALE 1 : 50

KEY

- 1 Proposed red brick to match existing
- 2 Proposed white painted finished render
- 3 Proposed brown UPVC double glazed window/door to assembly

