

©
DO NOT SCALE. Use figured dimensions only. Contractor is to check all dimensions before commencement of works. This drawing is copyright. This data to be used as x-ref file only - not as live data. This drawing must only be used for the purposes for which it is supplied.

NOTES:

Revision Number	Date	Description of Revision	Chkd	Appr
-----------------	------	-------------------------	------	------



Parsonage Chambers
3 Parsonage
Manchester
M3 2HW
Tel: 0161 832 5750
E: office@seedarchitects.co.uk

status
For Planning


job title
24 Brookfield

Location


drawing title
Existing Plans

author CG	date 09/12/2021	
checker RH	date 09/12/2021	
scale 1 : 50		paper size A1

Project no.	Type	Seed drawing no.	Rev.
3268		02-001	

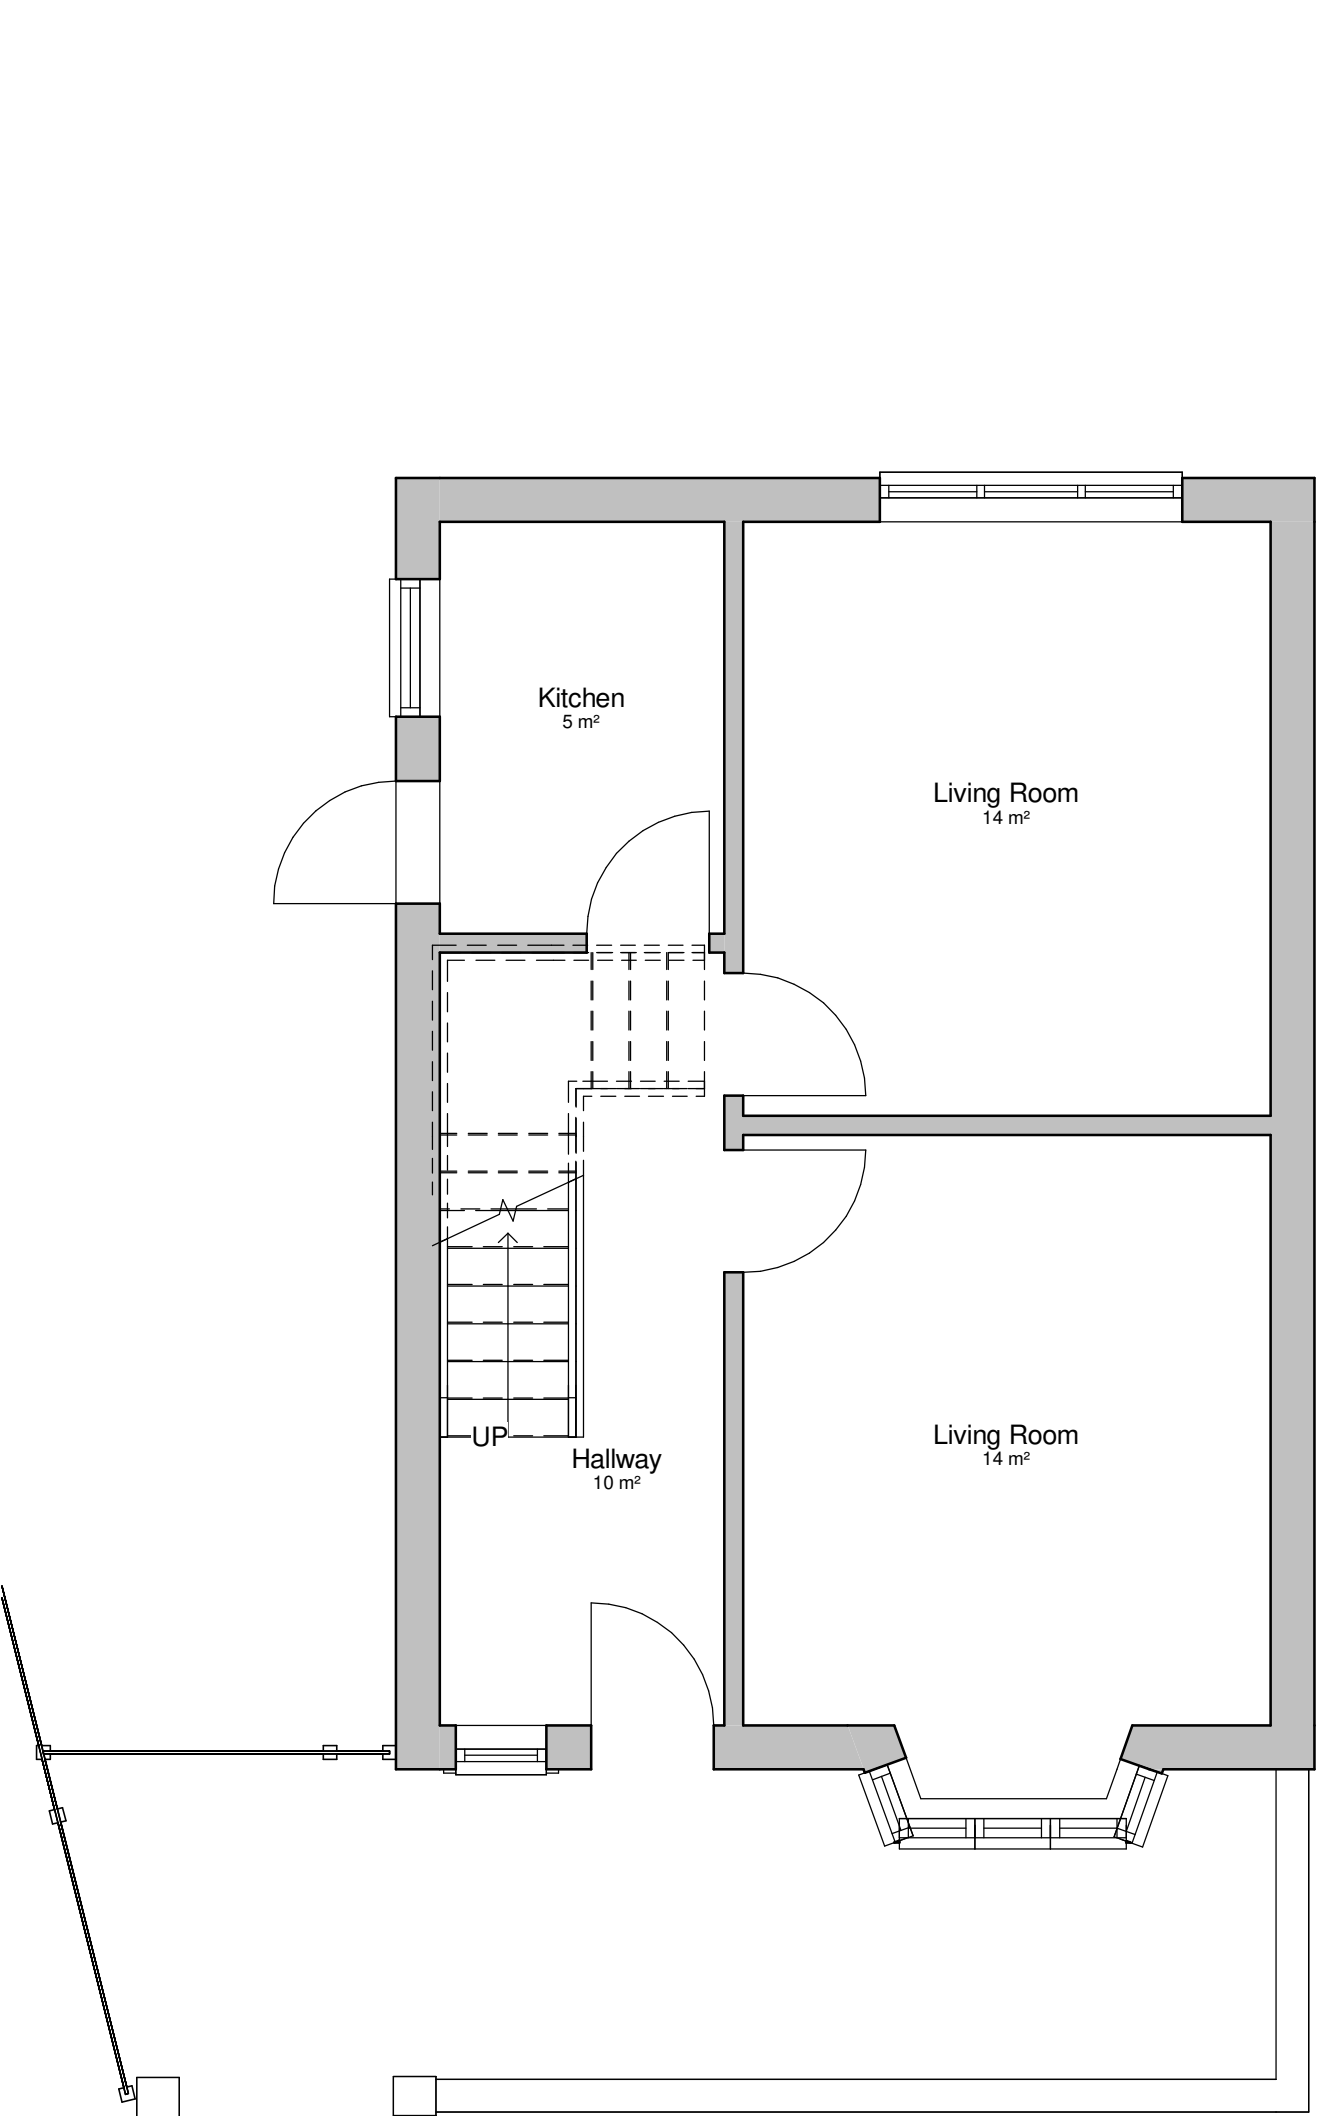

Existing Ground Floor Plan
1 : 50

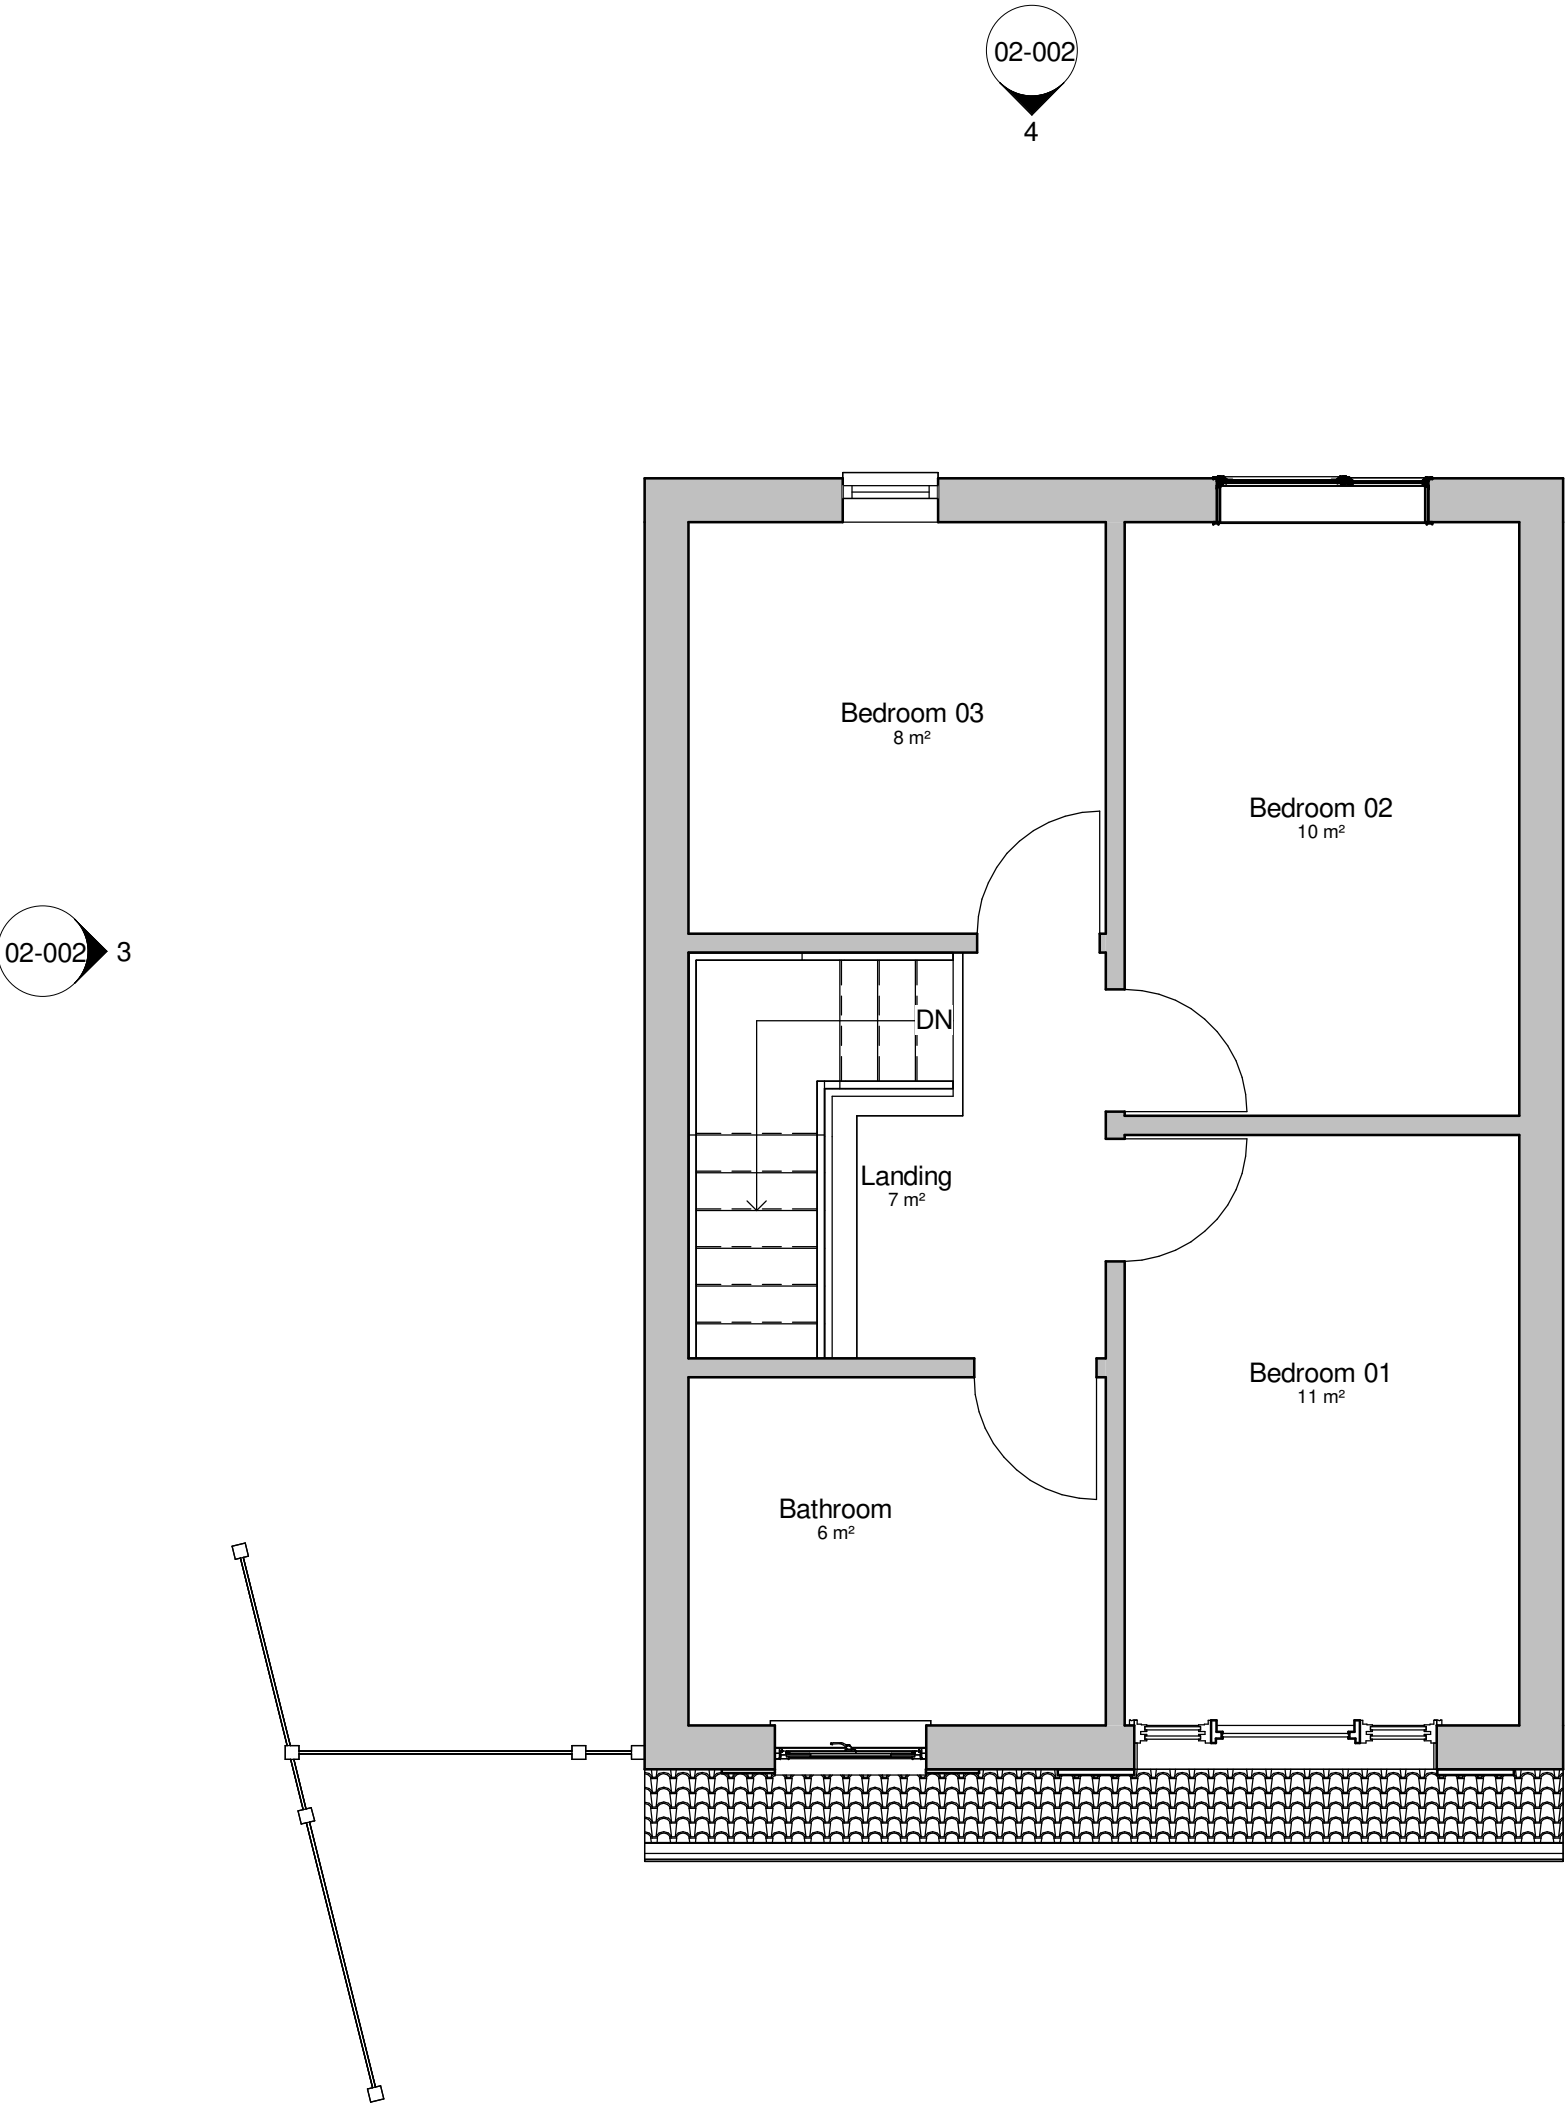

Existing First Floor Plan
1 : 50

