





1 Front Elevation
1 : 50

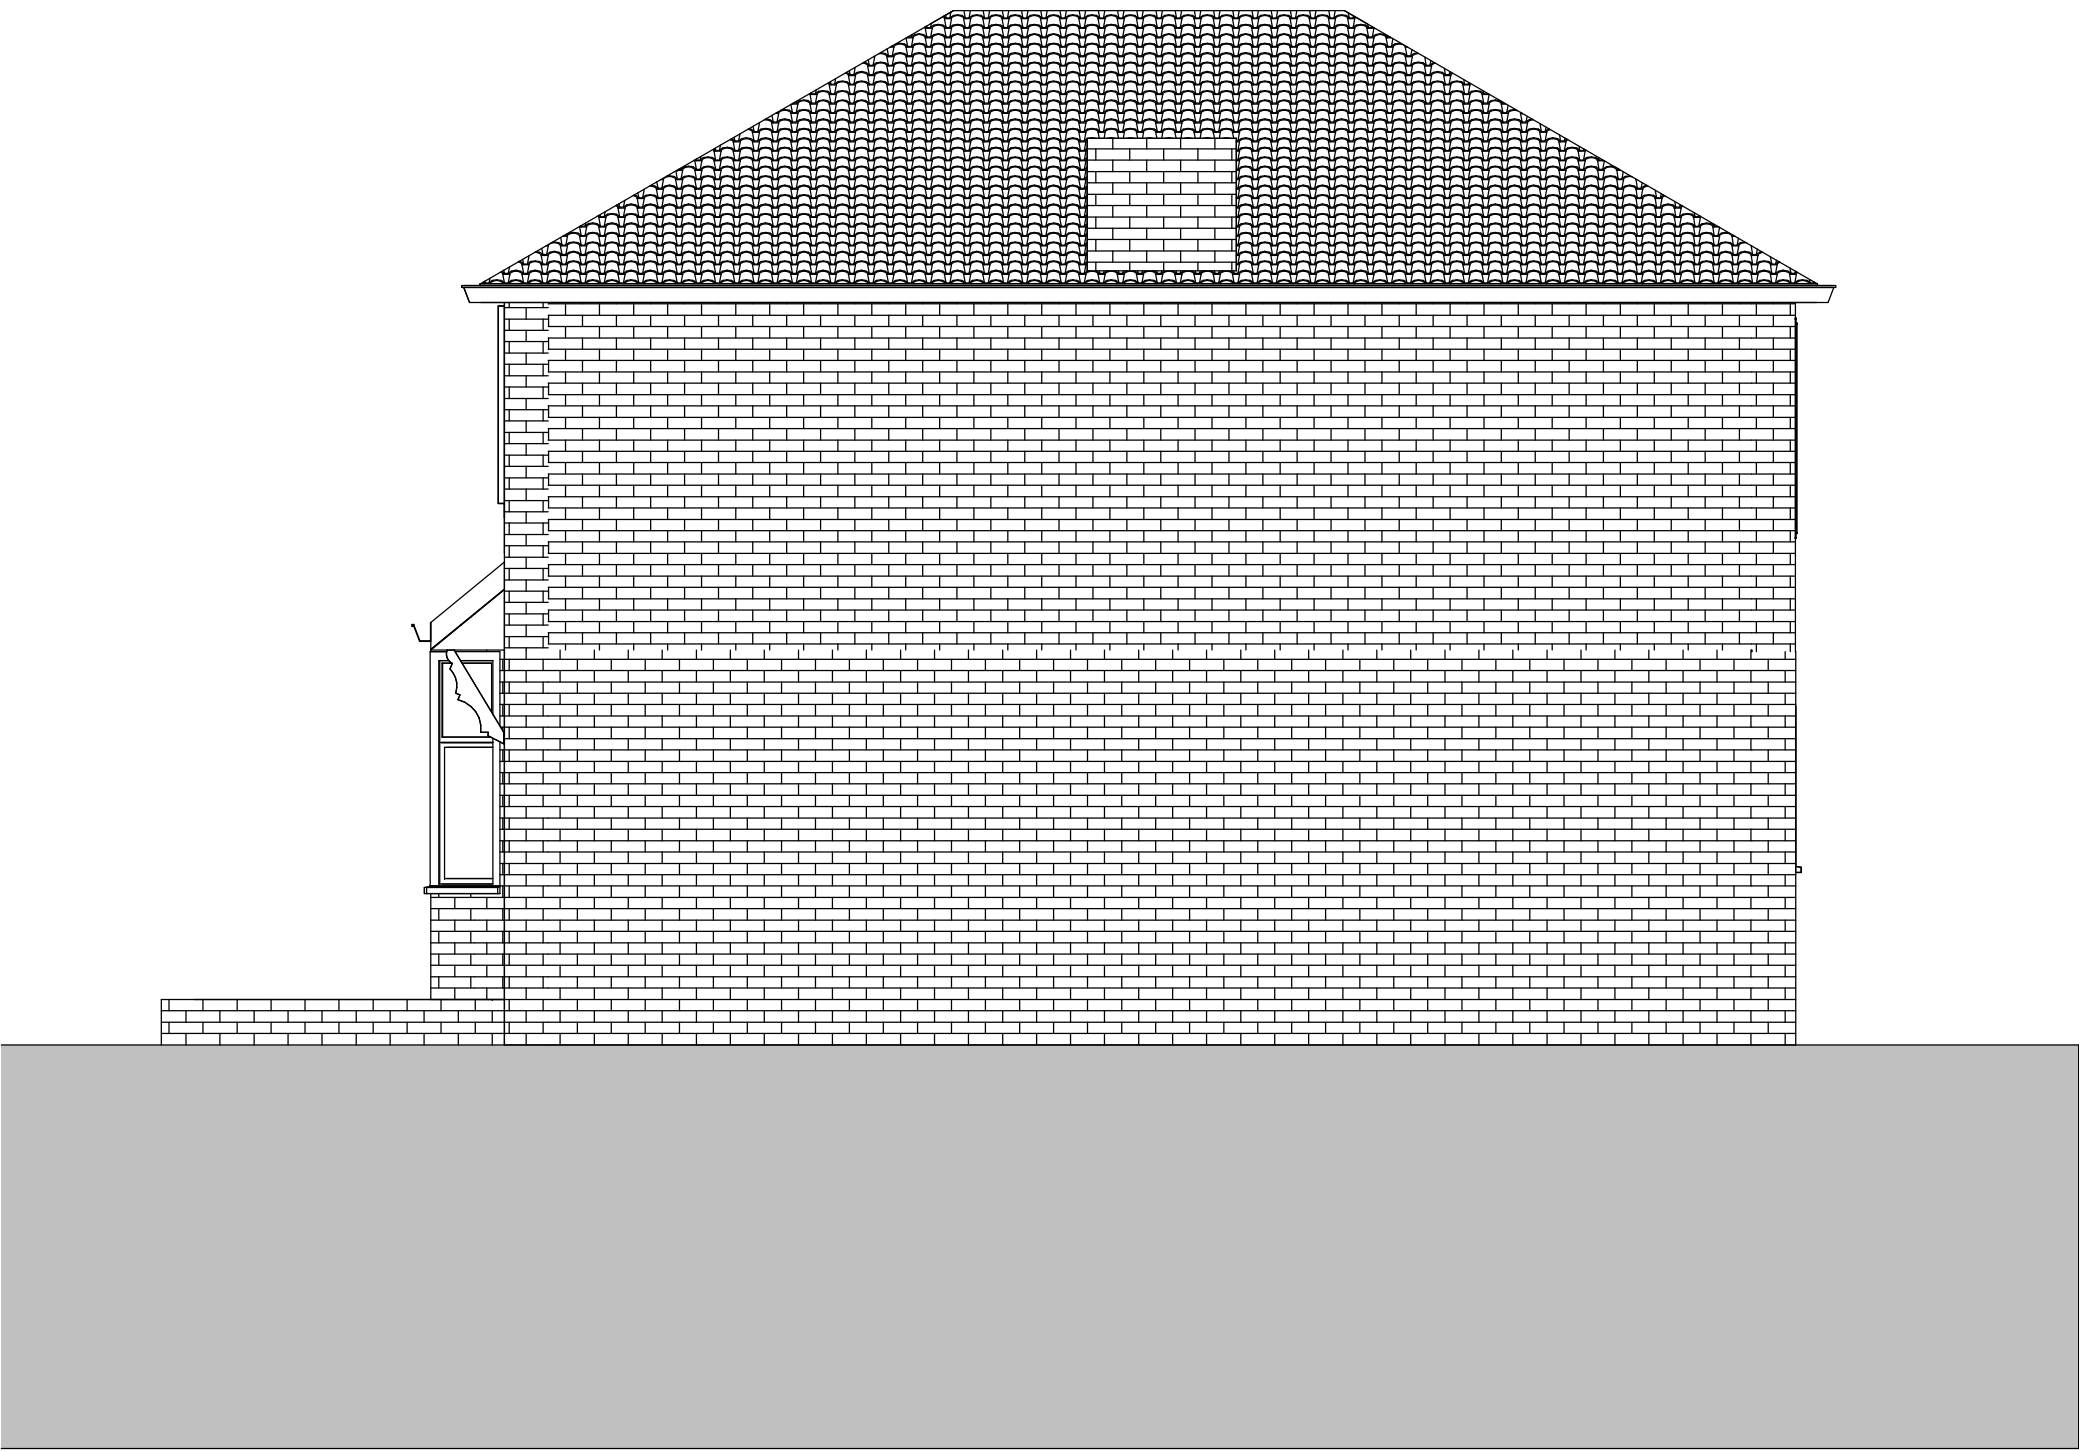

2 Elevation Side A
1 : 50

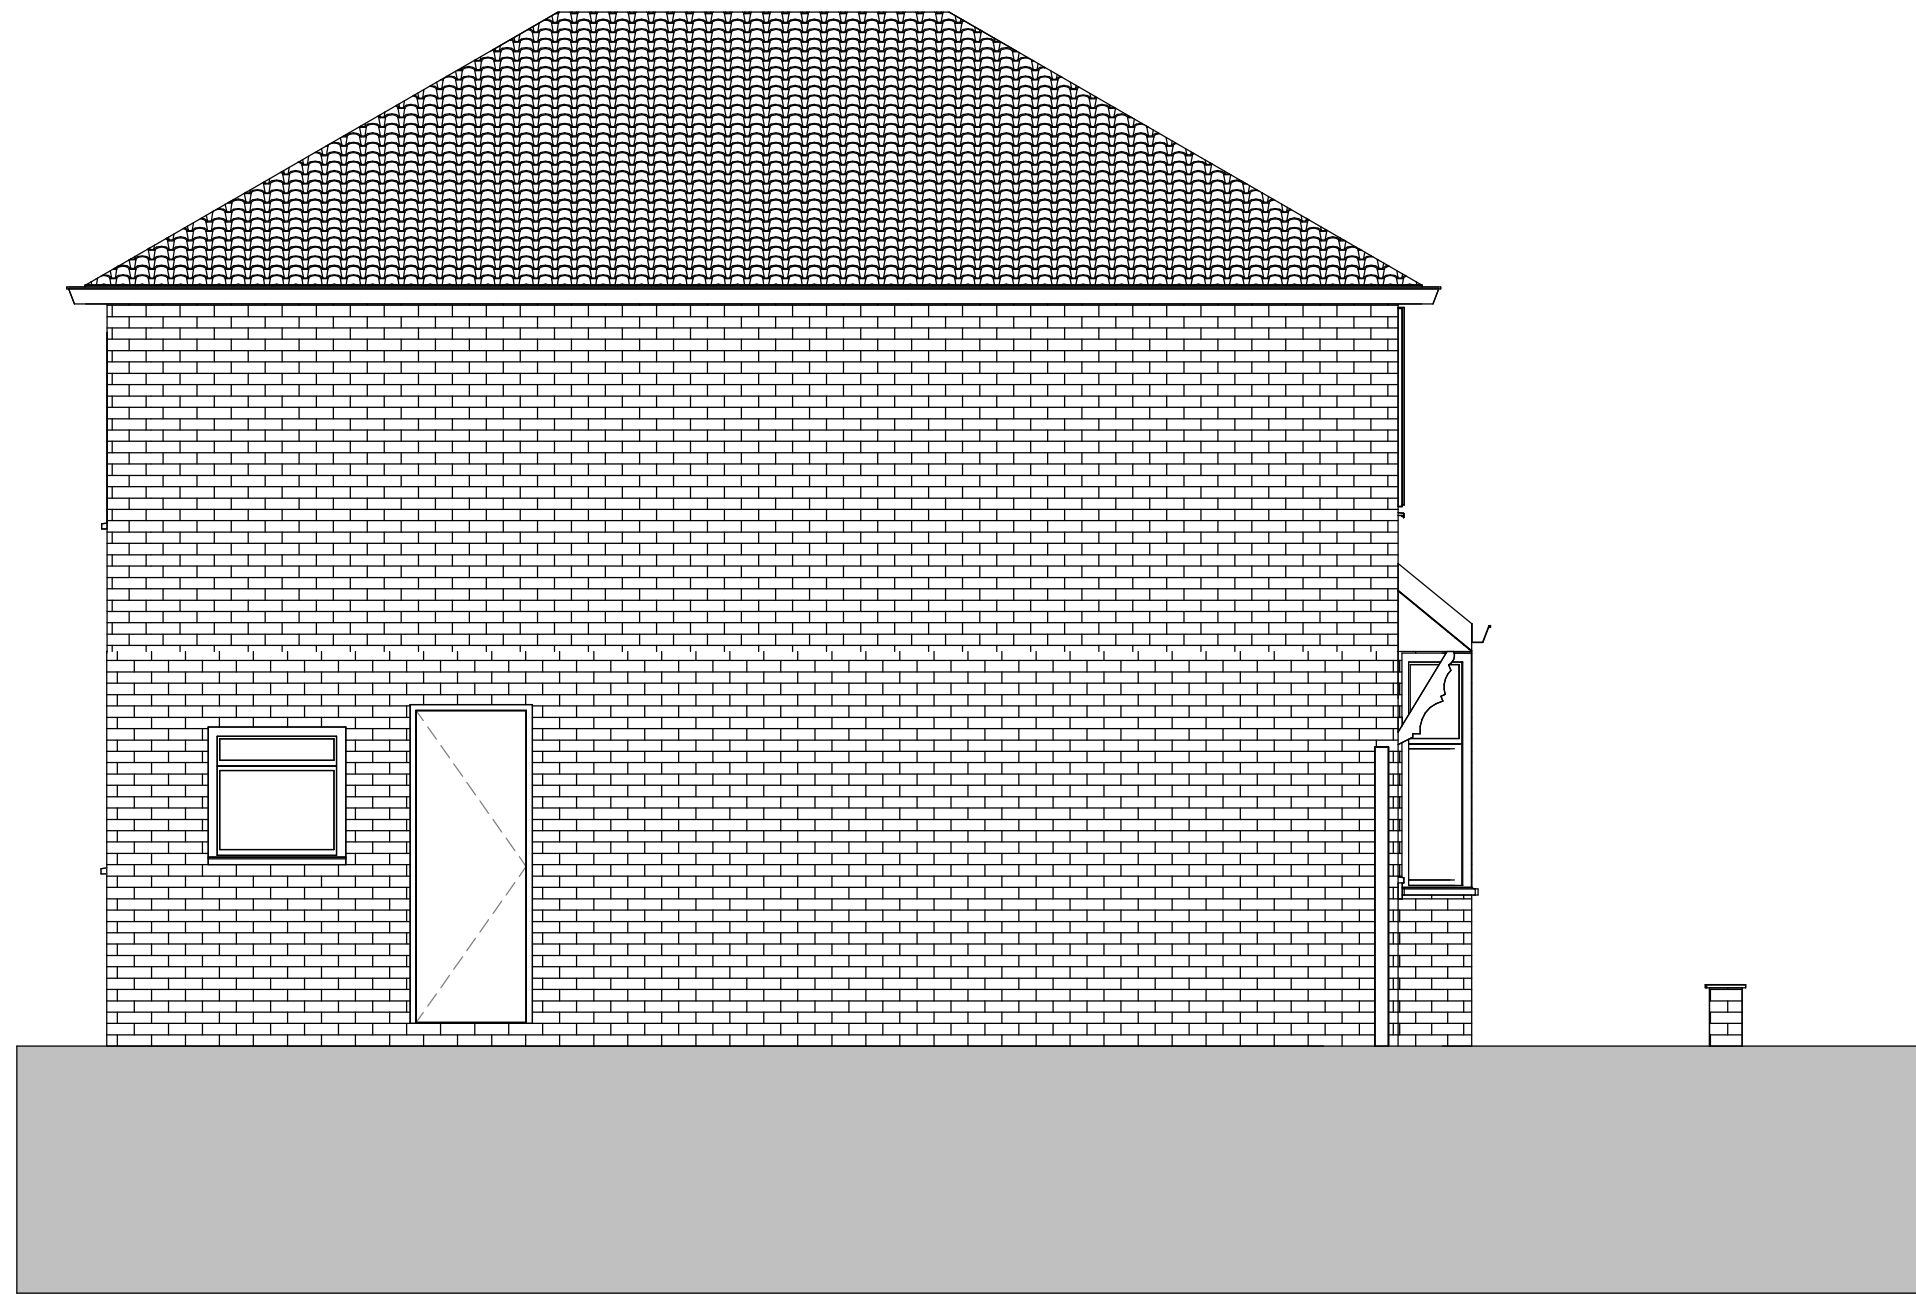

3 Elevation Side B
1 : 50



4 Back Elevation
1 : 50



©
DO NOT SCALE. Use figured dimensions only. Contractor is to check all dimensions before commencement of works. This drawing is copyright. This data to be used as a reference only - not as live data. This drawing must only be used for the purposes for which it is supplied.

NOTES:

Revision Number	Date	Description of Revision	Chkd	Appr
SEED Architects! Parsonage Chambers 3 Parsonage Manchester M3 2HW Tel: 0161 832 5750 E: office@seedarchitects.co.uk				

status
For Planning

job title
24 Brookfield

Location

drawing title
Existing Elevations

author CG	date 09/12/2021		
checker RH	date 07/12/21		
scale 1 : 50	paper size A1		

Project no. 3268	Type	Seed drawing no. 02-002	Rev.
---------------------	------	----------------------------	------