




- NOTES
- This drawing is copyright. No unauthorised copying of drawing without the express permission of the architect.
 - Do not scale from prints. Use figure dimensions only.
 - Contractors to check all dimensions on site prior to commencement of works.
 - All works to be carried out in accordance with current statutory Health and Safety Regulations.
 - This drawing is to be read in conjunction with all relevant consultants' and / or specialists' drawings / documents and any discrepancies or variations are to be notified to the architect before affected work commences.
- | REV. | AMENDMENTS | DATE |
|------|------------|------|
|------|------------|------|

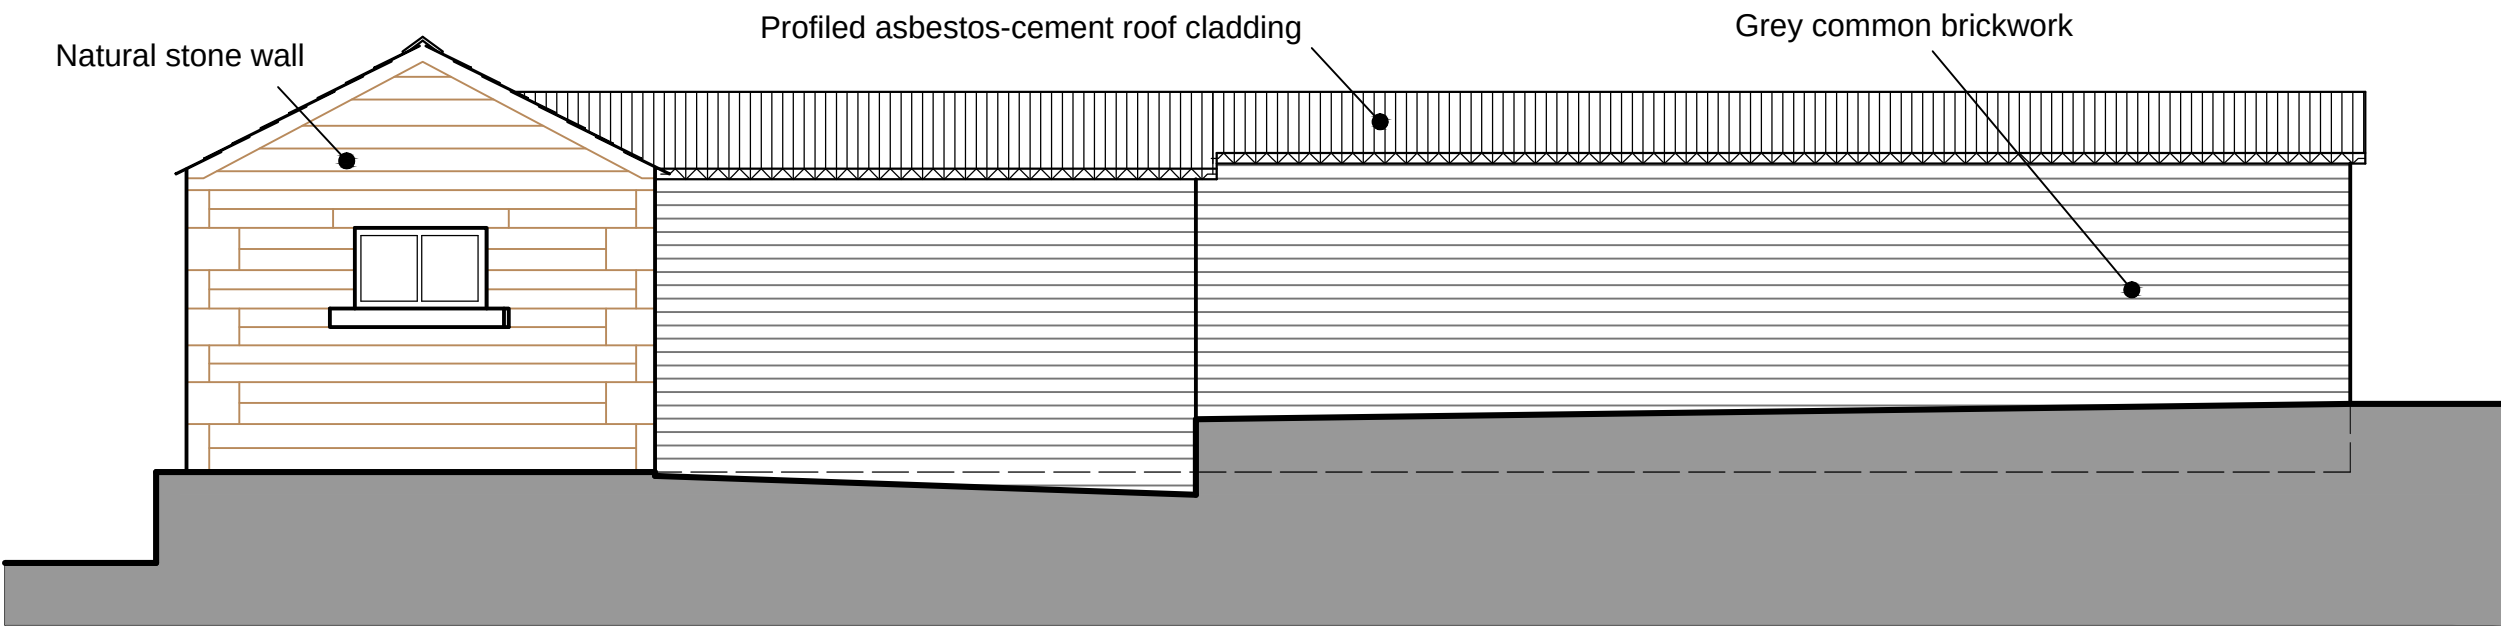


Existing Garage South Elevation

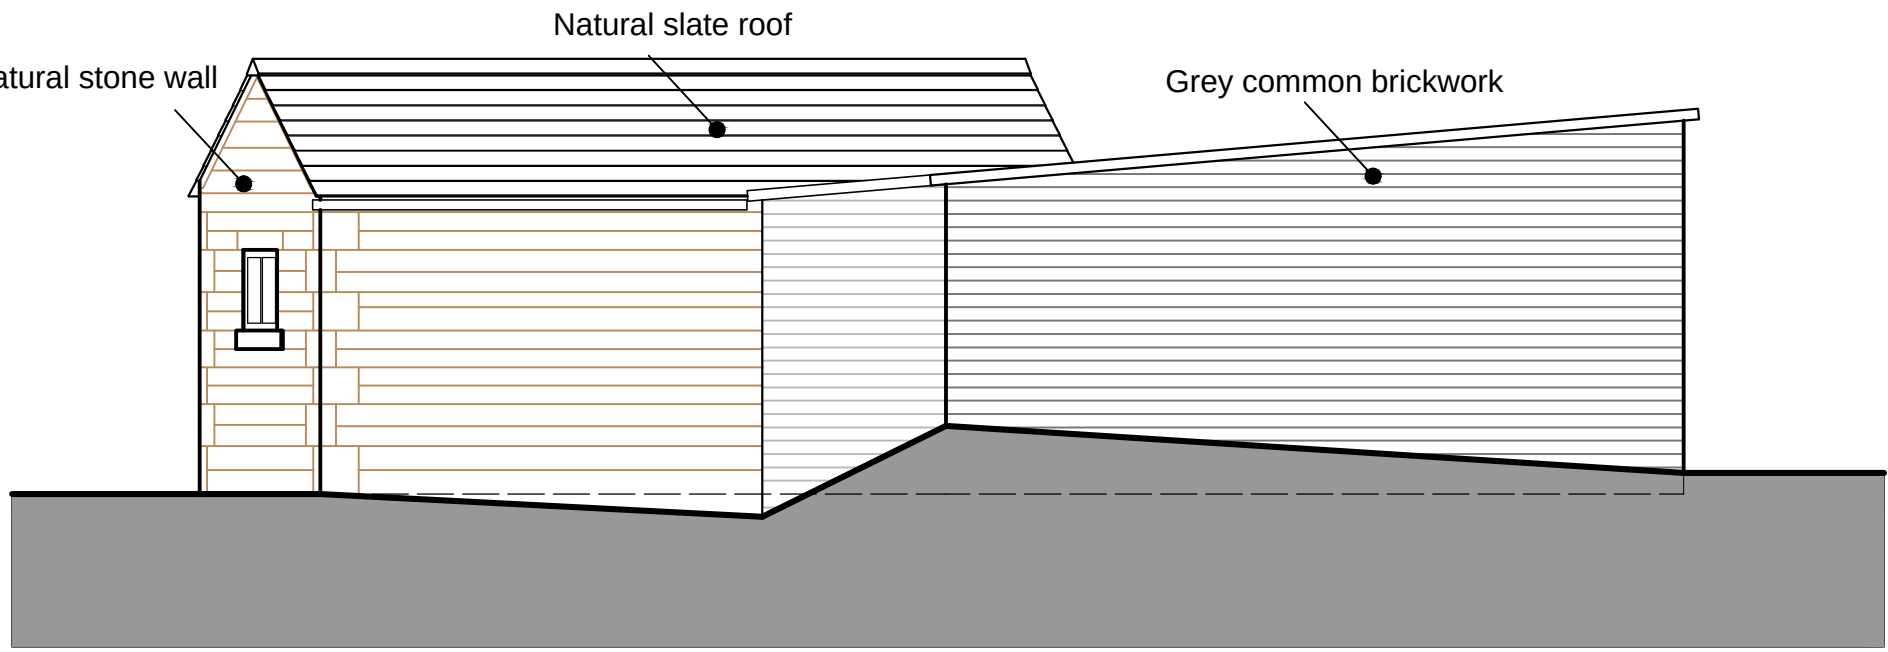


Existing Garage East Elevation

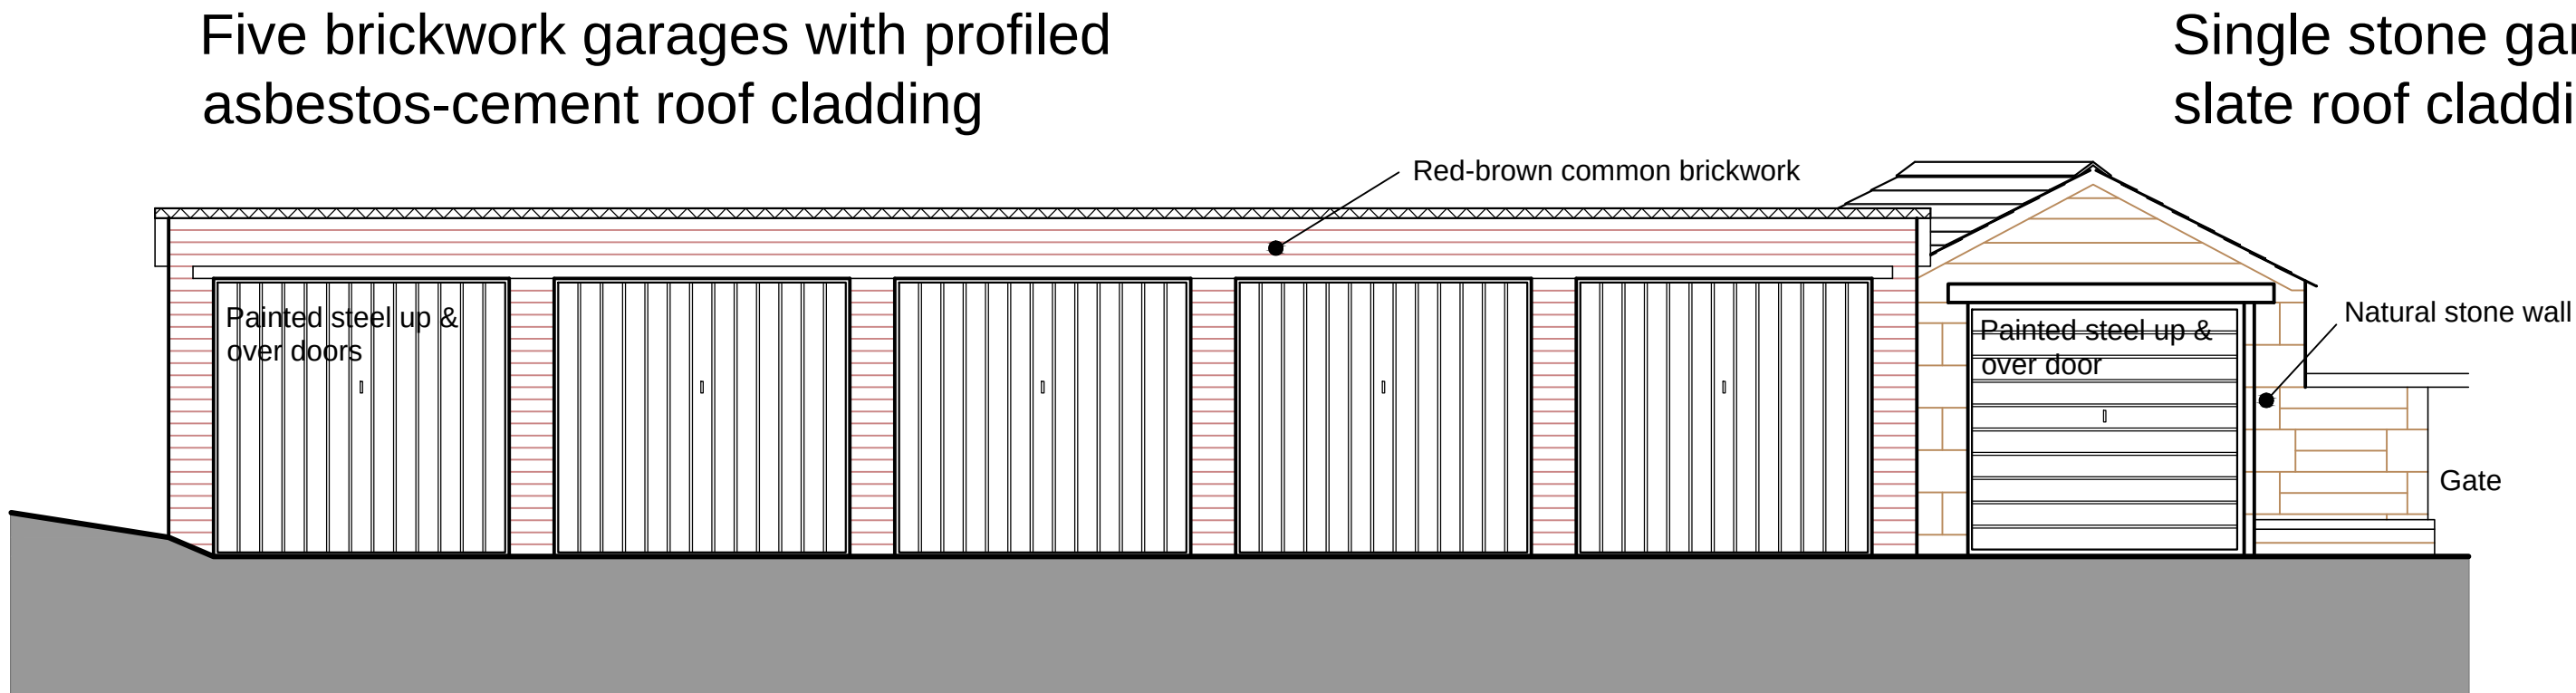

Existing Garage North Elevation

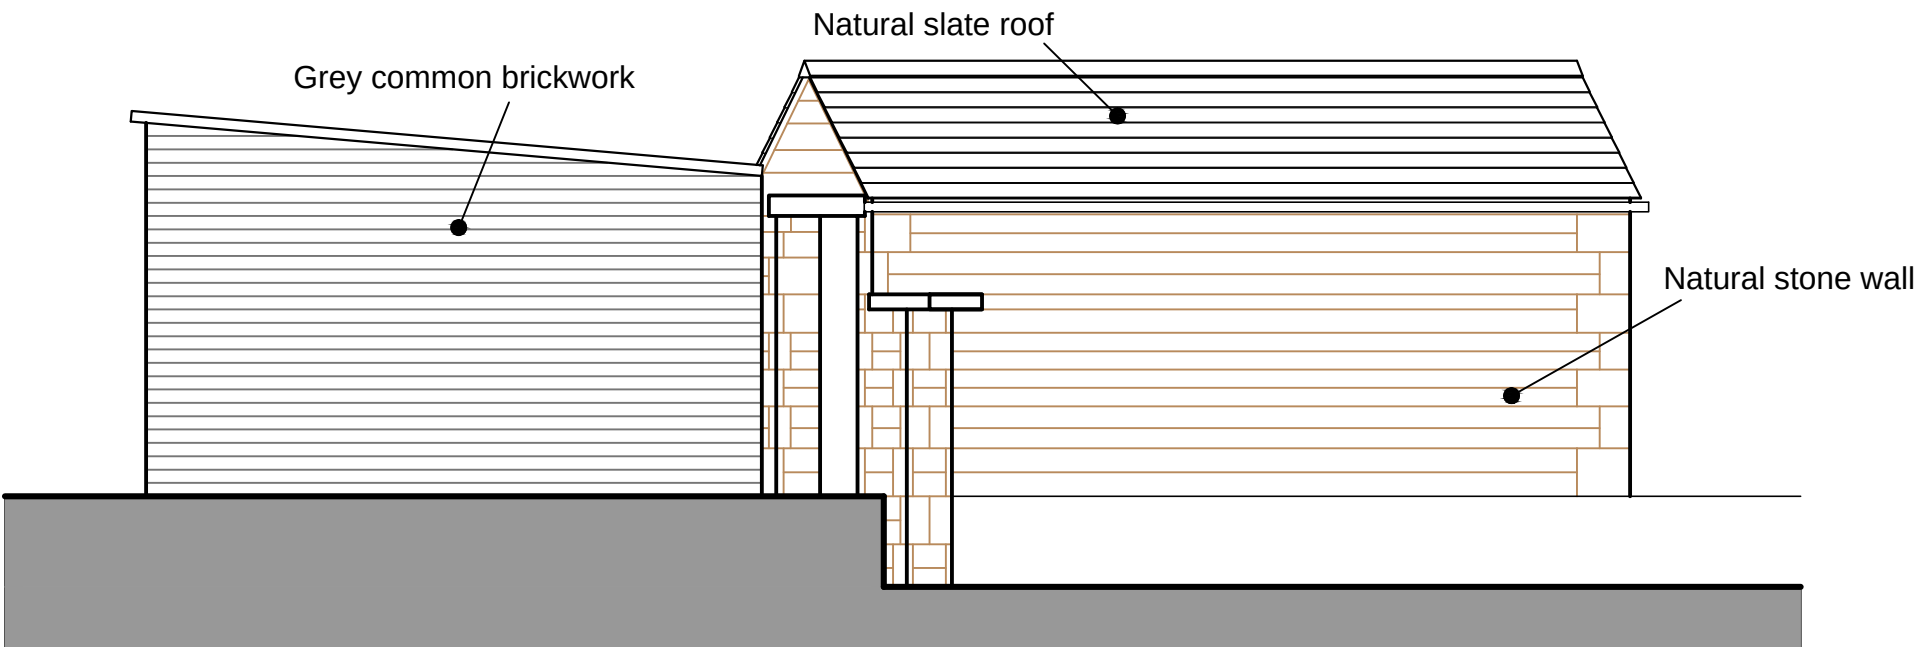

Existing Garage West Elevation

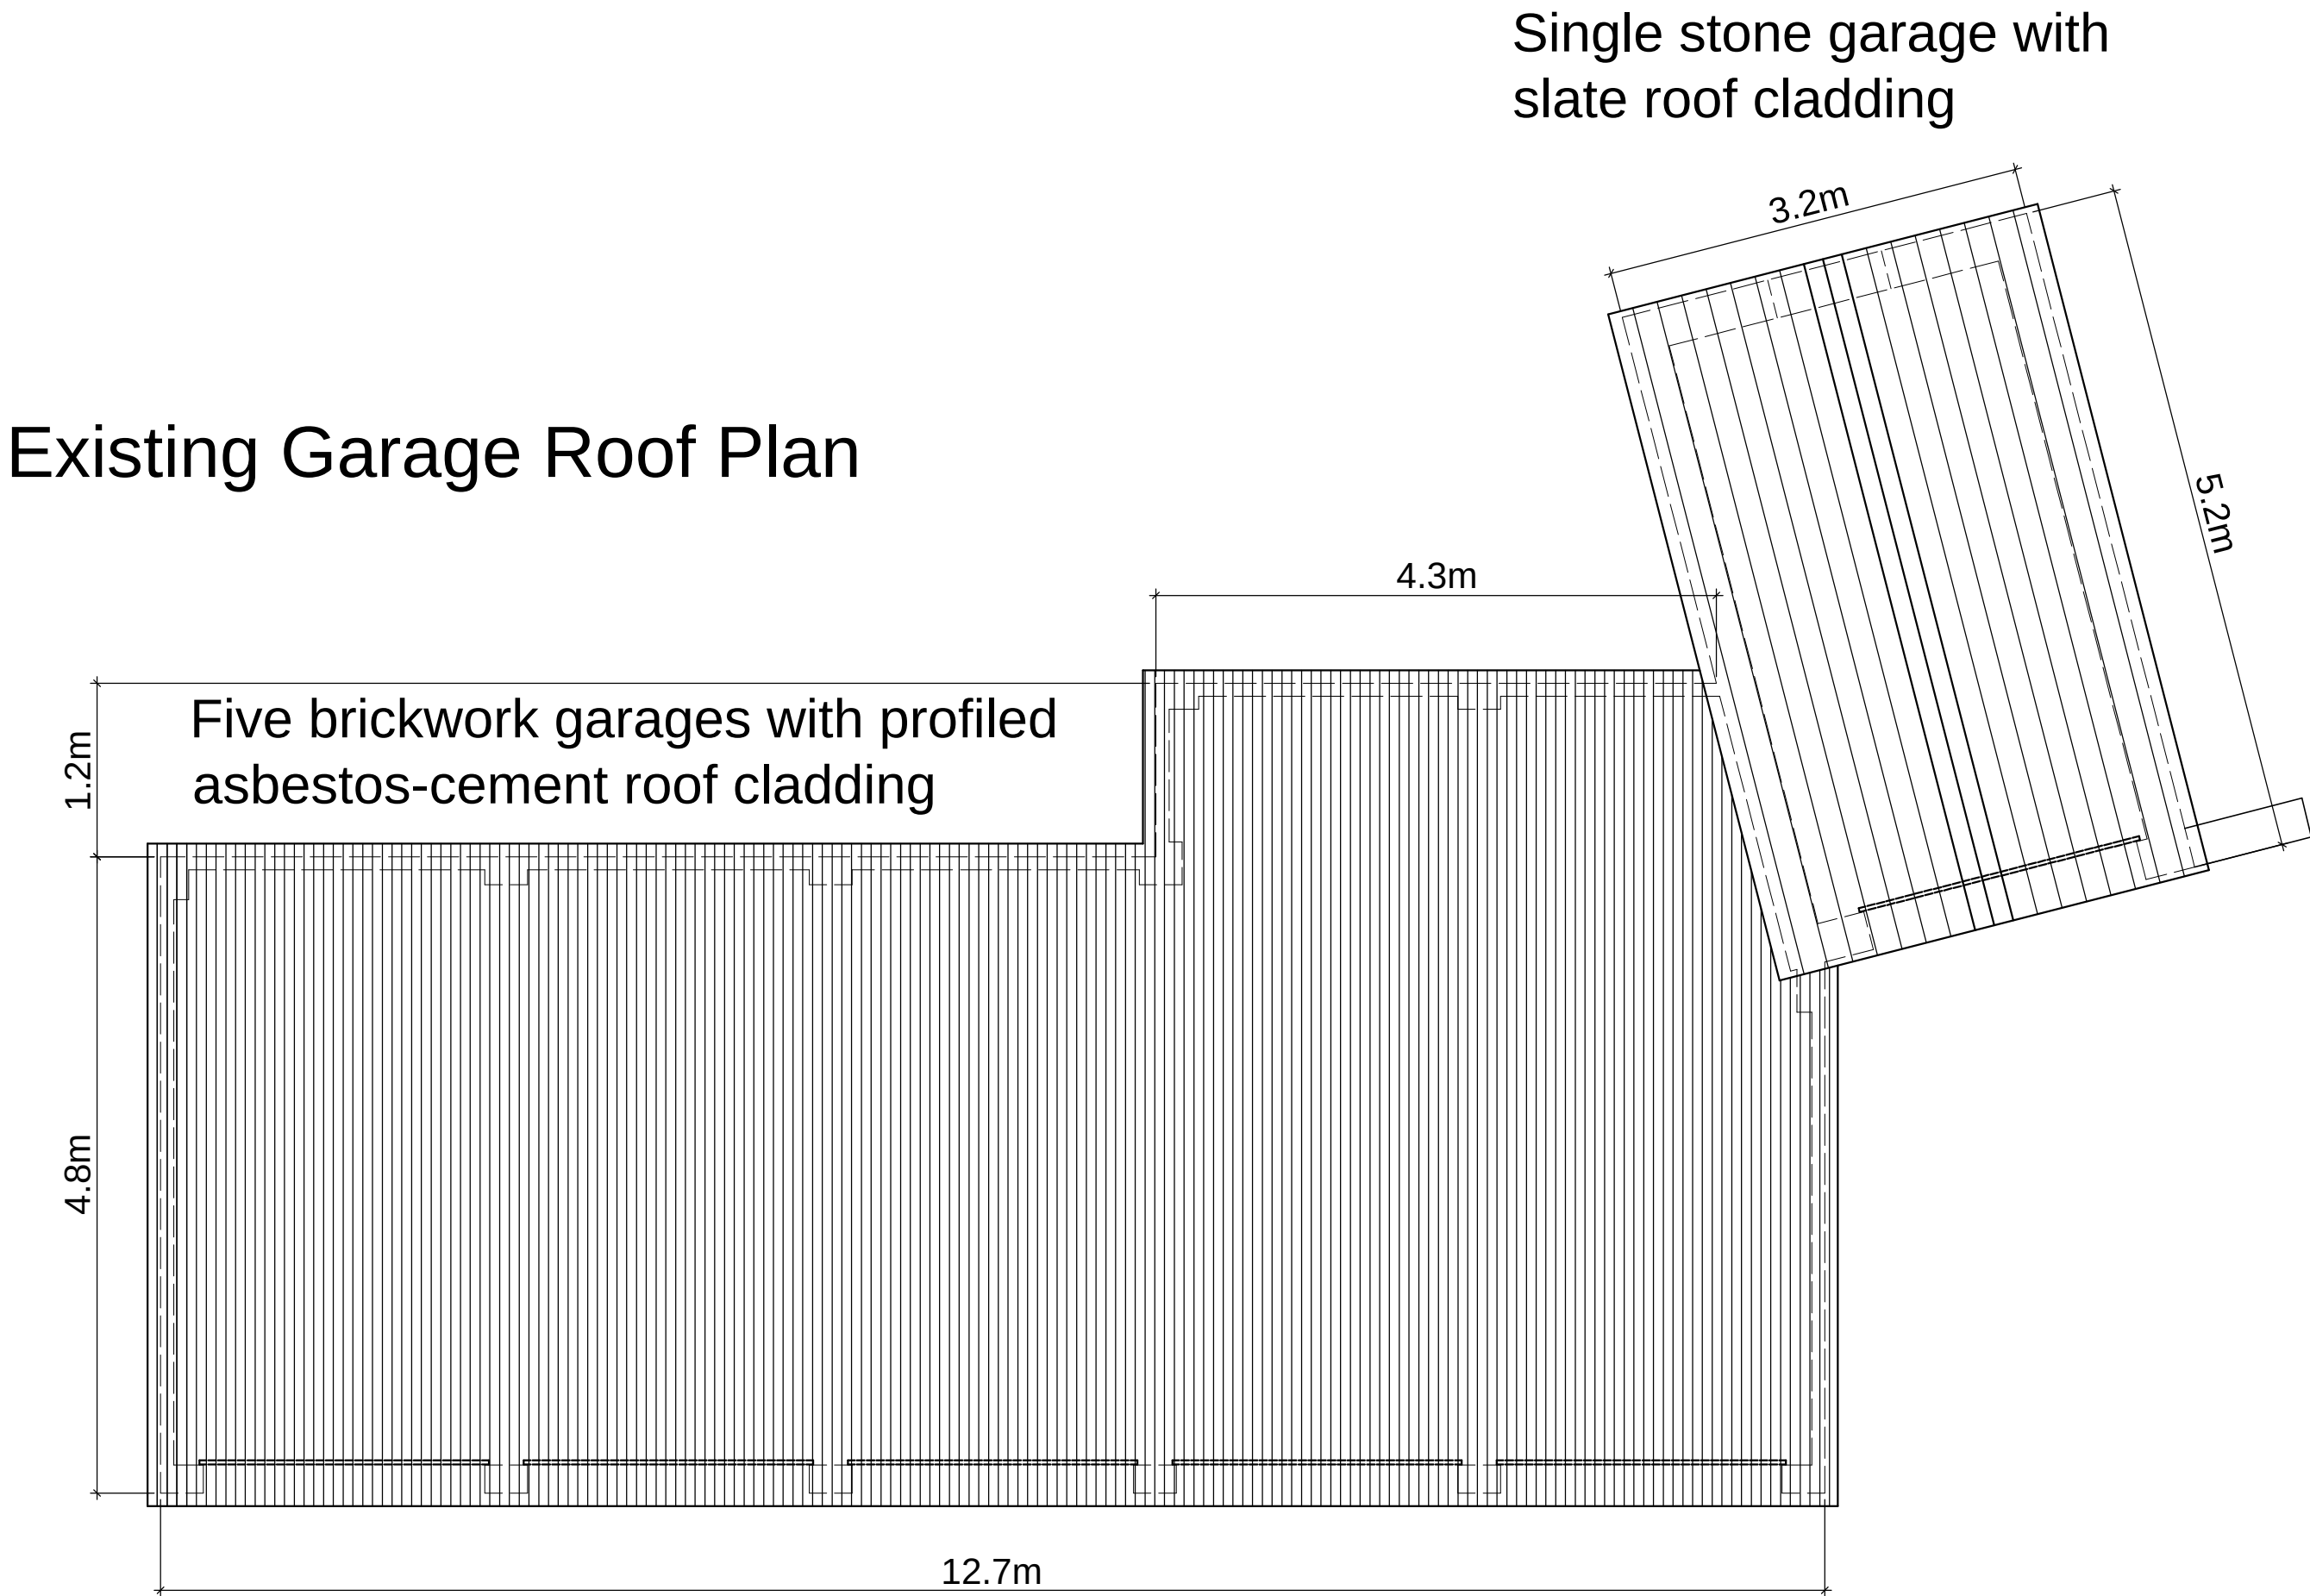

Existing Garage Roof Plan

Refer to Existing Site Survey Plan for Location of Garages Drawing No: 20-06-05

Existing Roof Plan & Elevations @1:50



Project	PROPERTY DEVELOPMENT: 216-218 HOLCOMBE ROAD, GREENMOUNT, BURY BL8 4BQ
Drawing	EXISTING GARAGES: ROOF PLAN & ELEVATIONS
Client	MR N. MORDIN
Dwn. By	NP
Scale	1:50 @ A1
Drg. No.	14-06-06
Drg. Size	A1
Date	NOVEMBER 2020