



Proposed Northwest Elevation

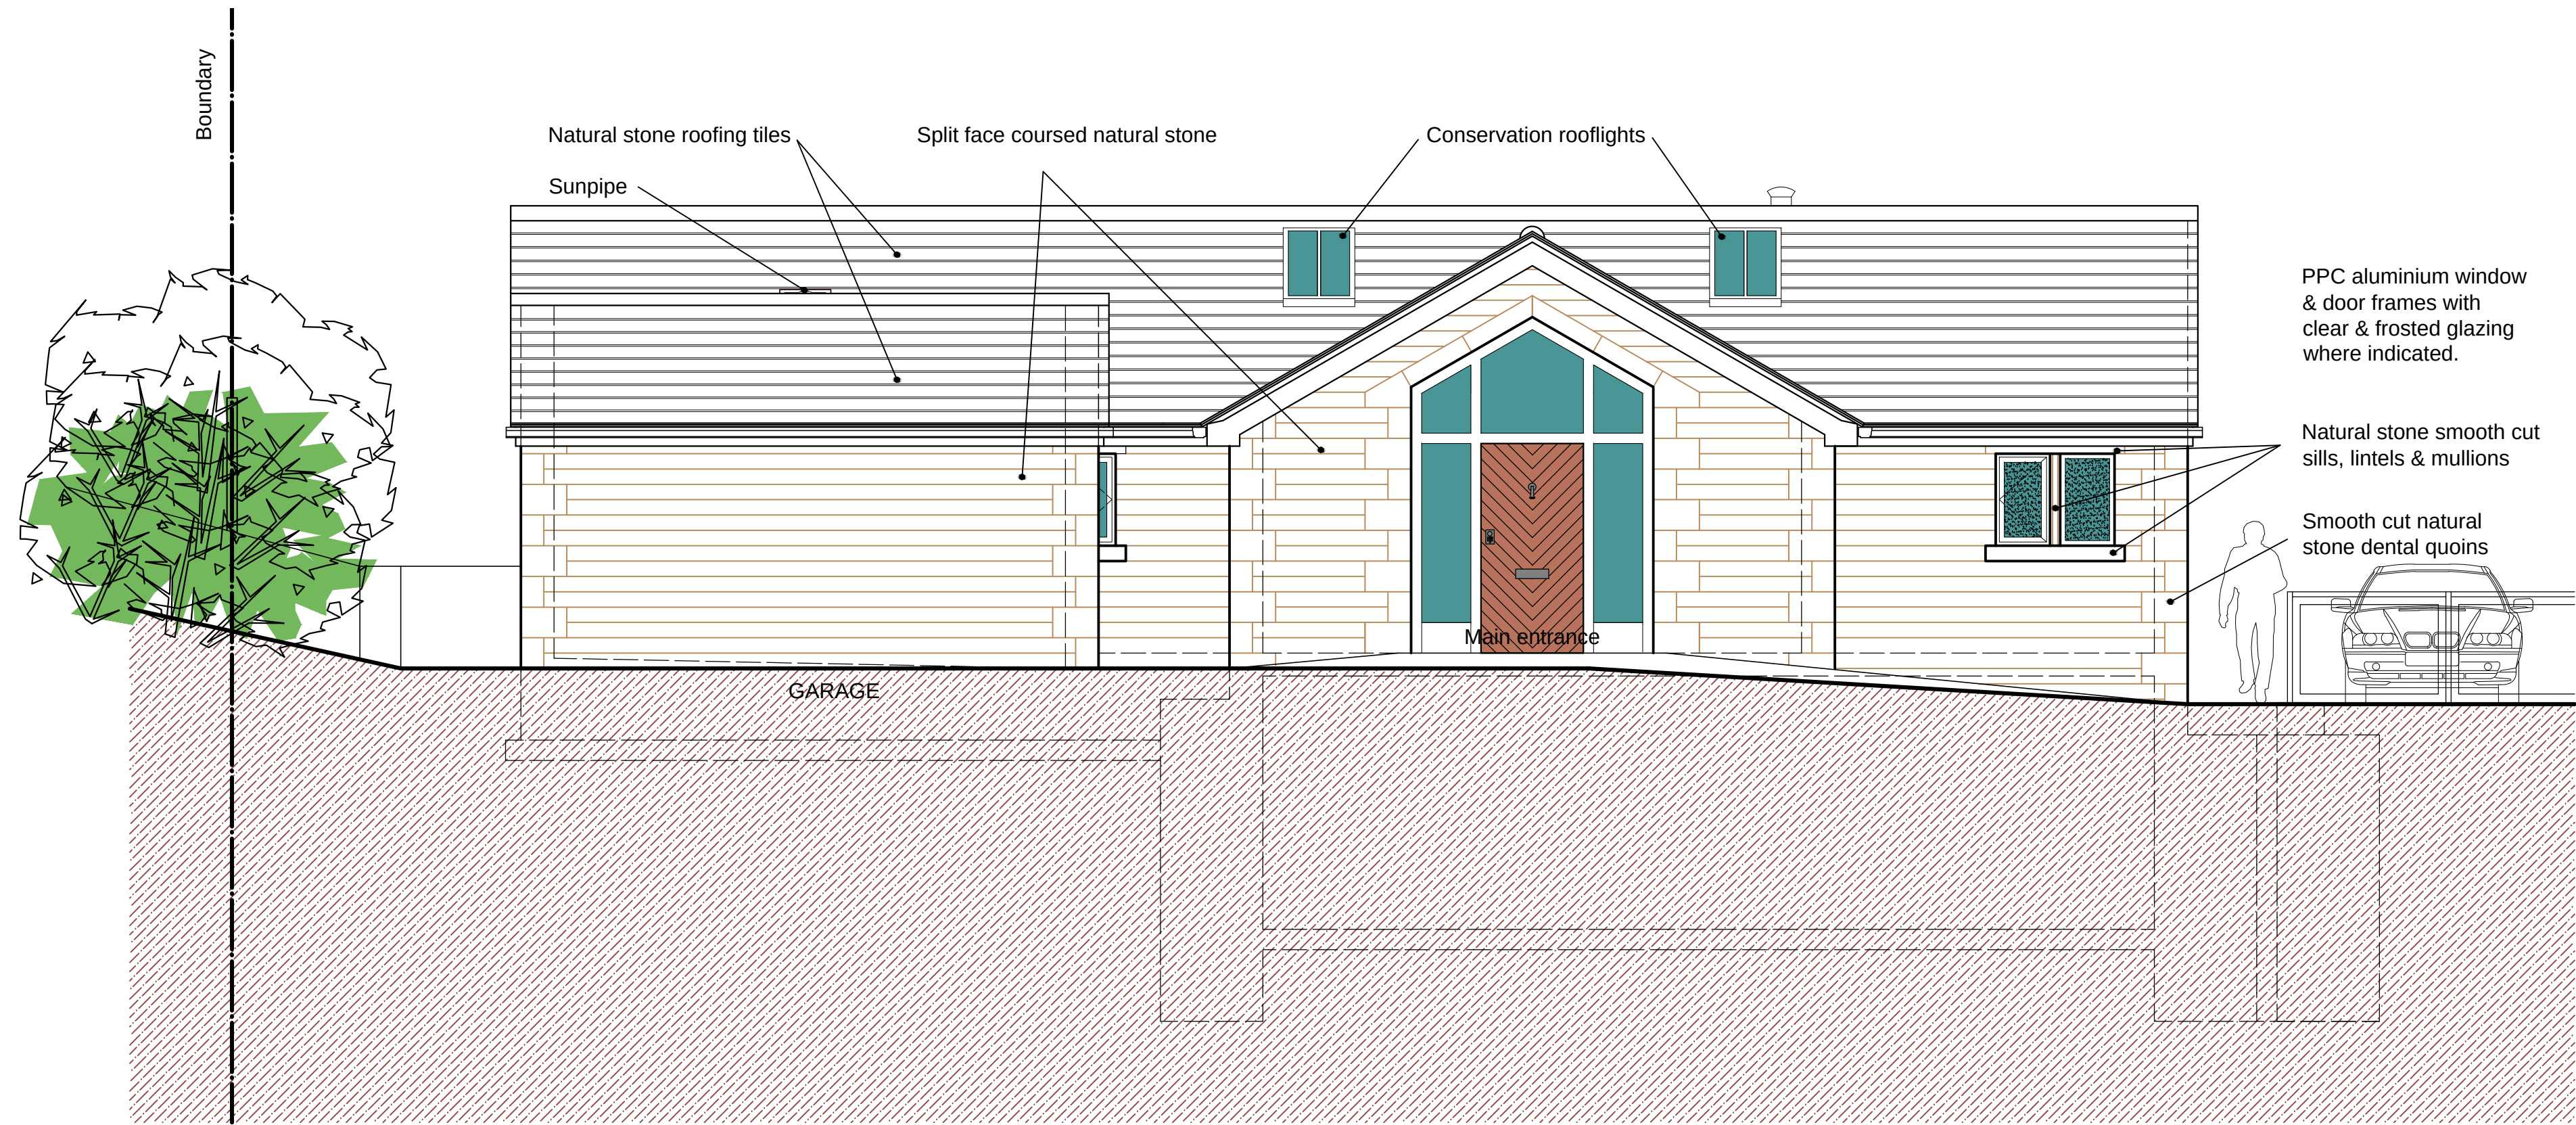


- NOTES
- This drawing is copyright. No unauthorised copying of drawing without the express permission of the architect.
  - Do not scale from prints. Use figure dimensions only.
  - Contractors to check all dimensions on site prior to commencement of works.
  - All works to be carried out in accordance with current statutory Health and Safety Regulations.
  - This drawing is to be read in conjunction with all relevant consultants' and / or specialists' drawings / documents and any discrepancies or variations are to be notified to the architect before affected work commences.

REV. AMENDMENTS DATE

Proposed Northeast Elevation

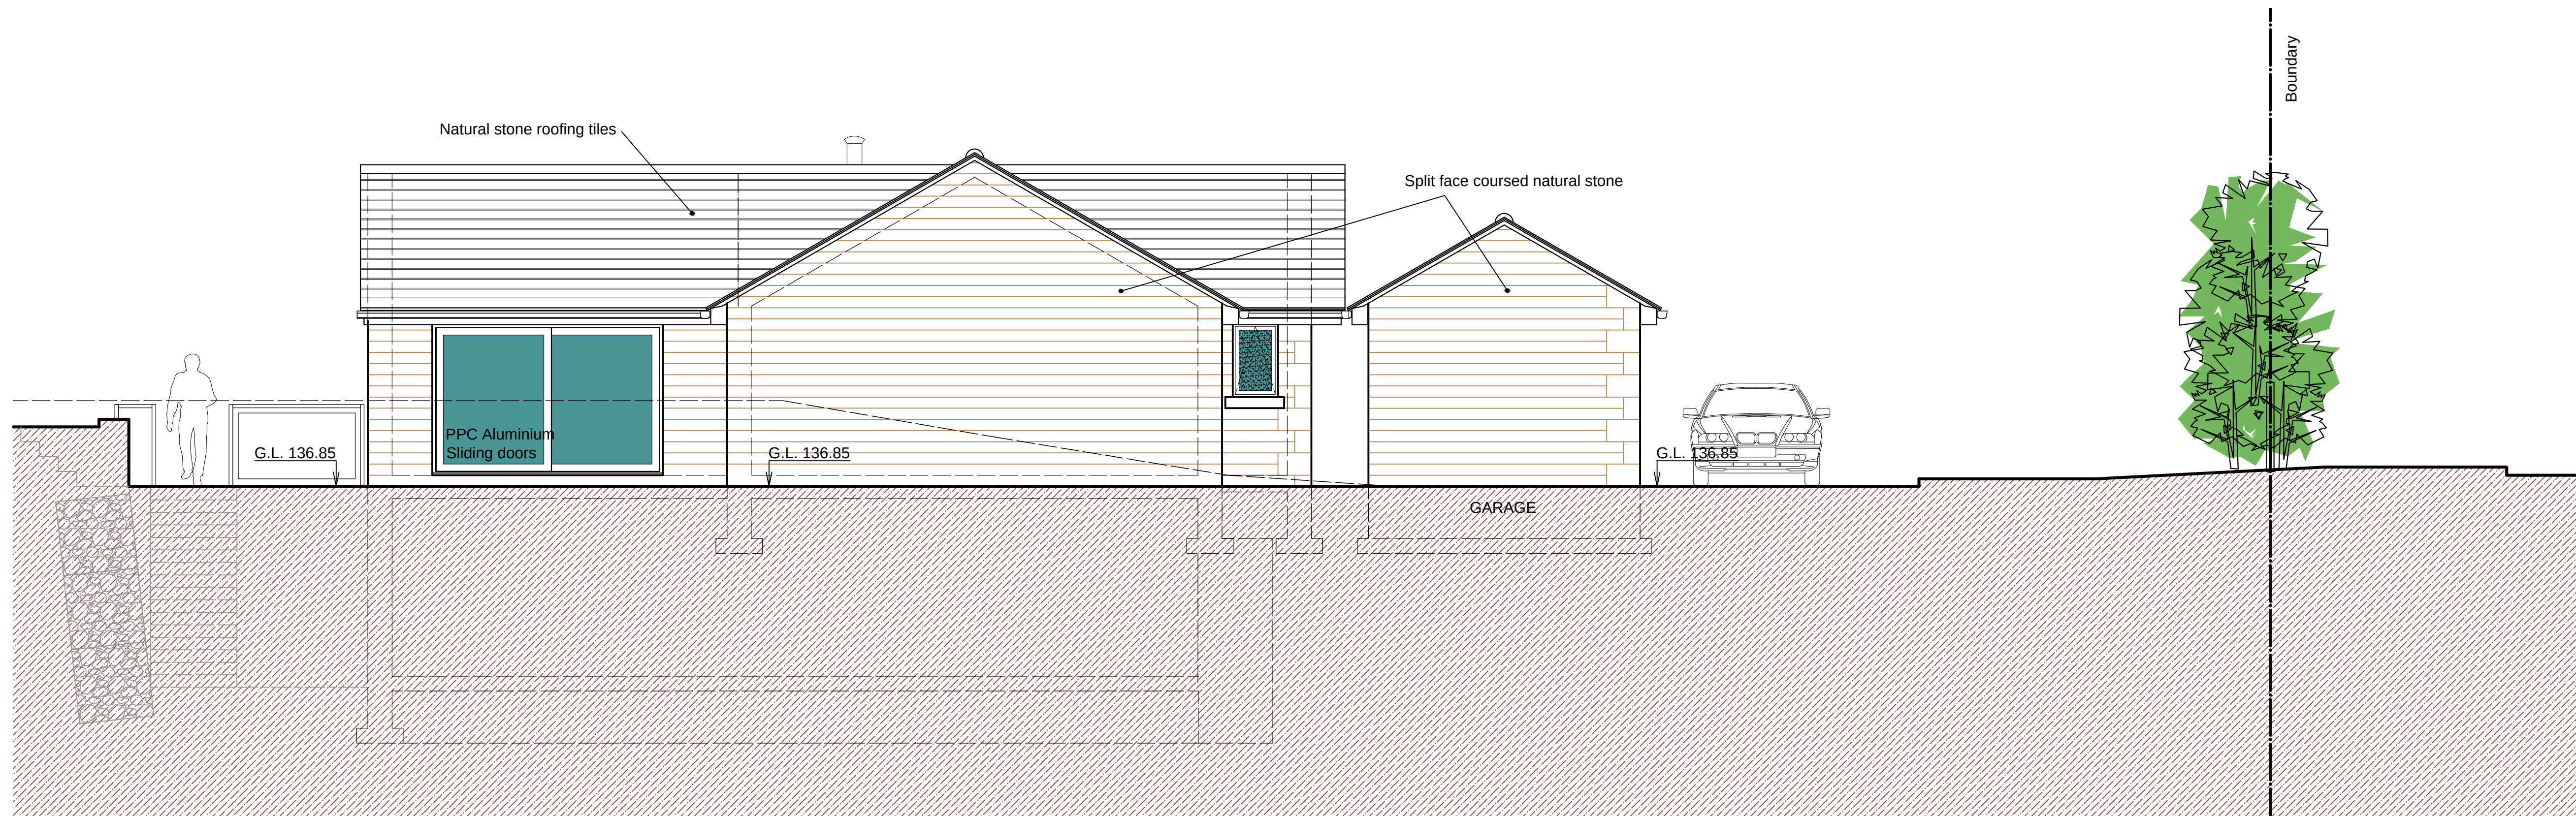

Proposed Elevations @1:50

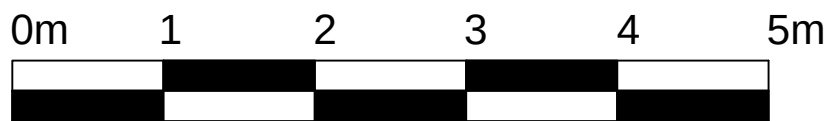

|           |                                                                       |
|-----------|-----------------------------------------------------------------------|
| Project   | PROPERTY DEVELOPMENT: 216-218 HOLCOMBE ROAD, GREENMOUNT, BURY BL8 4BQ |
| Drawing   | PROPOSED ELEVATIONS 2 of 2                                            |
| Client    | MR N. MORDIN                                                          |
| Dwn. By   | NP                                                                    |
| Scale     | 1:50 @ A1                                                             |
| Drg. No.  | 20-06-29                                                              |
| Drg. Size | A1                                                                    |
| Date      | APRIL 2021                                                            |