




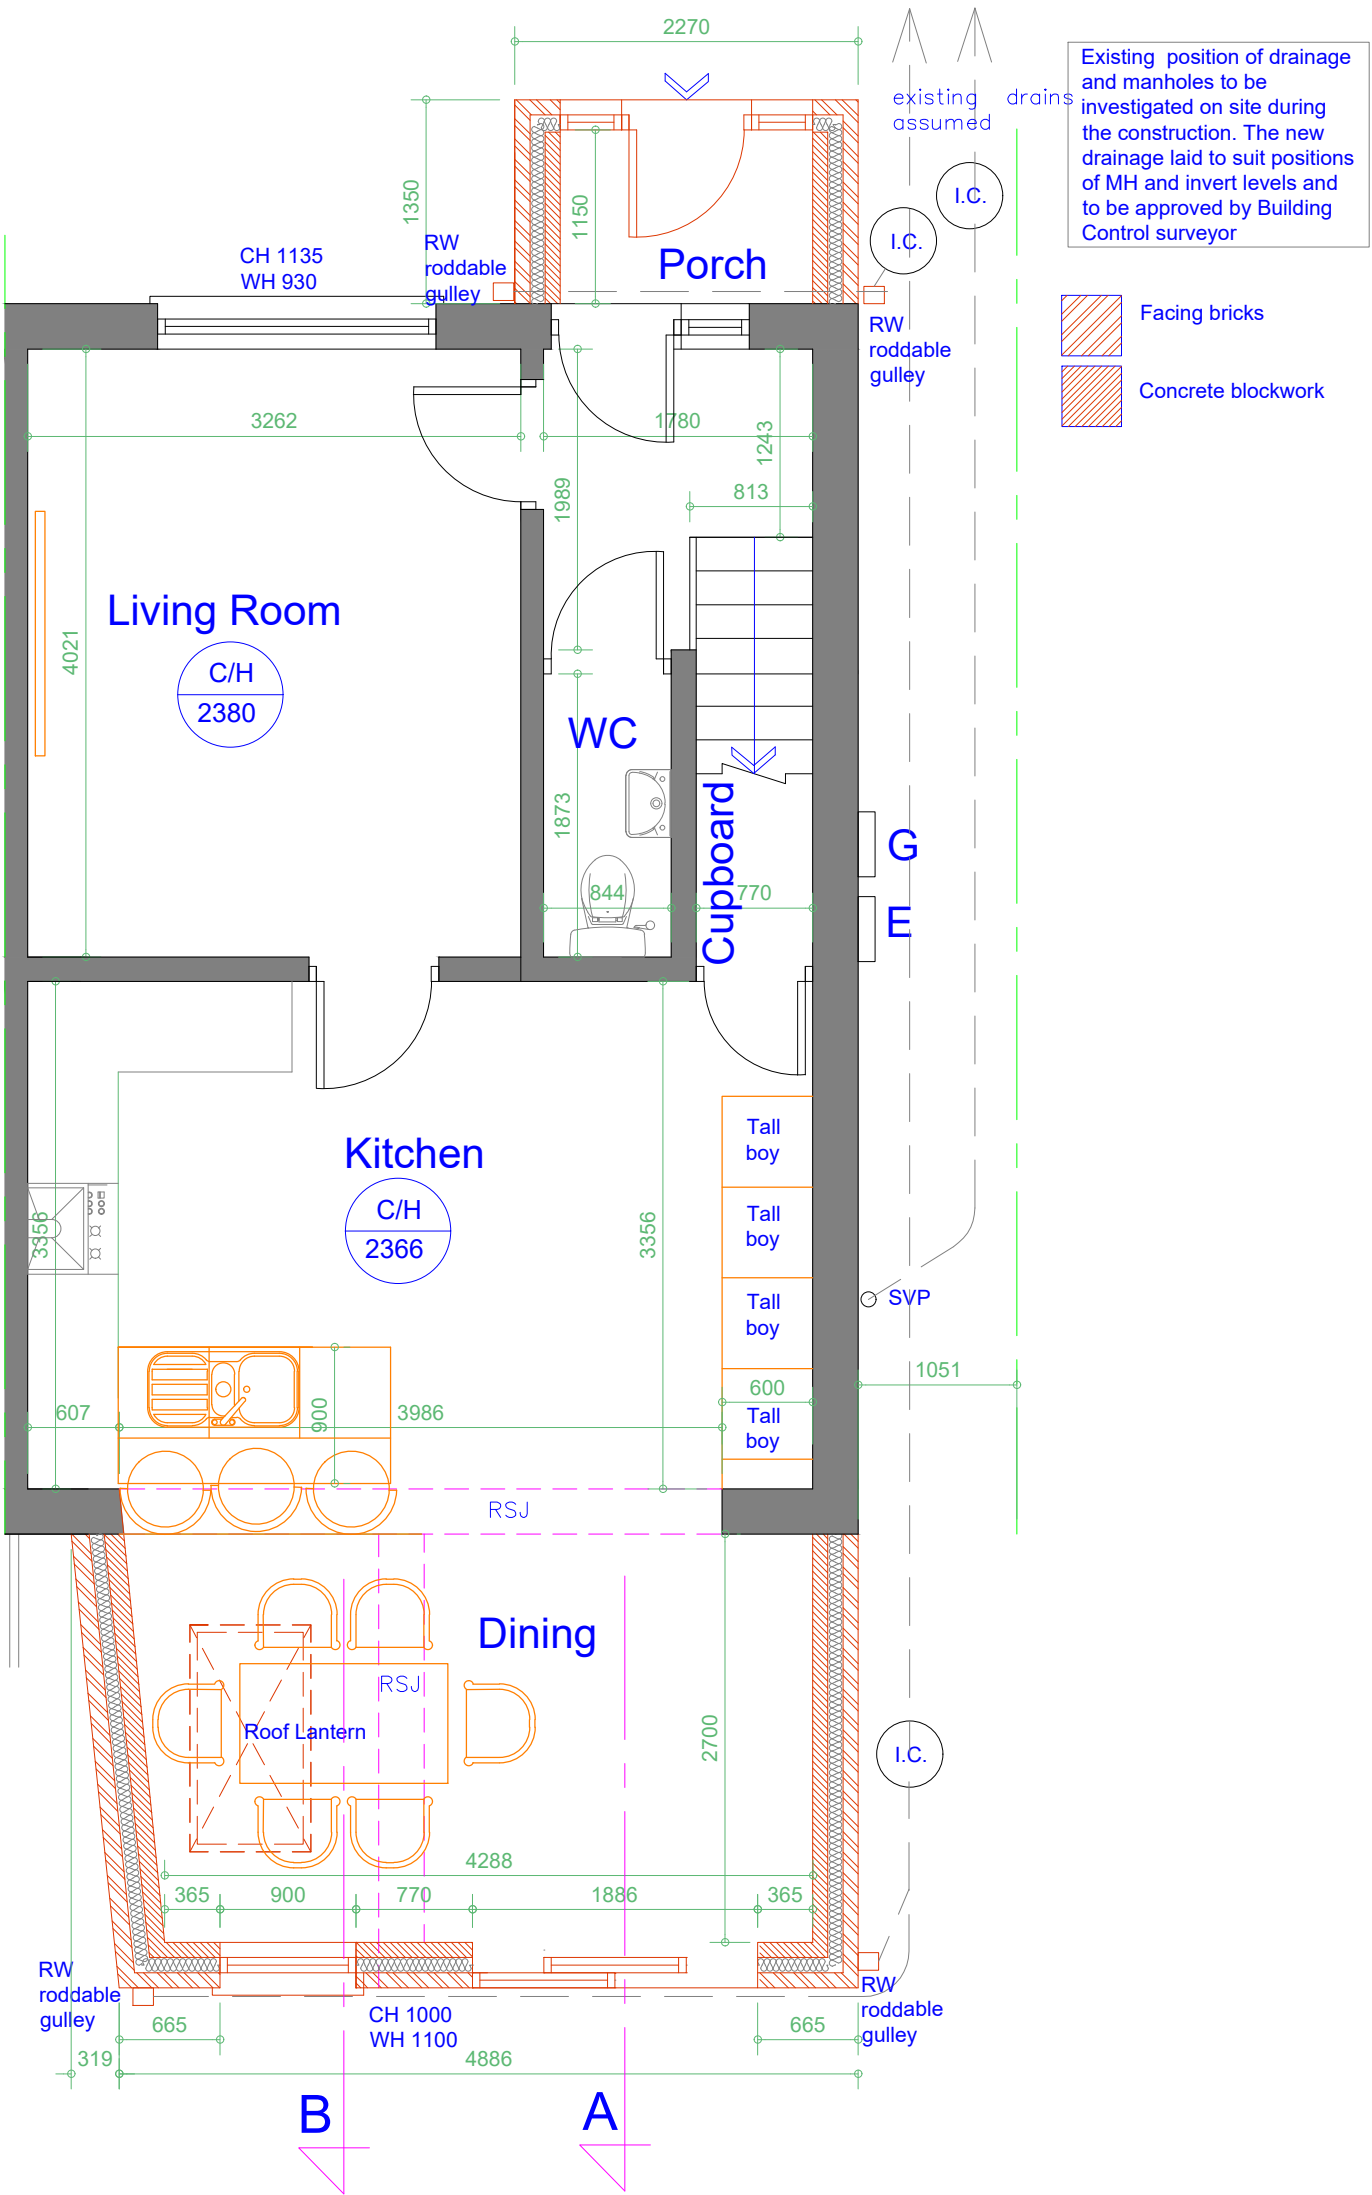

Proposed Ground Floor Plan
Scale 1:50

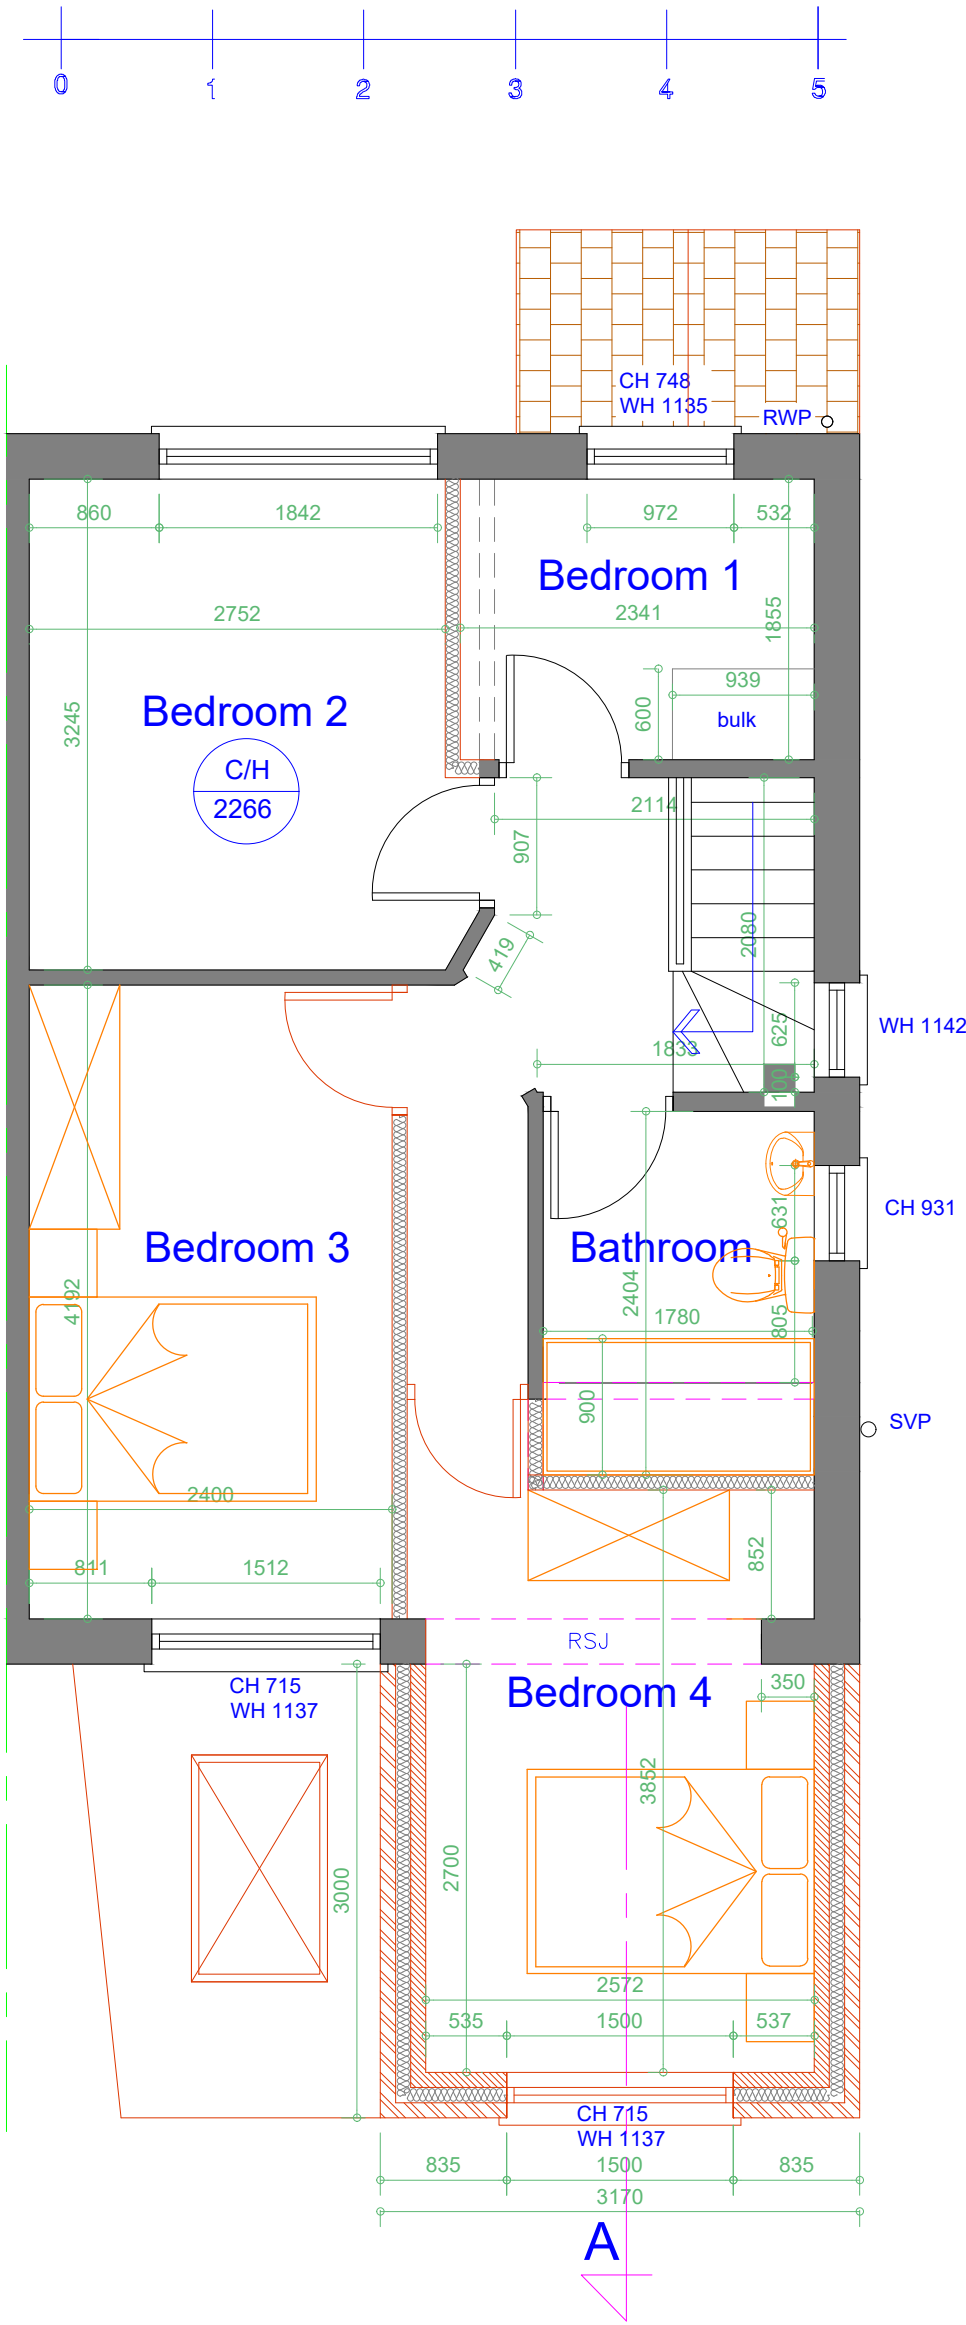

Proposed First Floor Plan
Scale 1:50

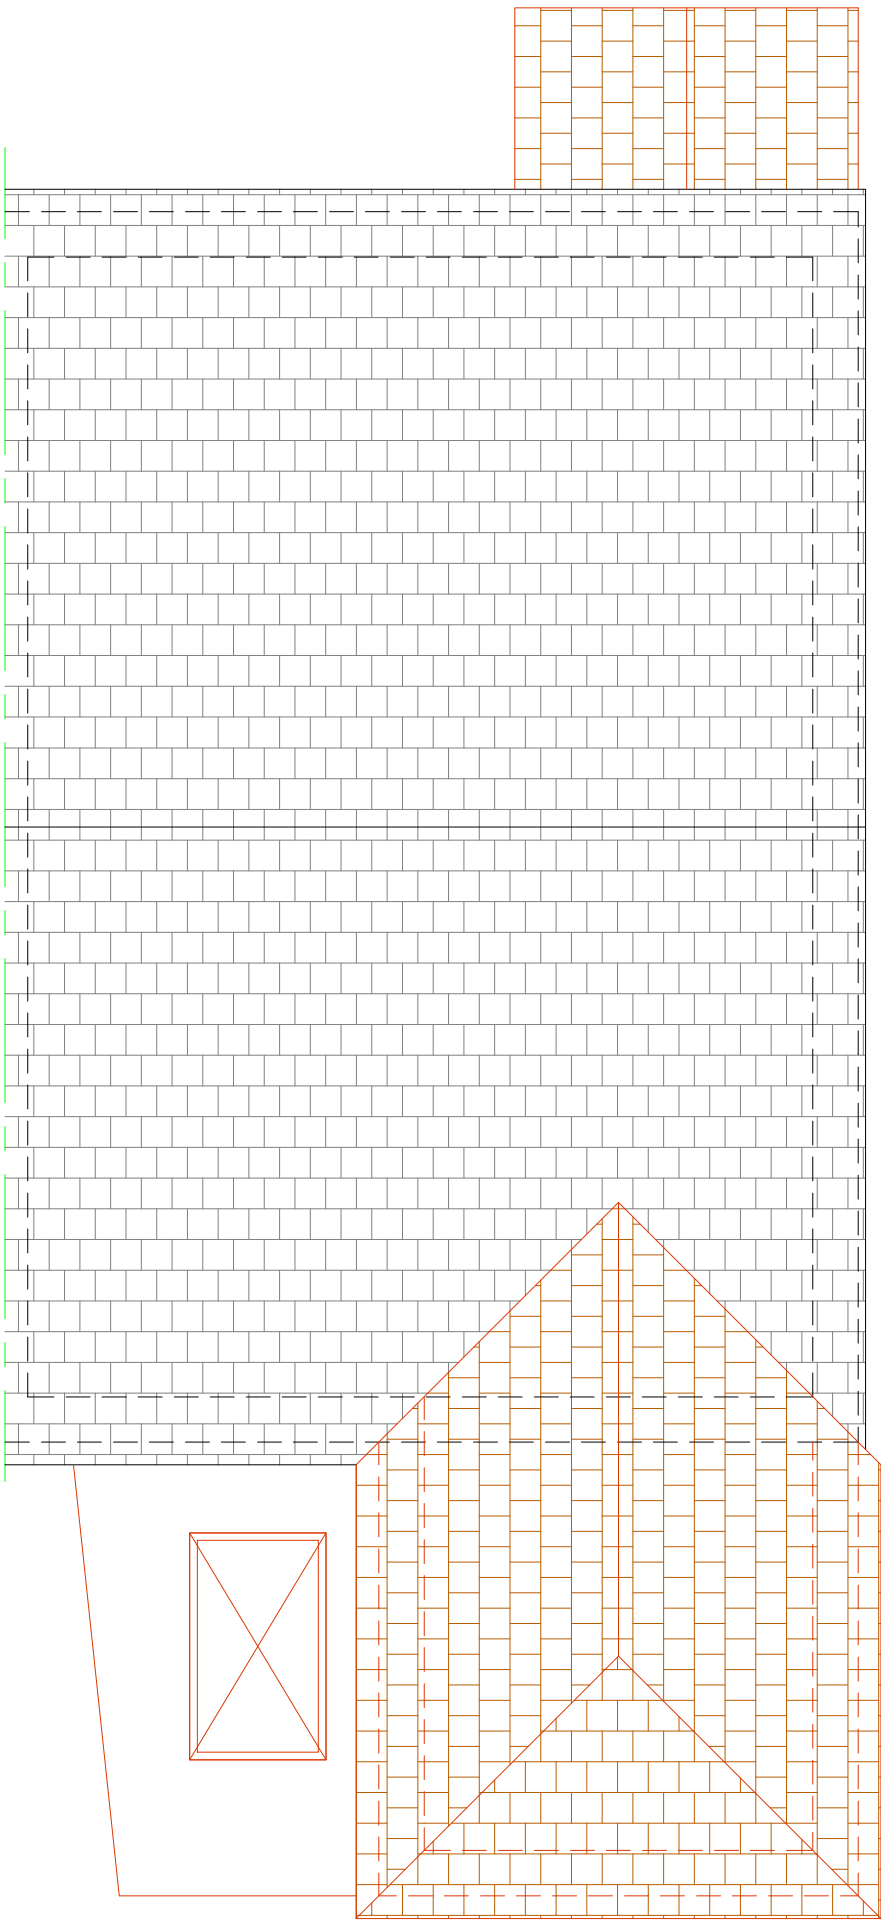

Proposed Roof Plan
Scale 1:50

Rev	Date	Description
Issued For : INFORMATION PURPOSES ONLY		

Client
Mrs. Chelsey Jackson

Project
4 West Close, Unsworth,
Bury. BL9 8DQ
Proposed two storey rear, single storey rear
extension and front porch.

Scheme - Drawing Title
Proposed Floor Plans.

02	Date	22.01.26
Drawing No.	Revision	Scale
		1:50 @A2



Plans To Build It Ltd
Tel: 0161 728 5730
Mob: 07741175755
www.planstobuildit.com