



All dimensions are to be checked on site. This drawing shall not be scaled to ascertain dimensions.

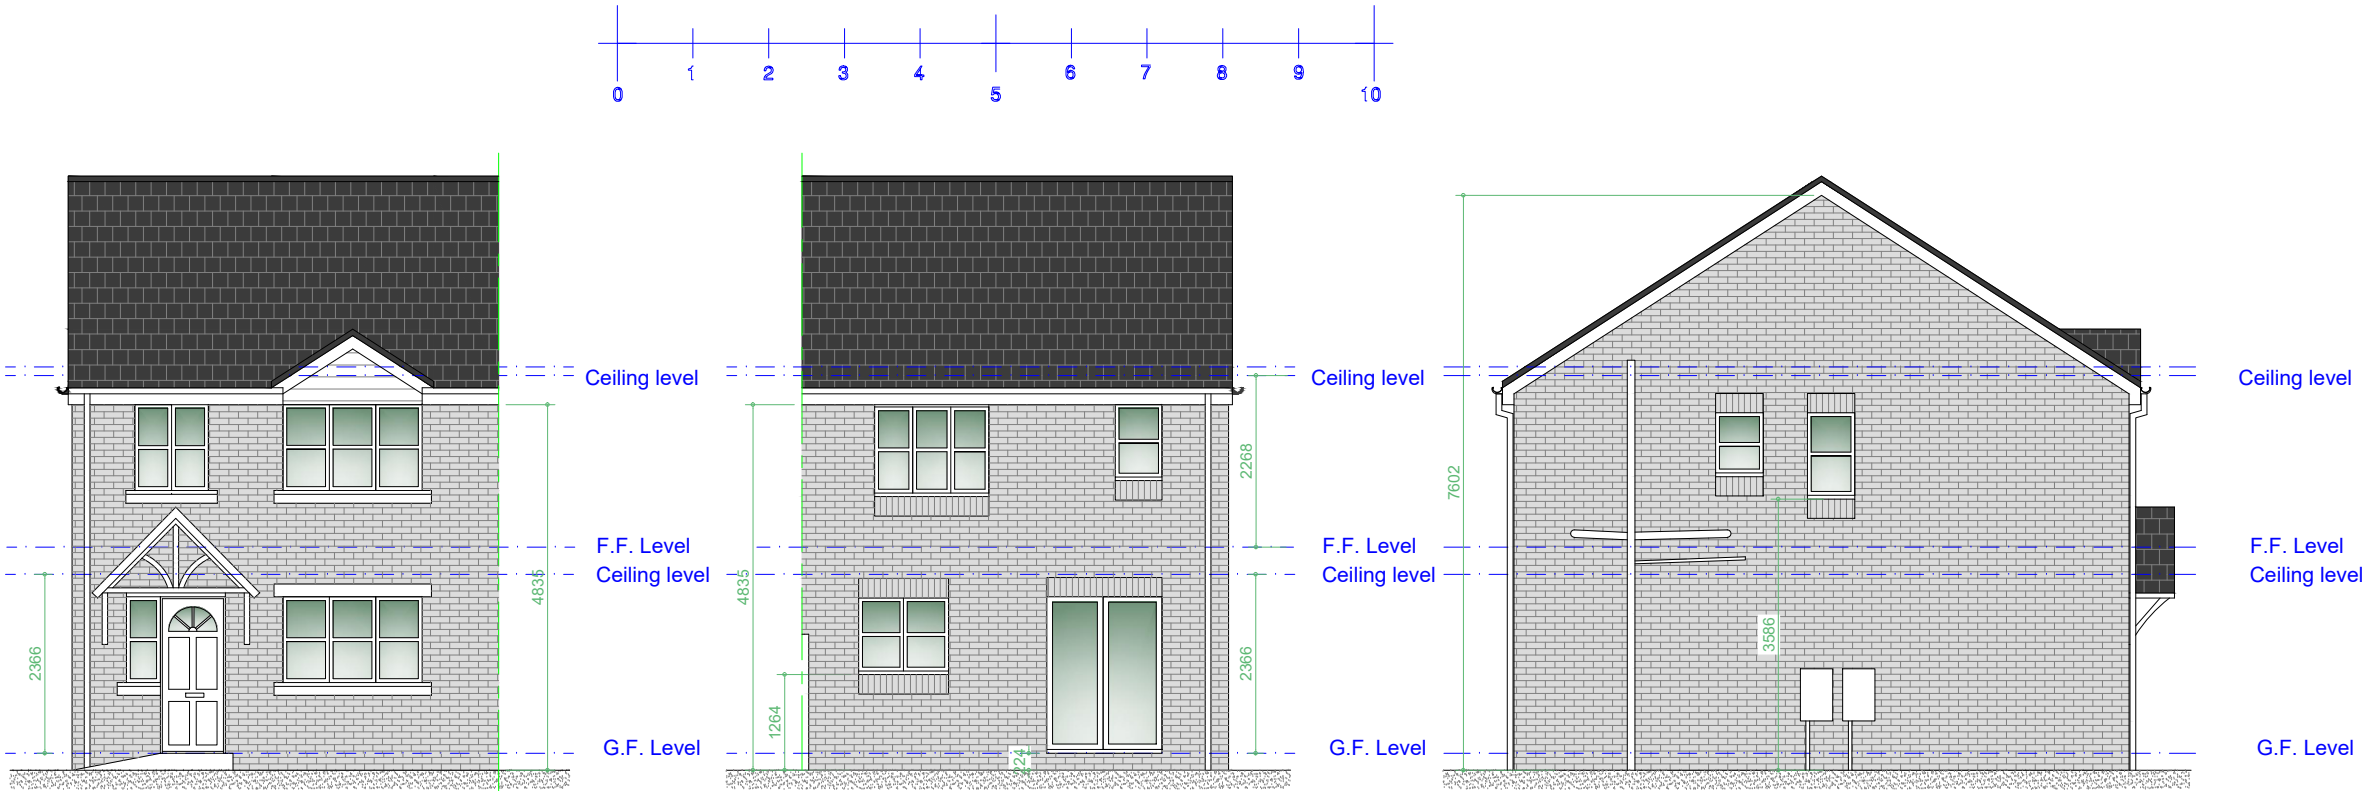

Existing Front Elevation
Scale 1:100


Existing Rear Elevation
Scale 1:100

Existing L/H Side Elevation
Scale 1:100

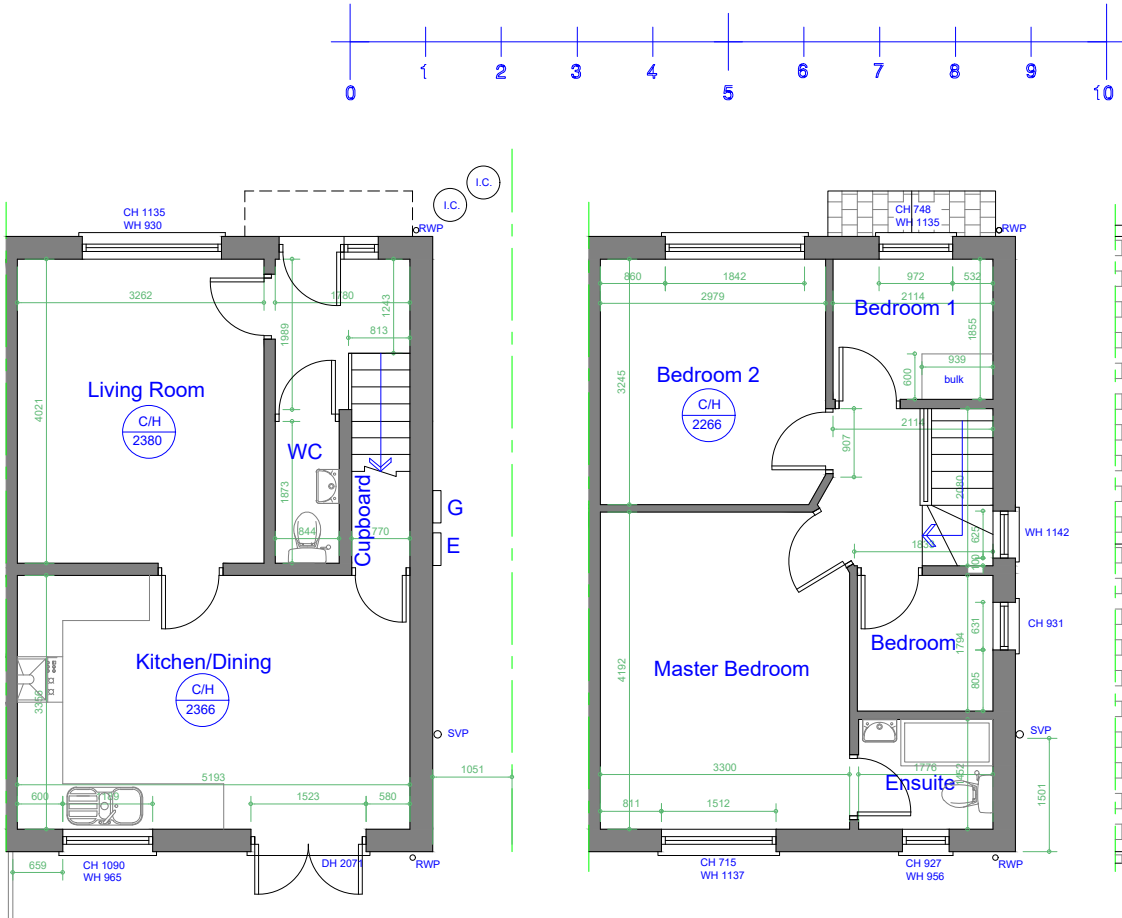


Existing Ground Floor Plan
Scale 1:100

Existing First Floor Plan
Scale 1:100

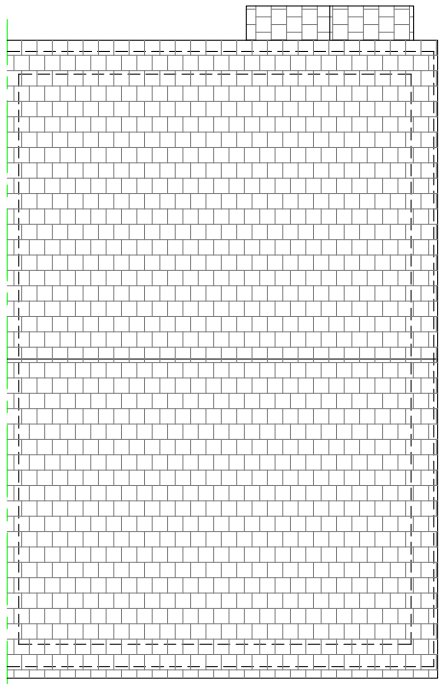

Existing Roof Plan
Scale 1:100

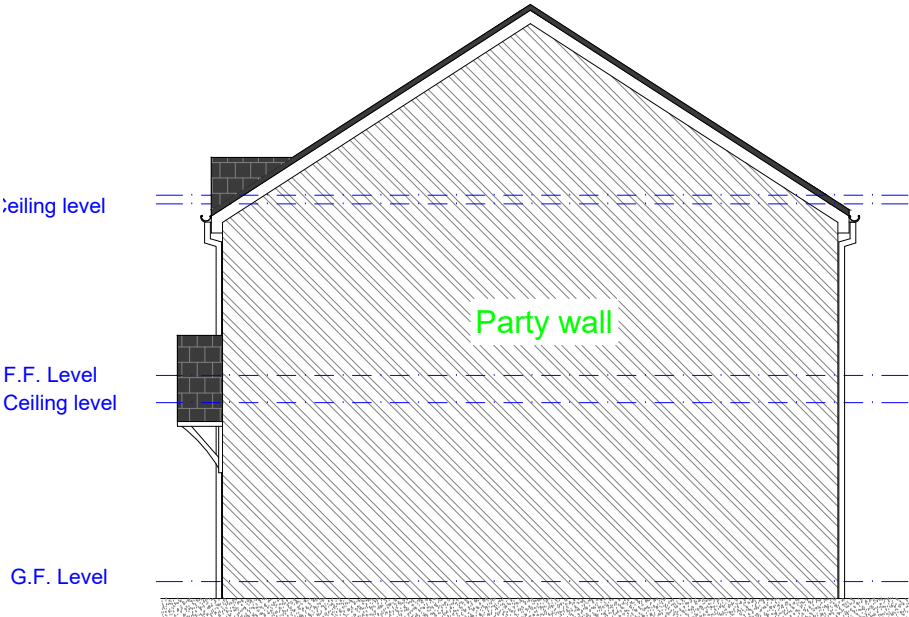

Existing R/H Side Party Wall Elevation
Scale 1:100

Rev	Date	Description
Issued For : INFORMATION PURPOSES ONLY		
Client		
Mrs. Chelsey Jackson		
Project		
4 West Close, Unsworth, Bury. BL9 8DQ Proposed two storey rear, single storey rear extension and front porch.		
Scheme - Drawing Title		
Existing Plans and Elevations.		

01	Date	22.01.26
Drawing No.	Revision	Scale
		1:100 @A3



Plans To Build It Ltd
Tel: 0161 728 5730
Mob: 07741175755
www.planstobuildit.com