

EXISTING FLOOR AREAS


WHOLE BUILDING	466m2
MENS PRAYER HALL	155m2
WOMENS PRAYER HALL	45m2
OFFICE	20m2
CIRCULATION AREAS	71m2
CLASSROOM	70m2
ABLUTION AREA	72m2

PROPOSED FLOOR AREAS


WHOLE BUILDING	1205m2
LOWER GROUND FLOOR LEVEL	410m2
UPPER GROUND FLOOR LEVEL (Prayer hall size)	410m2 200m2
FIRST FLOOR LEVEL	385m2

NOTE:


PLANS SHOWN FOR PLANNING
SUBMISSION AND MAY BE SUBJECT TO
CHANGE

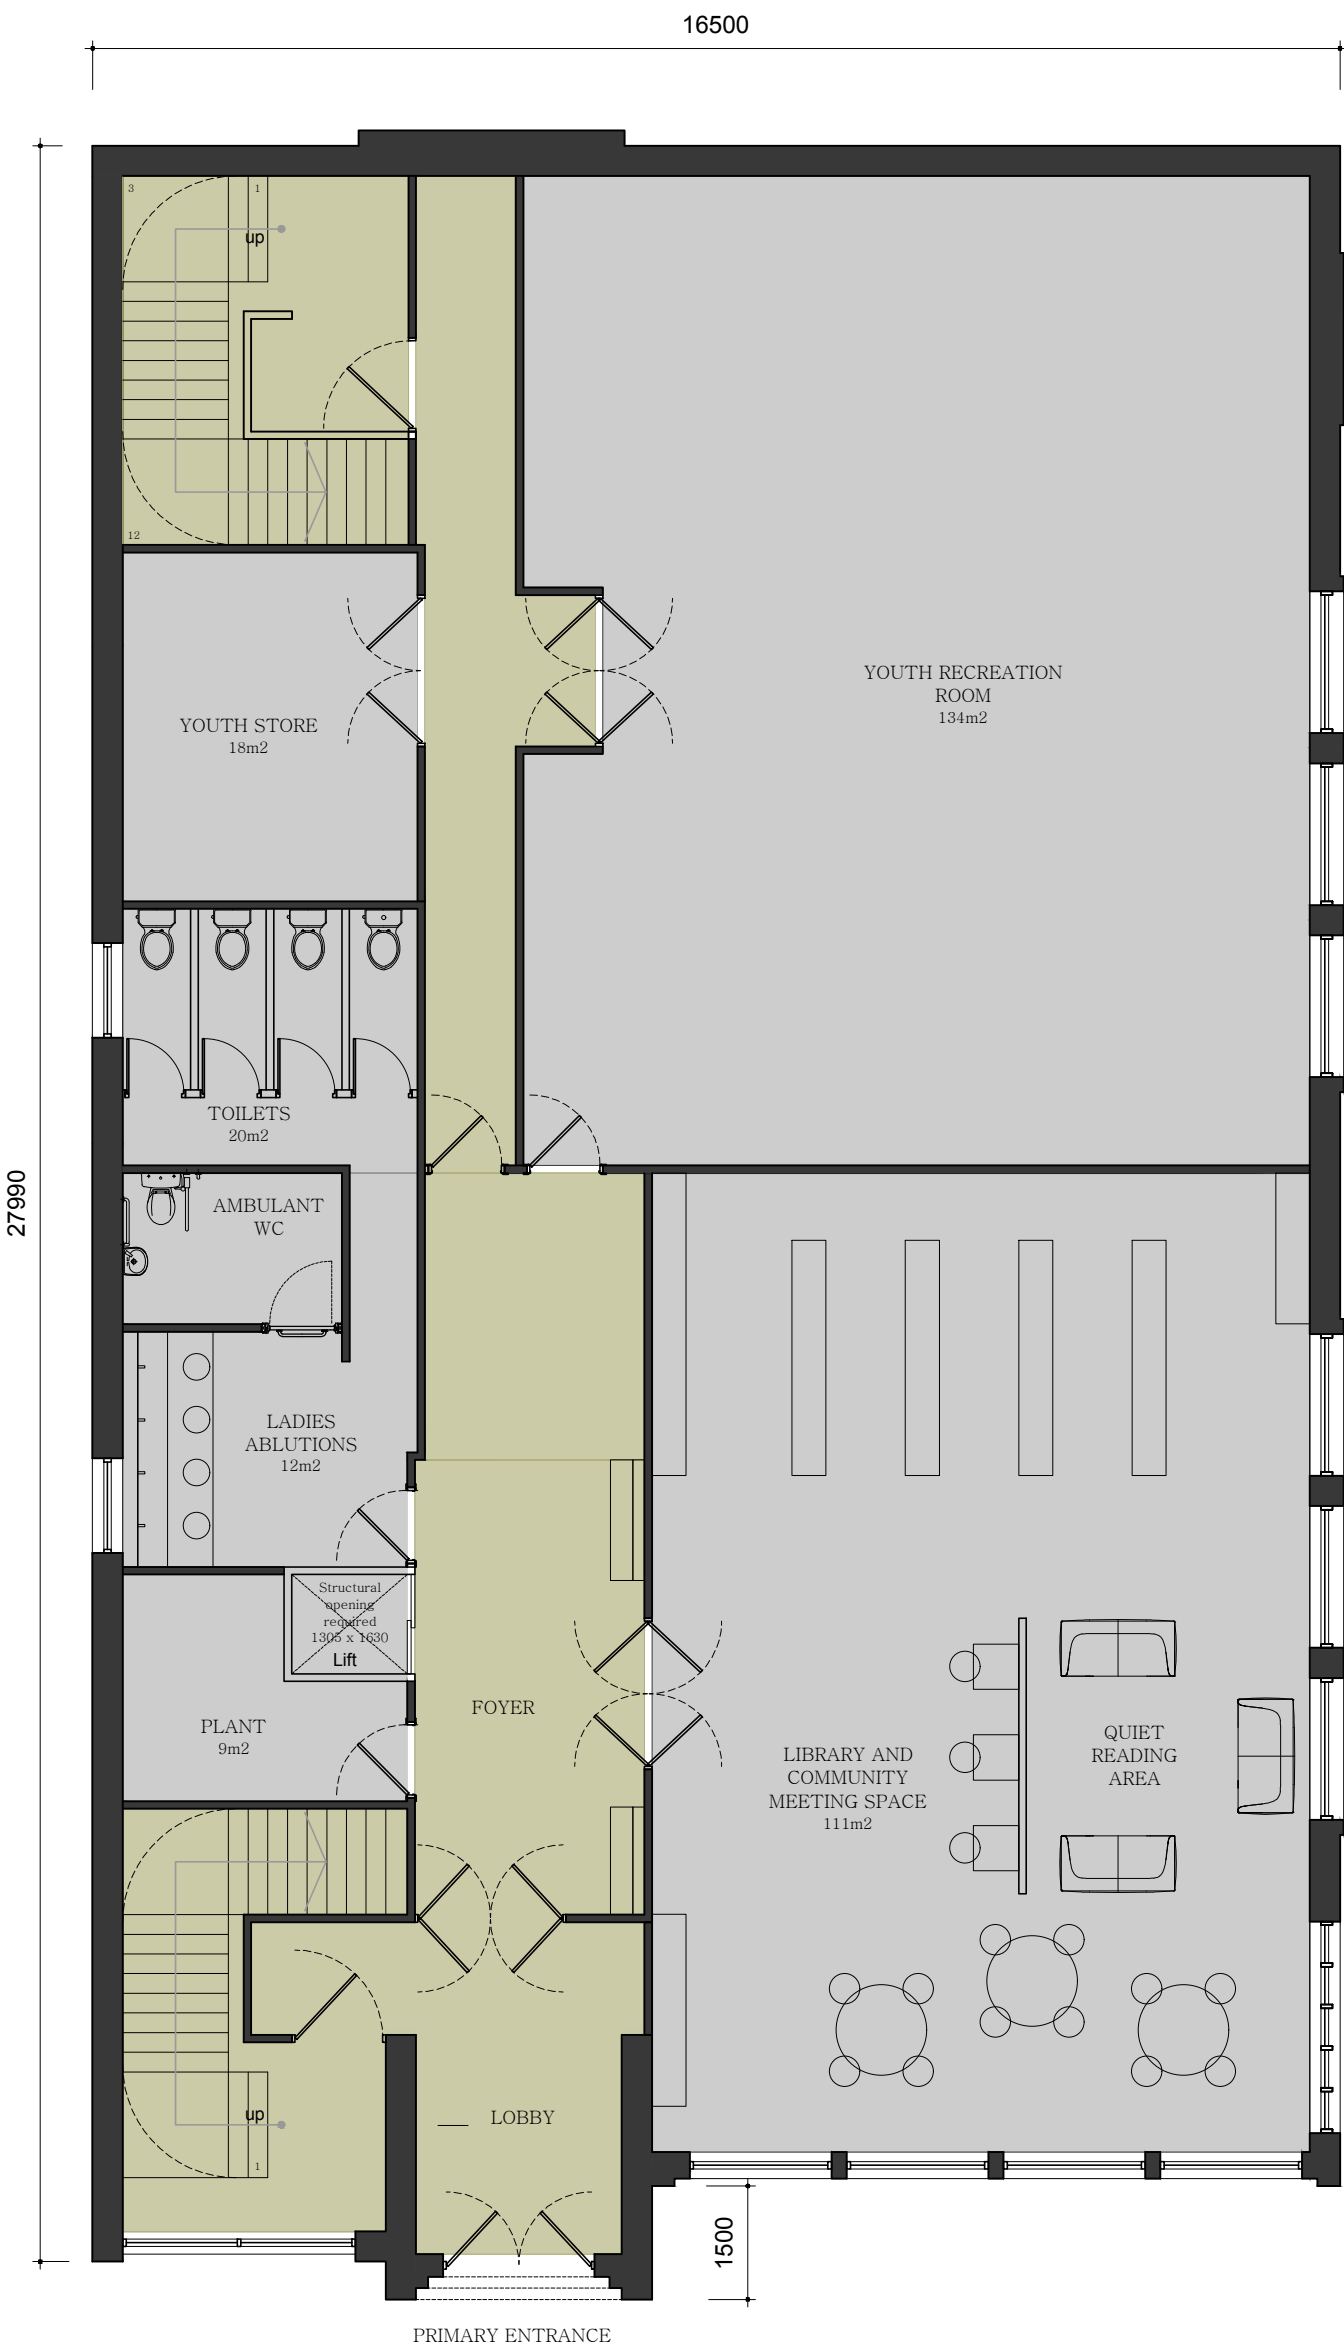

PROPOSED LOWER GROUND FLOOR PLAN
1:100

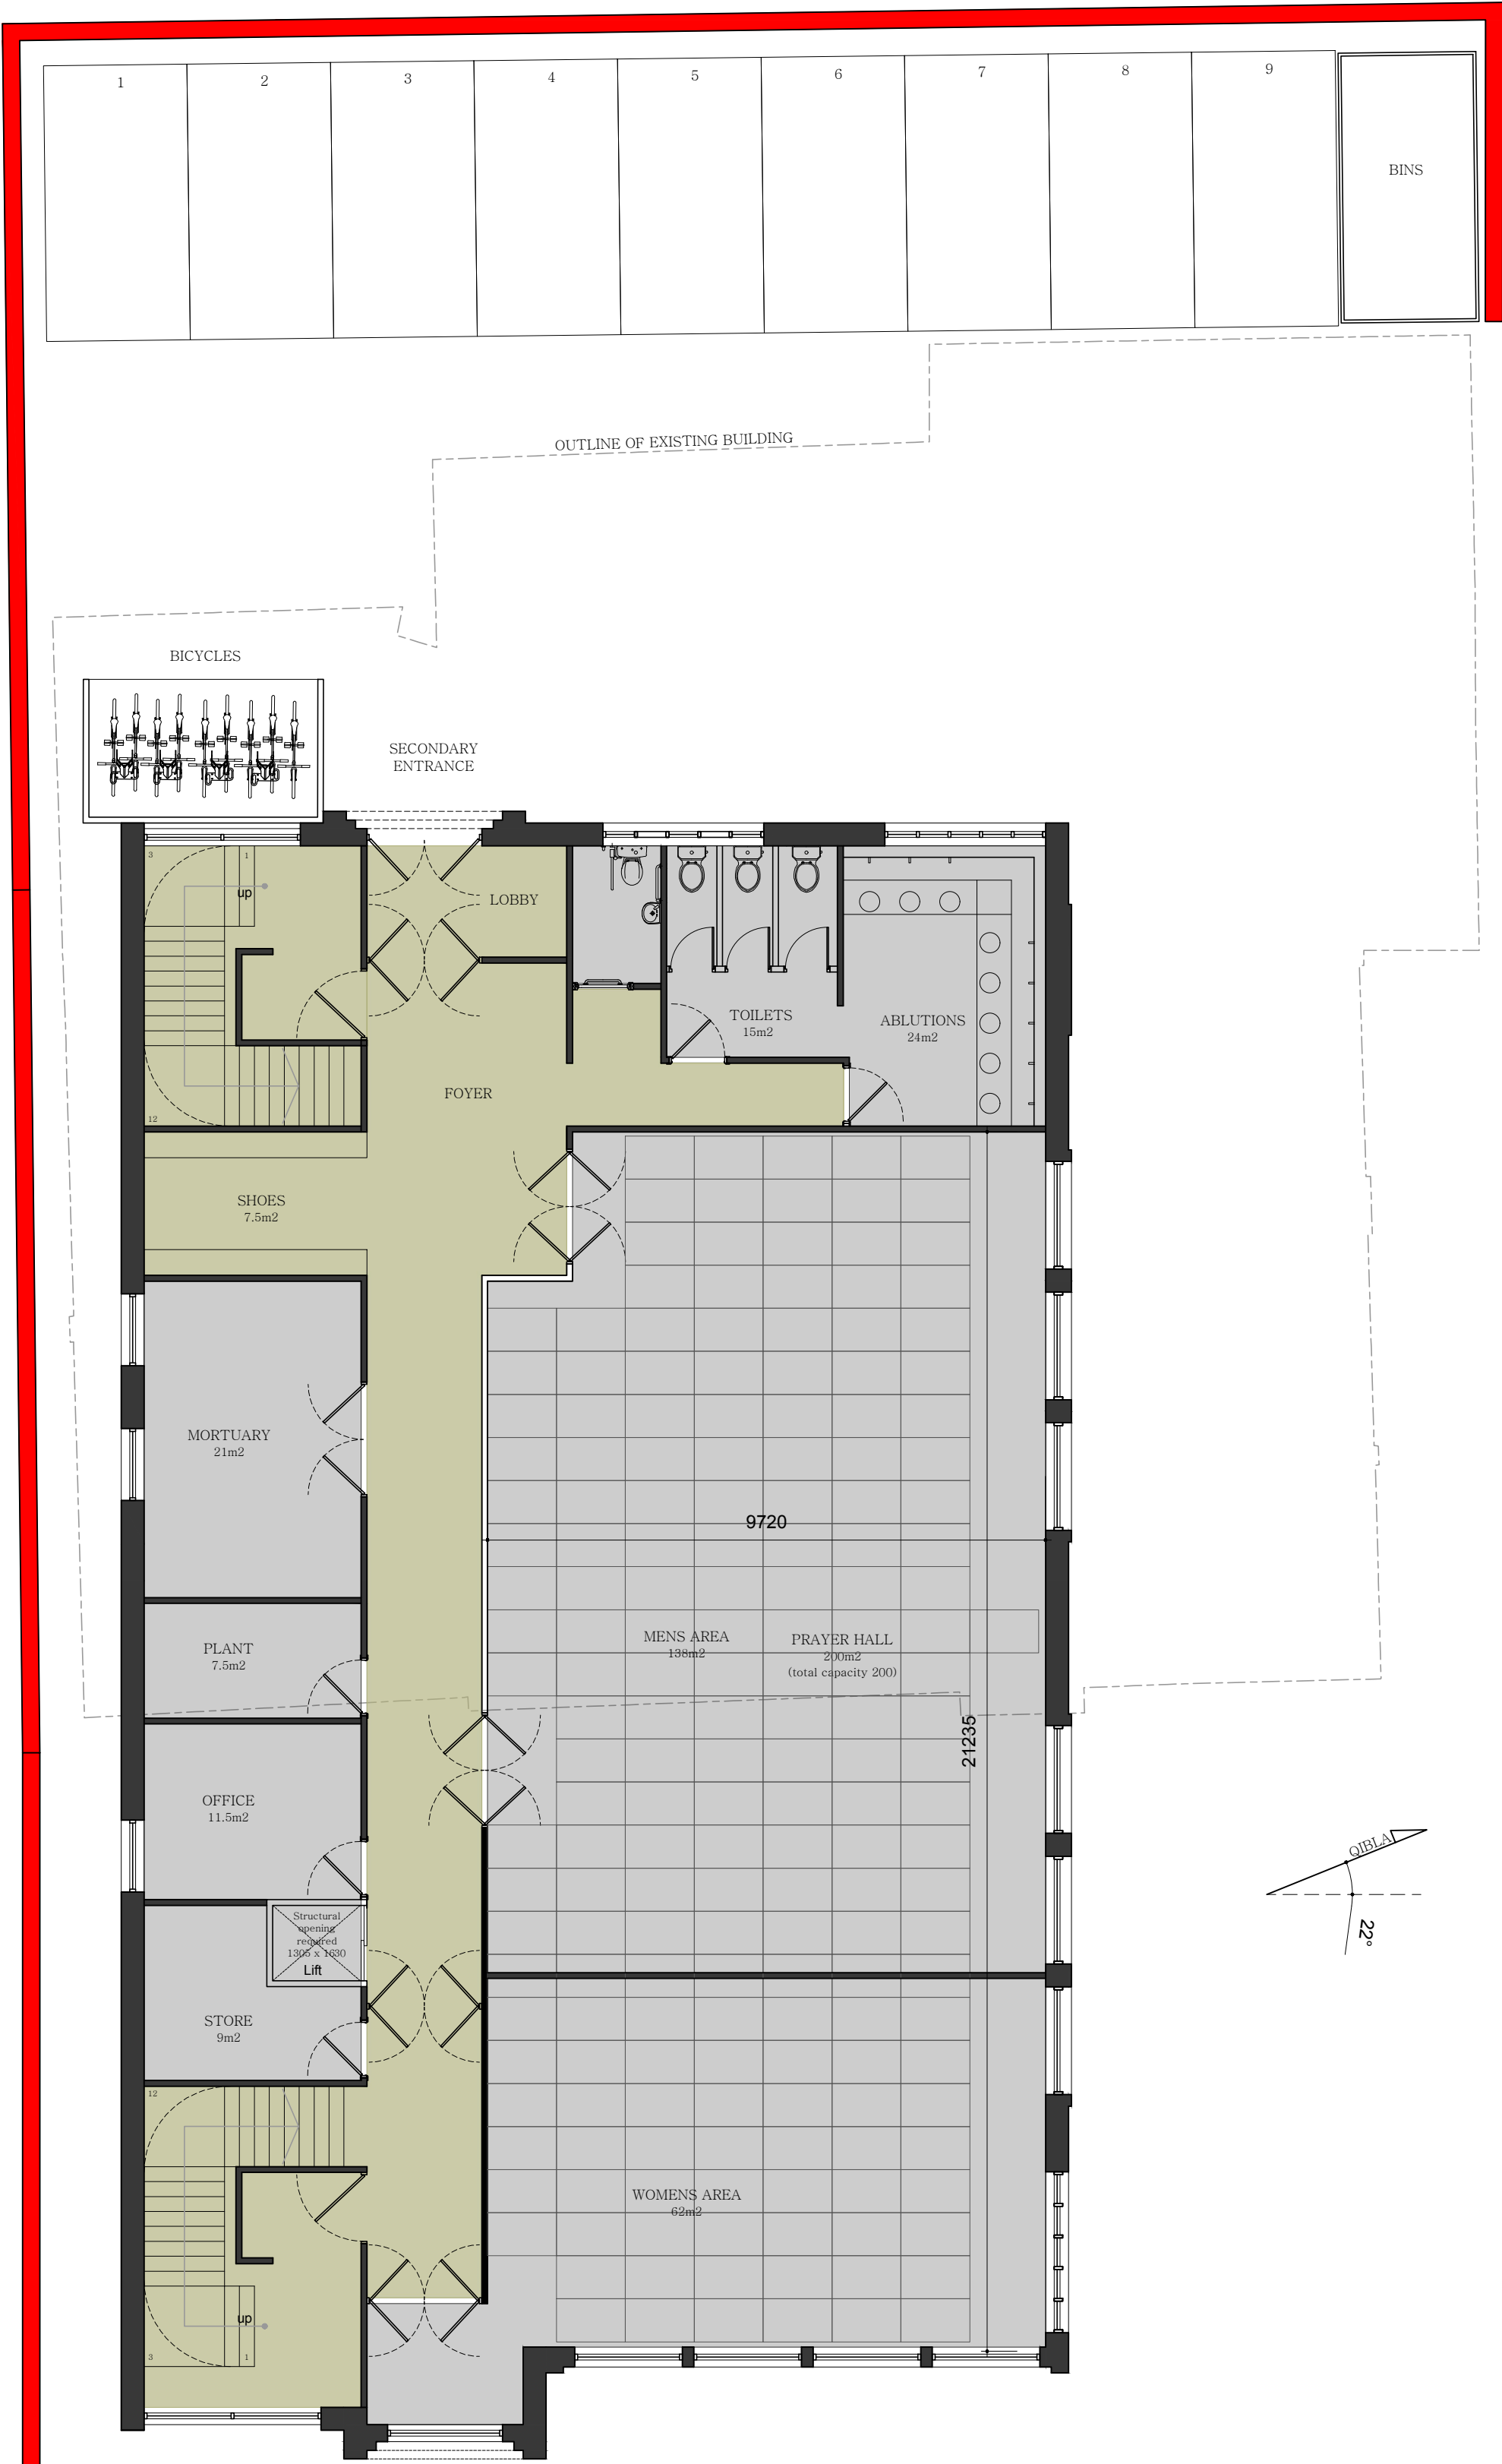


PROPOSED UPPER GROUND FLOOR PLAN
1:100

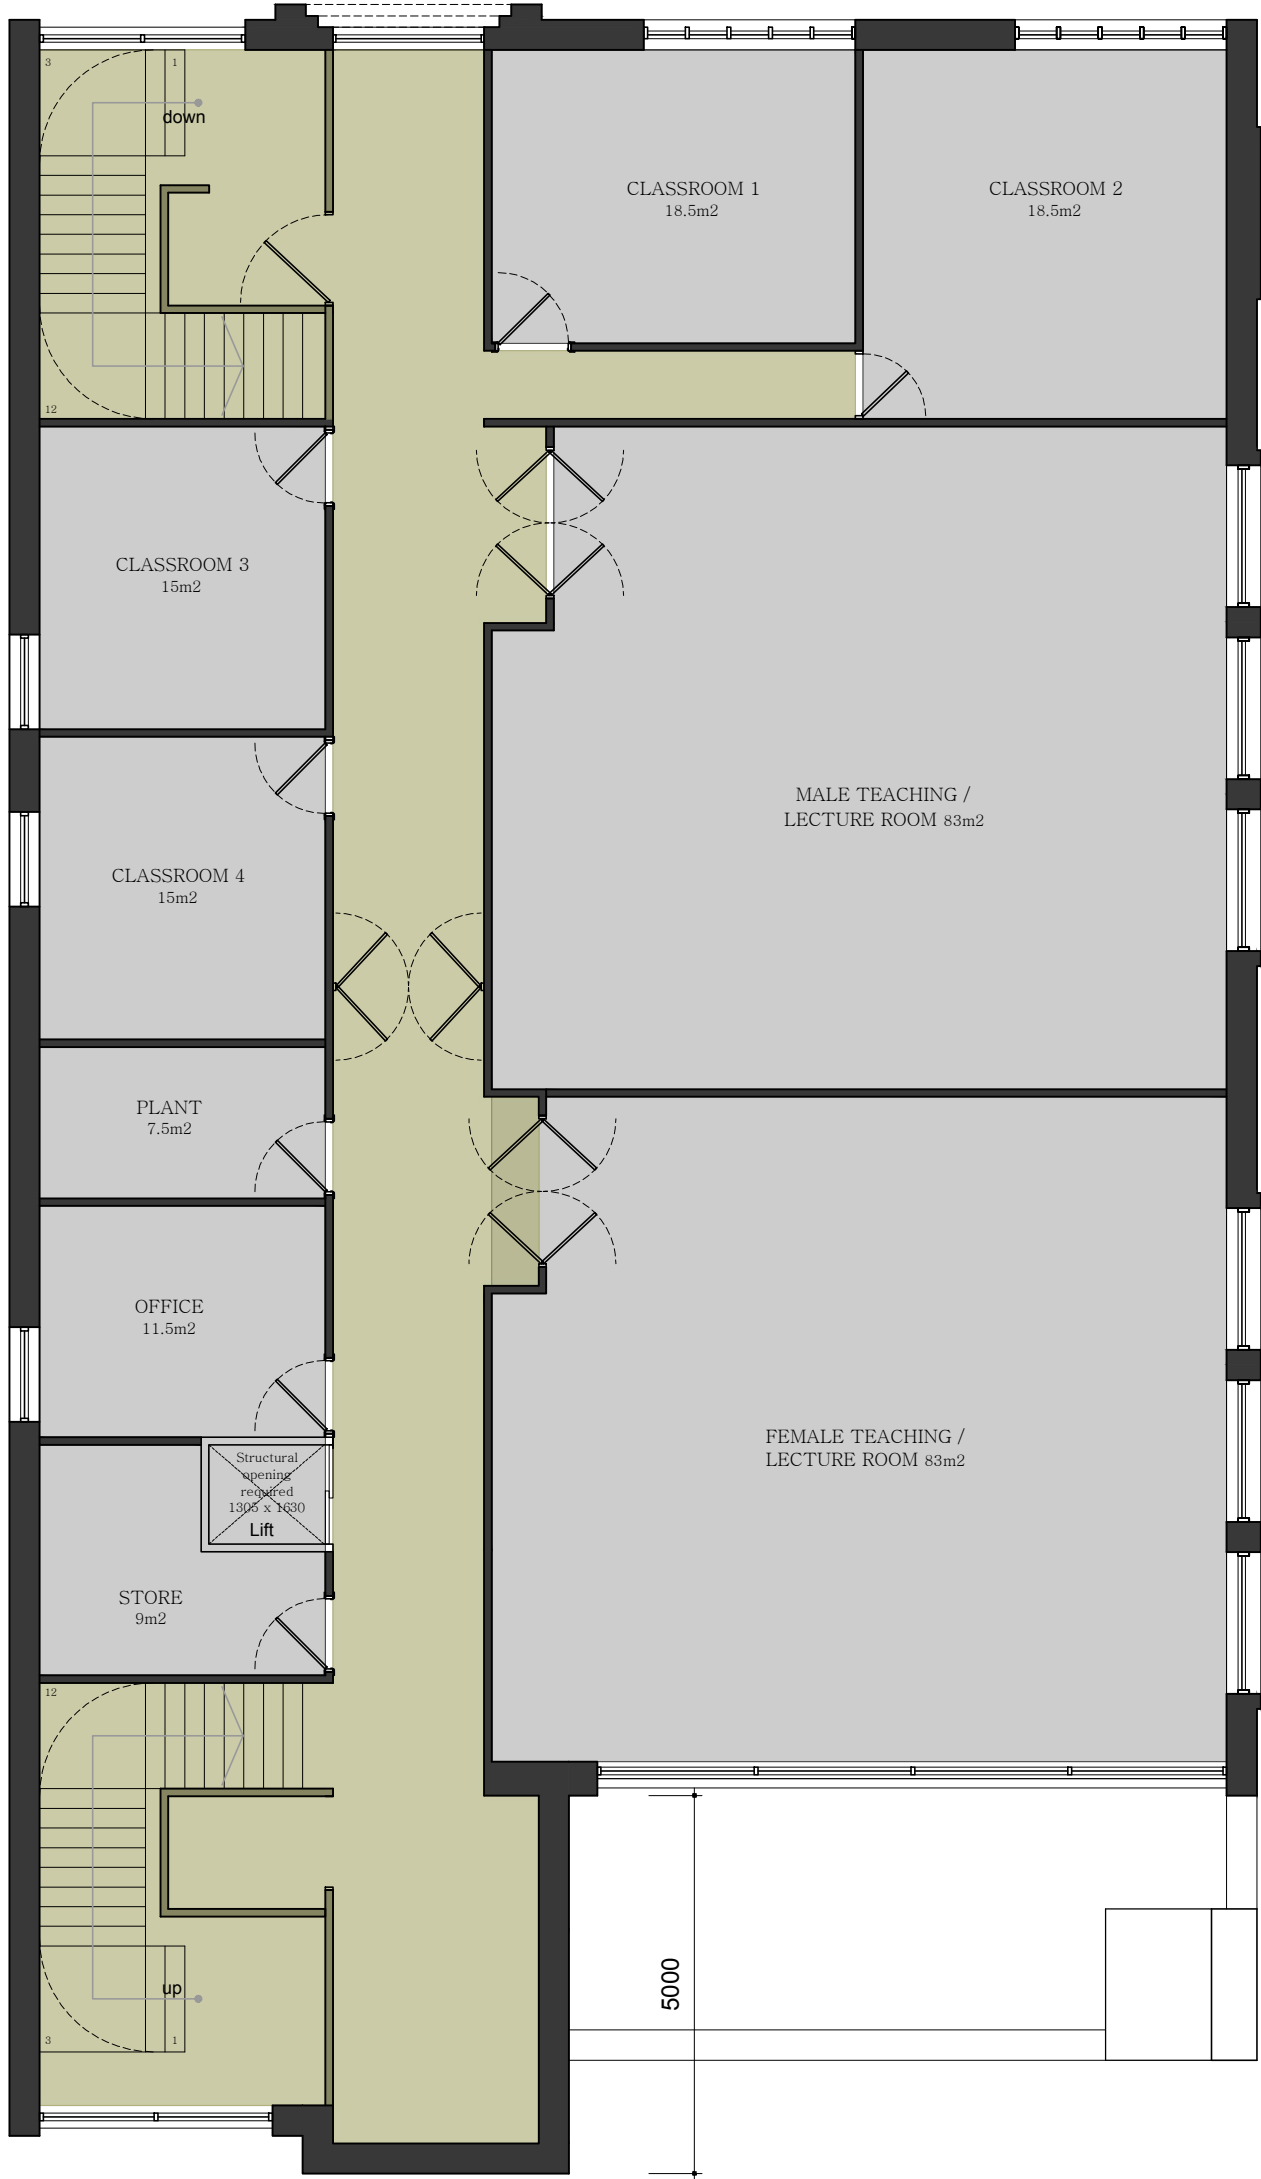

PROPOSED FIRST FLOOR PLAN
1:100

Revisions

revision	date	comments
A	28.07.23	Building moved back / left
B	22.12.23	Building set back, tier formed
C	22.03.24	Upper tier set back further
D	18.11.24	Cycle store relocated

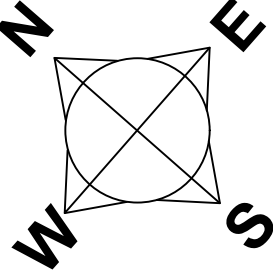

Job Title

Demolition of existing Al-Bilal Mosque and erection of new purpose built Islamic Community Centre

Site Address

Al Bilal Islamic Centre
52 Bury Old Rd
Prestwich
M25 0ER

Drawing Title

Proposed floor plans

Scale

1:100 @ A1

Date

07.10.22

Drawn

uf

A. 275a Upper Brook St
Manchester
M13 0HR

T. 07894401574
E. info@lumitekton.com