


Revisions


revision	date	comments
A	22.12.23	Building setback and tiered
B	22.03.24	Full details added, top tier set further back

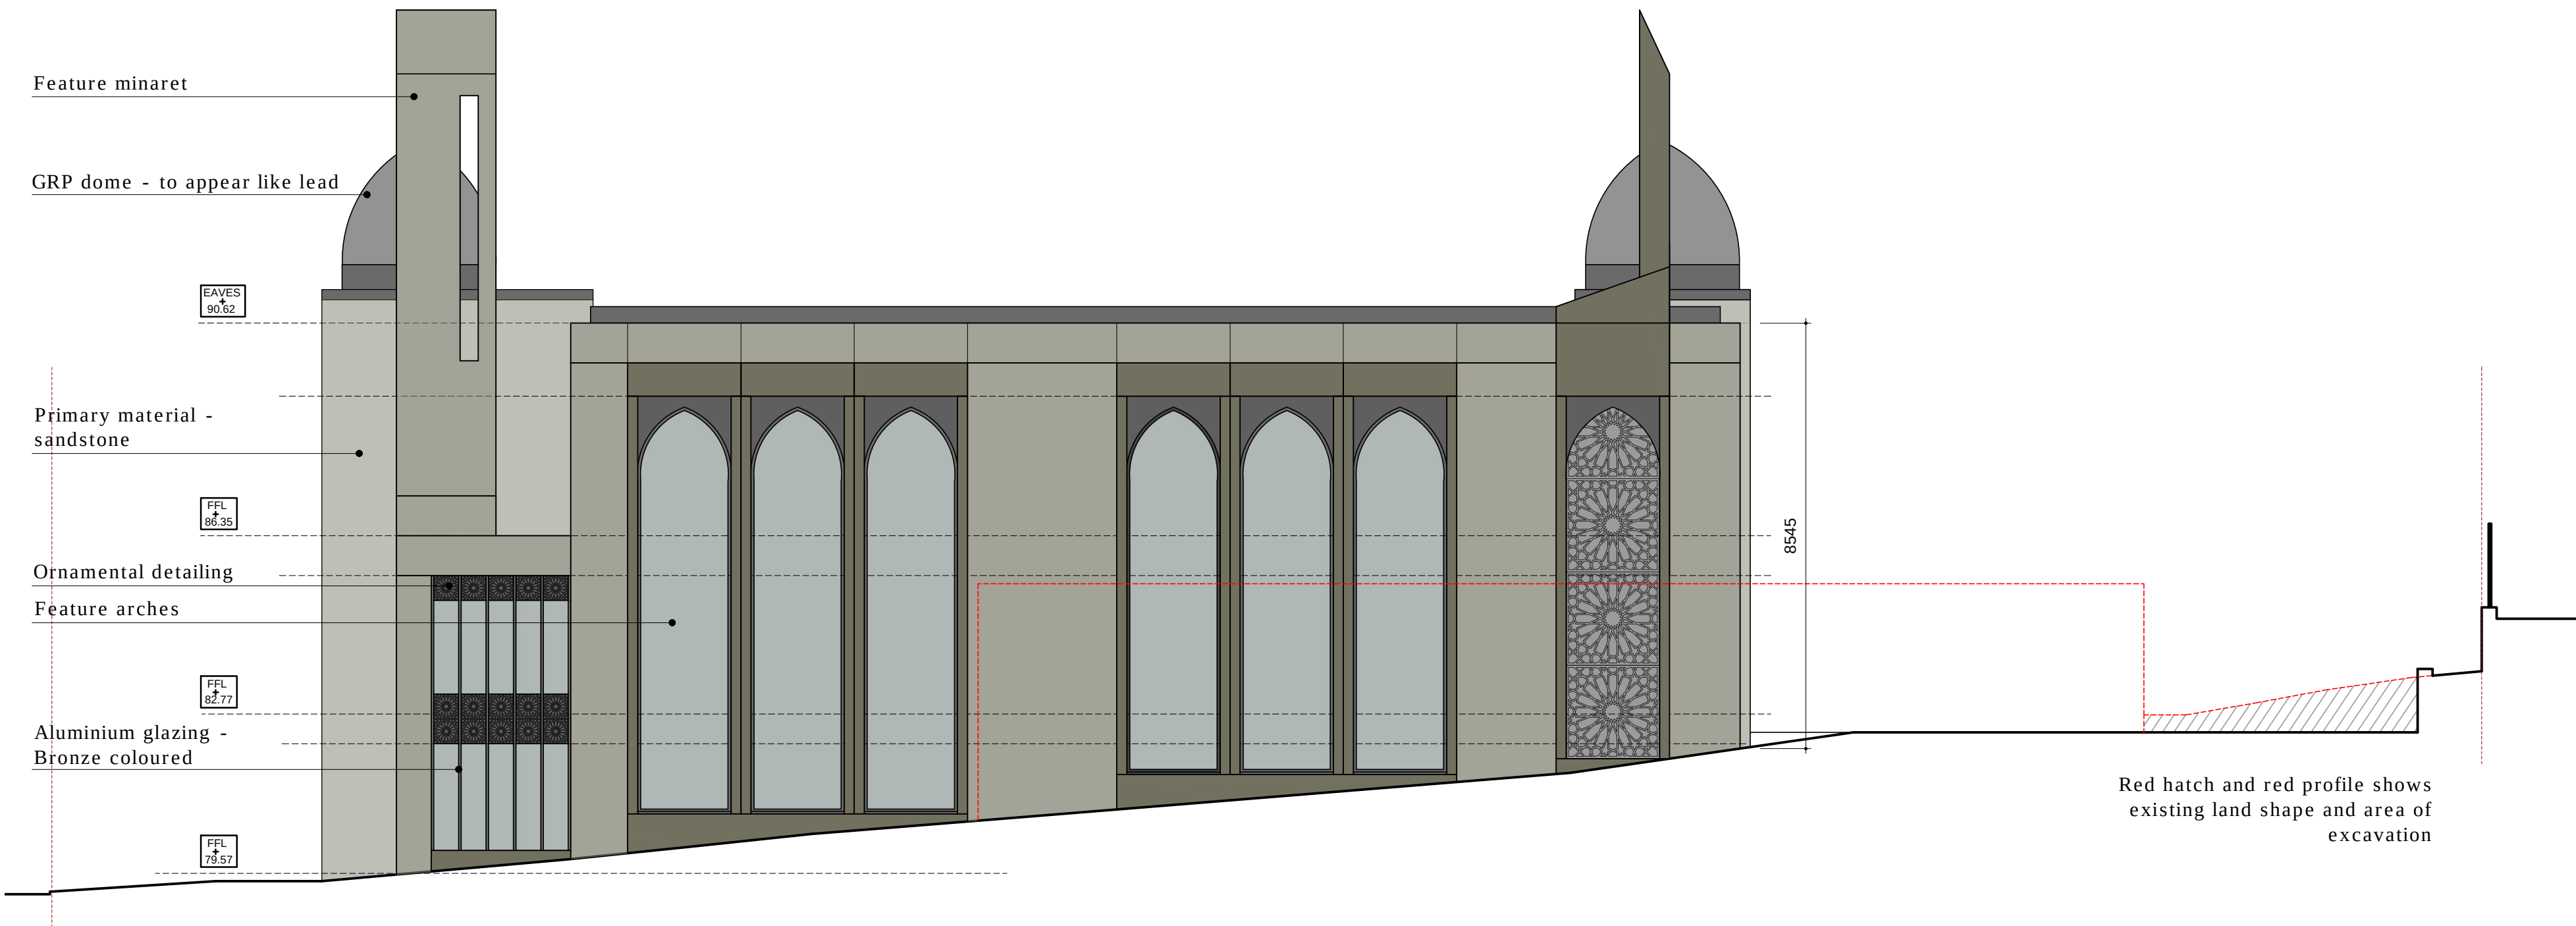


PROPOSED SIDE ELEVATION
1:100



PROPOSED REAR ELEVATION
1:100

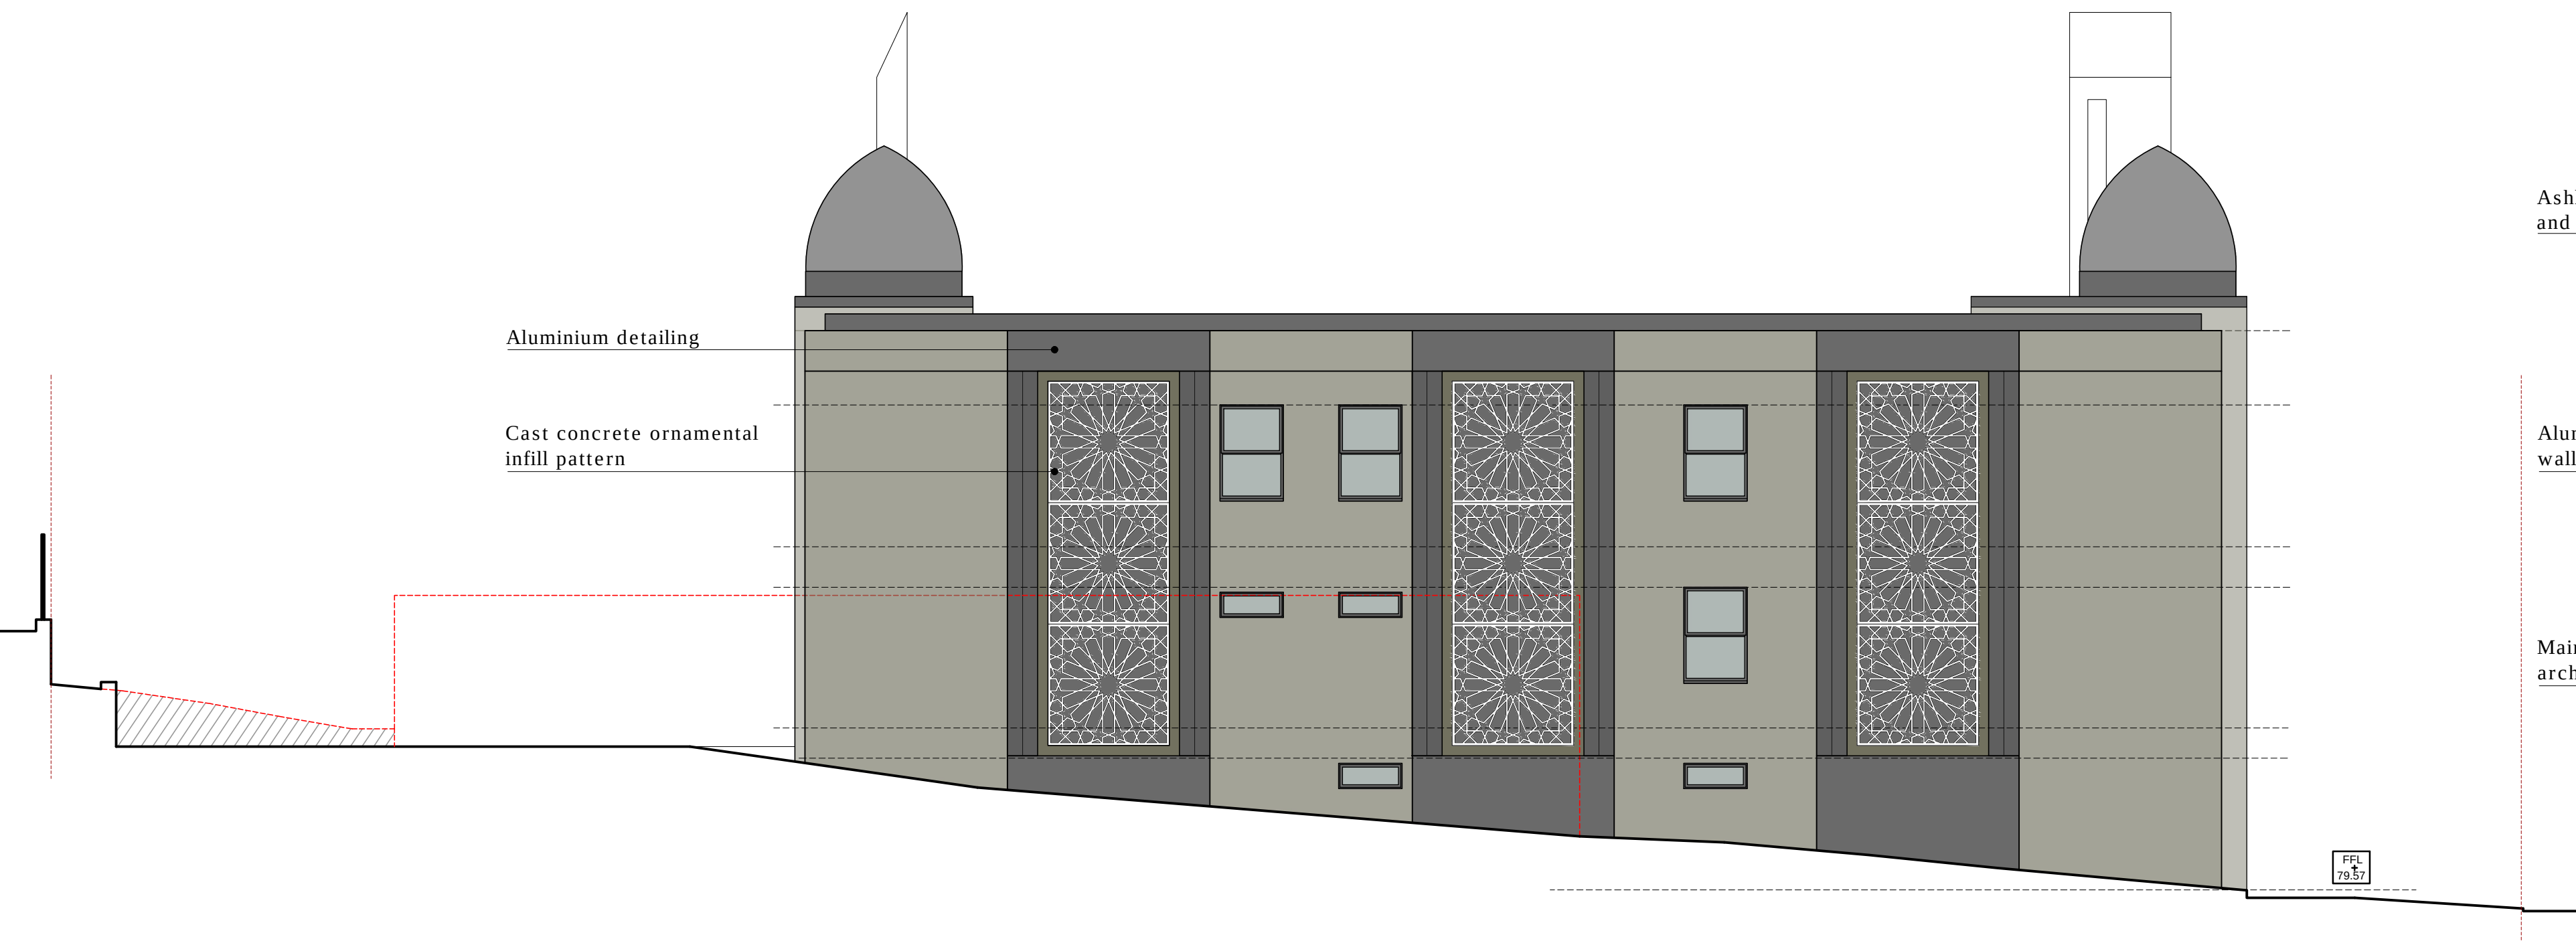

PROPOSED SIDE ELEVATION
1:100

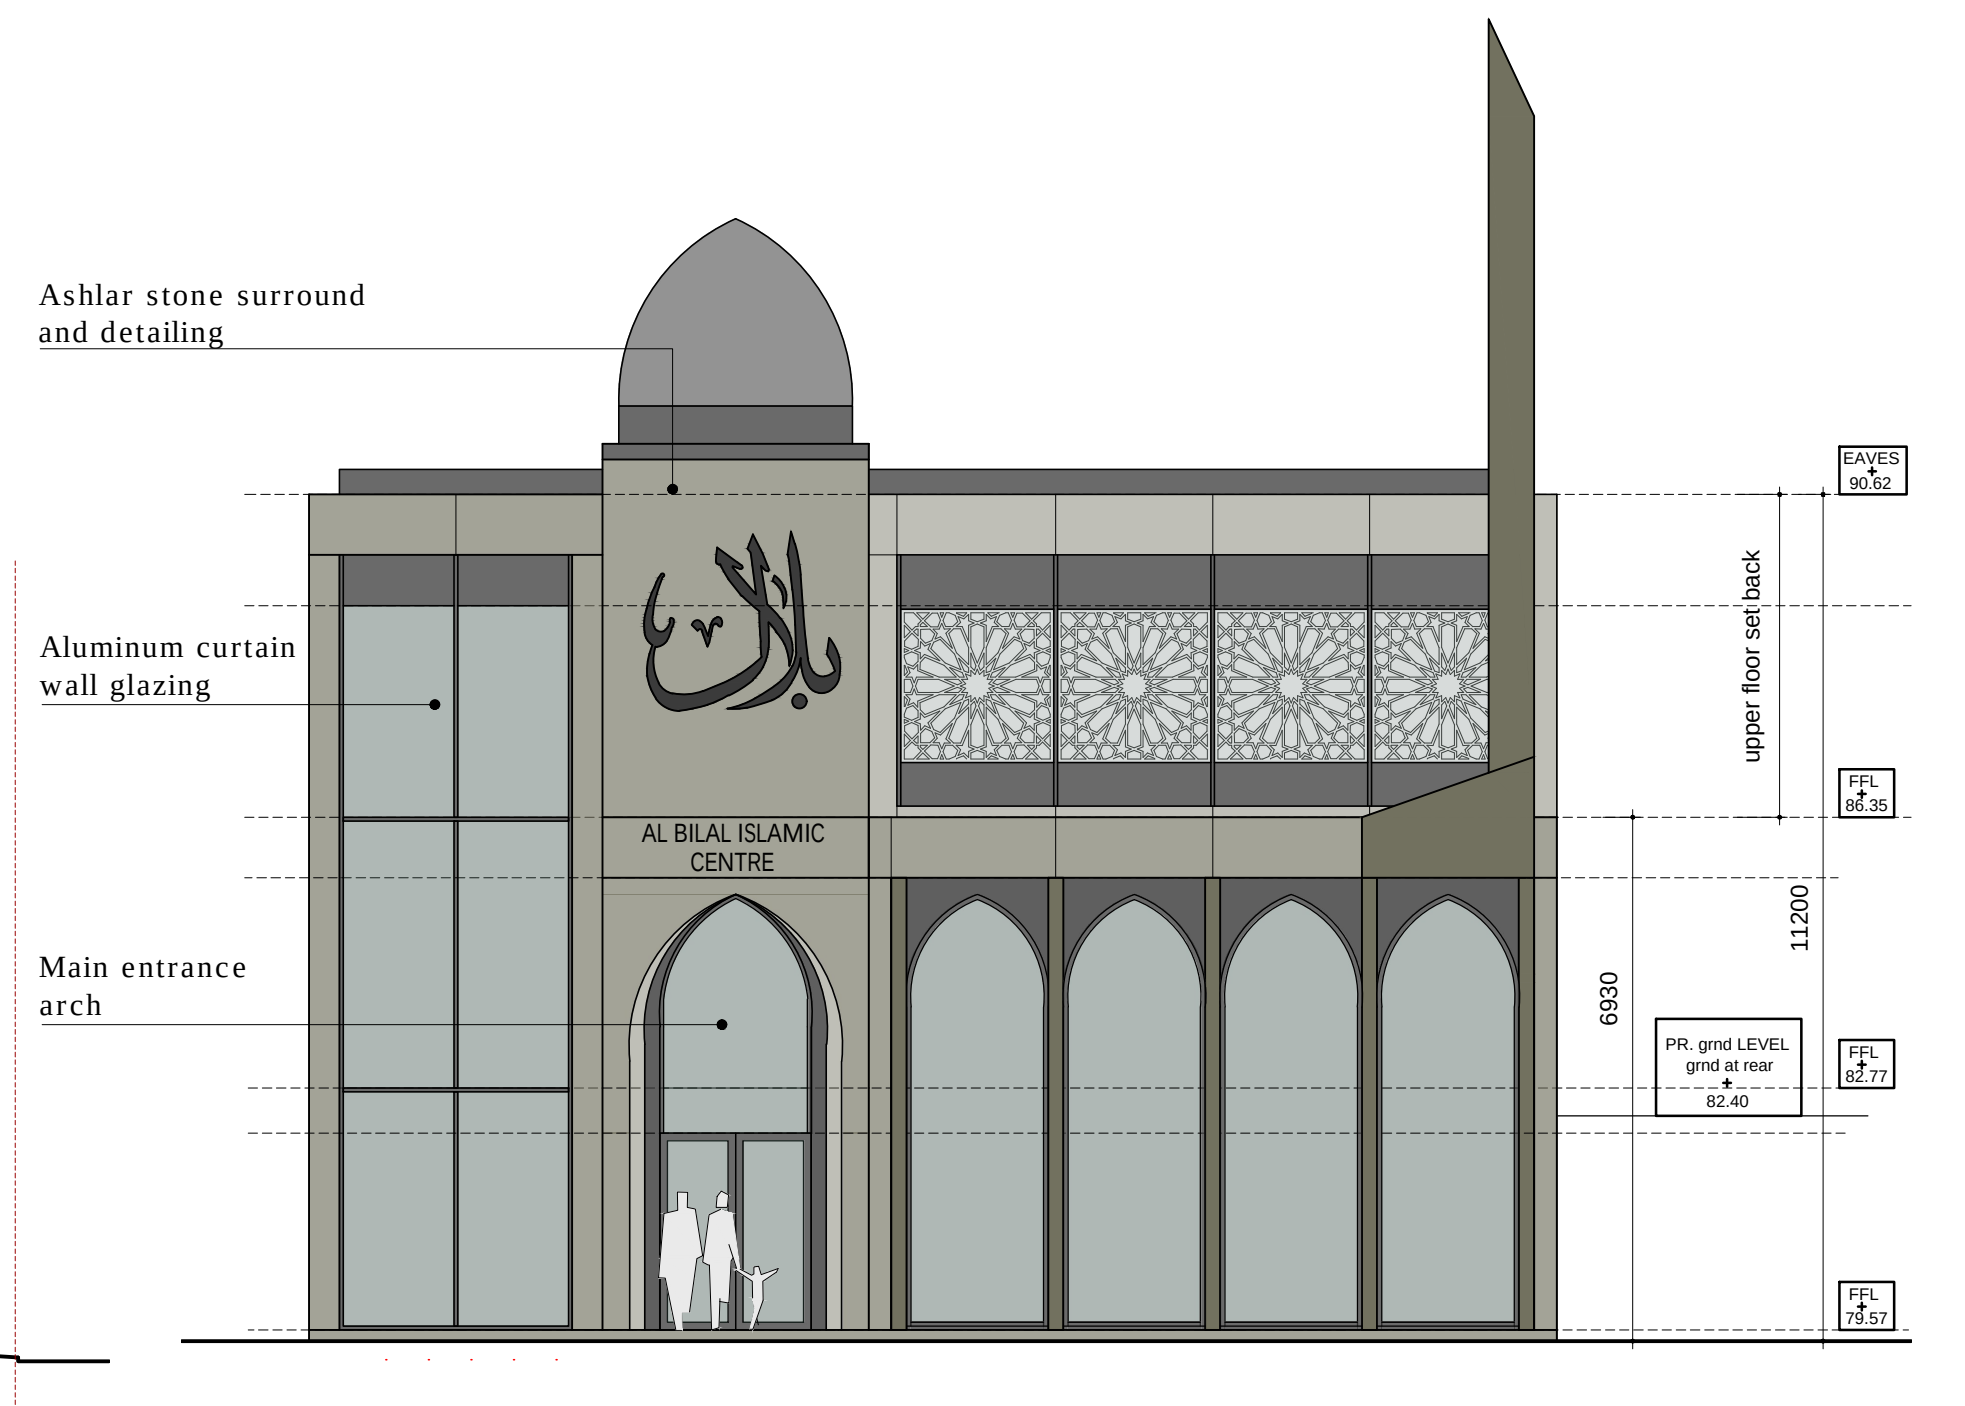

PROPOSED FRONT ELEVATION
1:100

Job Title

Demolition of existing Al-Bilal Mosque and erection of new purpose built Islamic Community Centre

Site Address

Al Bilal Islamic Centre
52 Bury Old Rd
Prestwich
M25 0ER

Drawing Title

Proposed Elevations

Scale

1/100/1:200 @ A1

Date

17.08.23

Drawn

uf

A. 275a Upper Brook St
Manchester
M13 0HR

T. 07894401574
E. info@lumitekton.com