



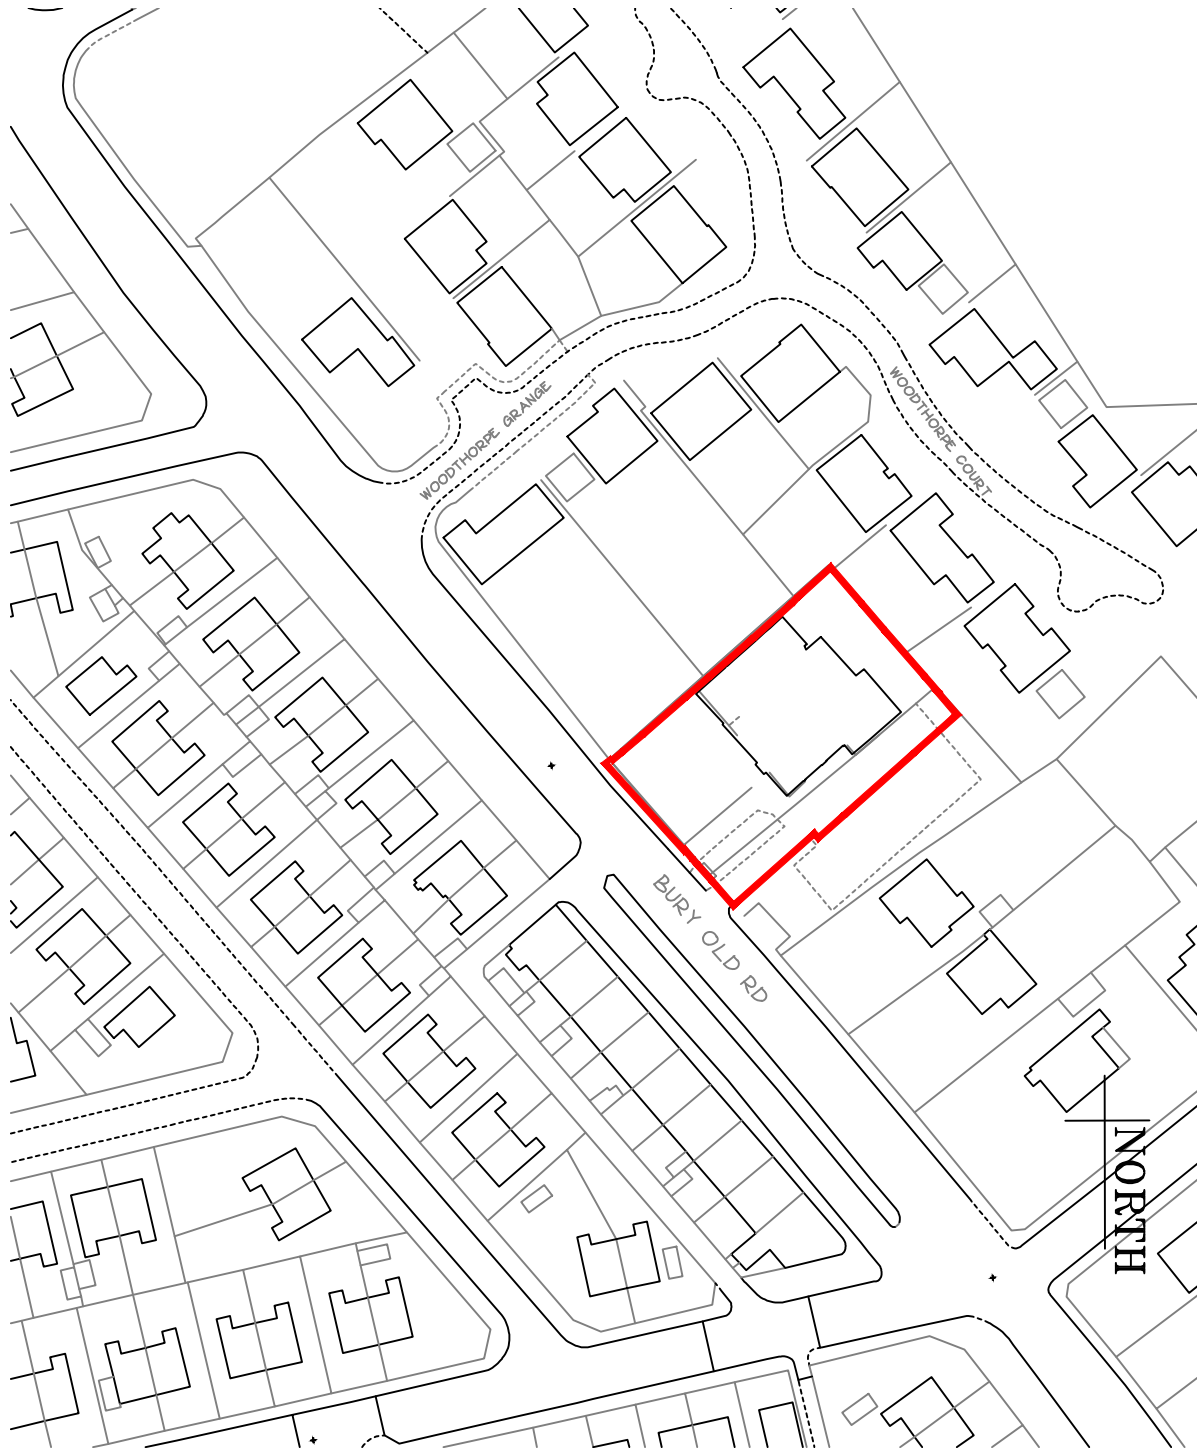


SITE LOCATION PLAN
1:1250

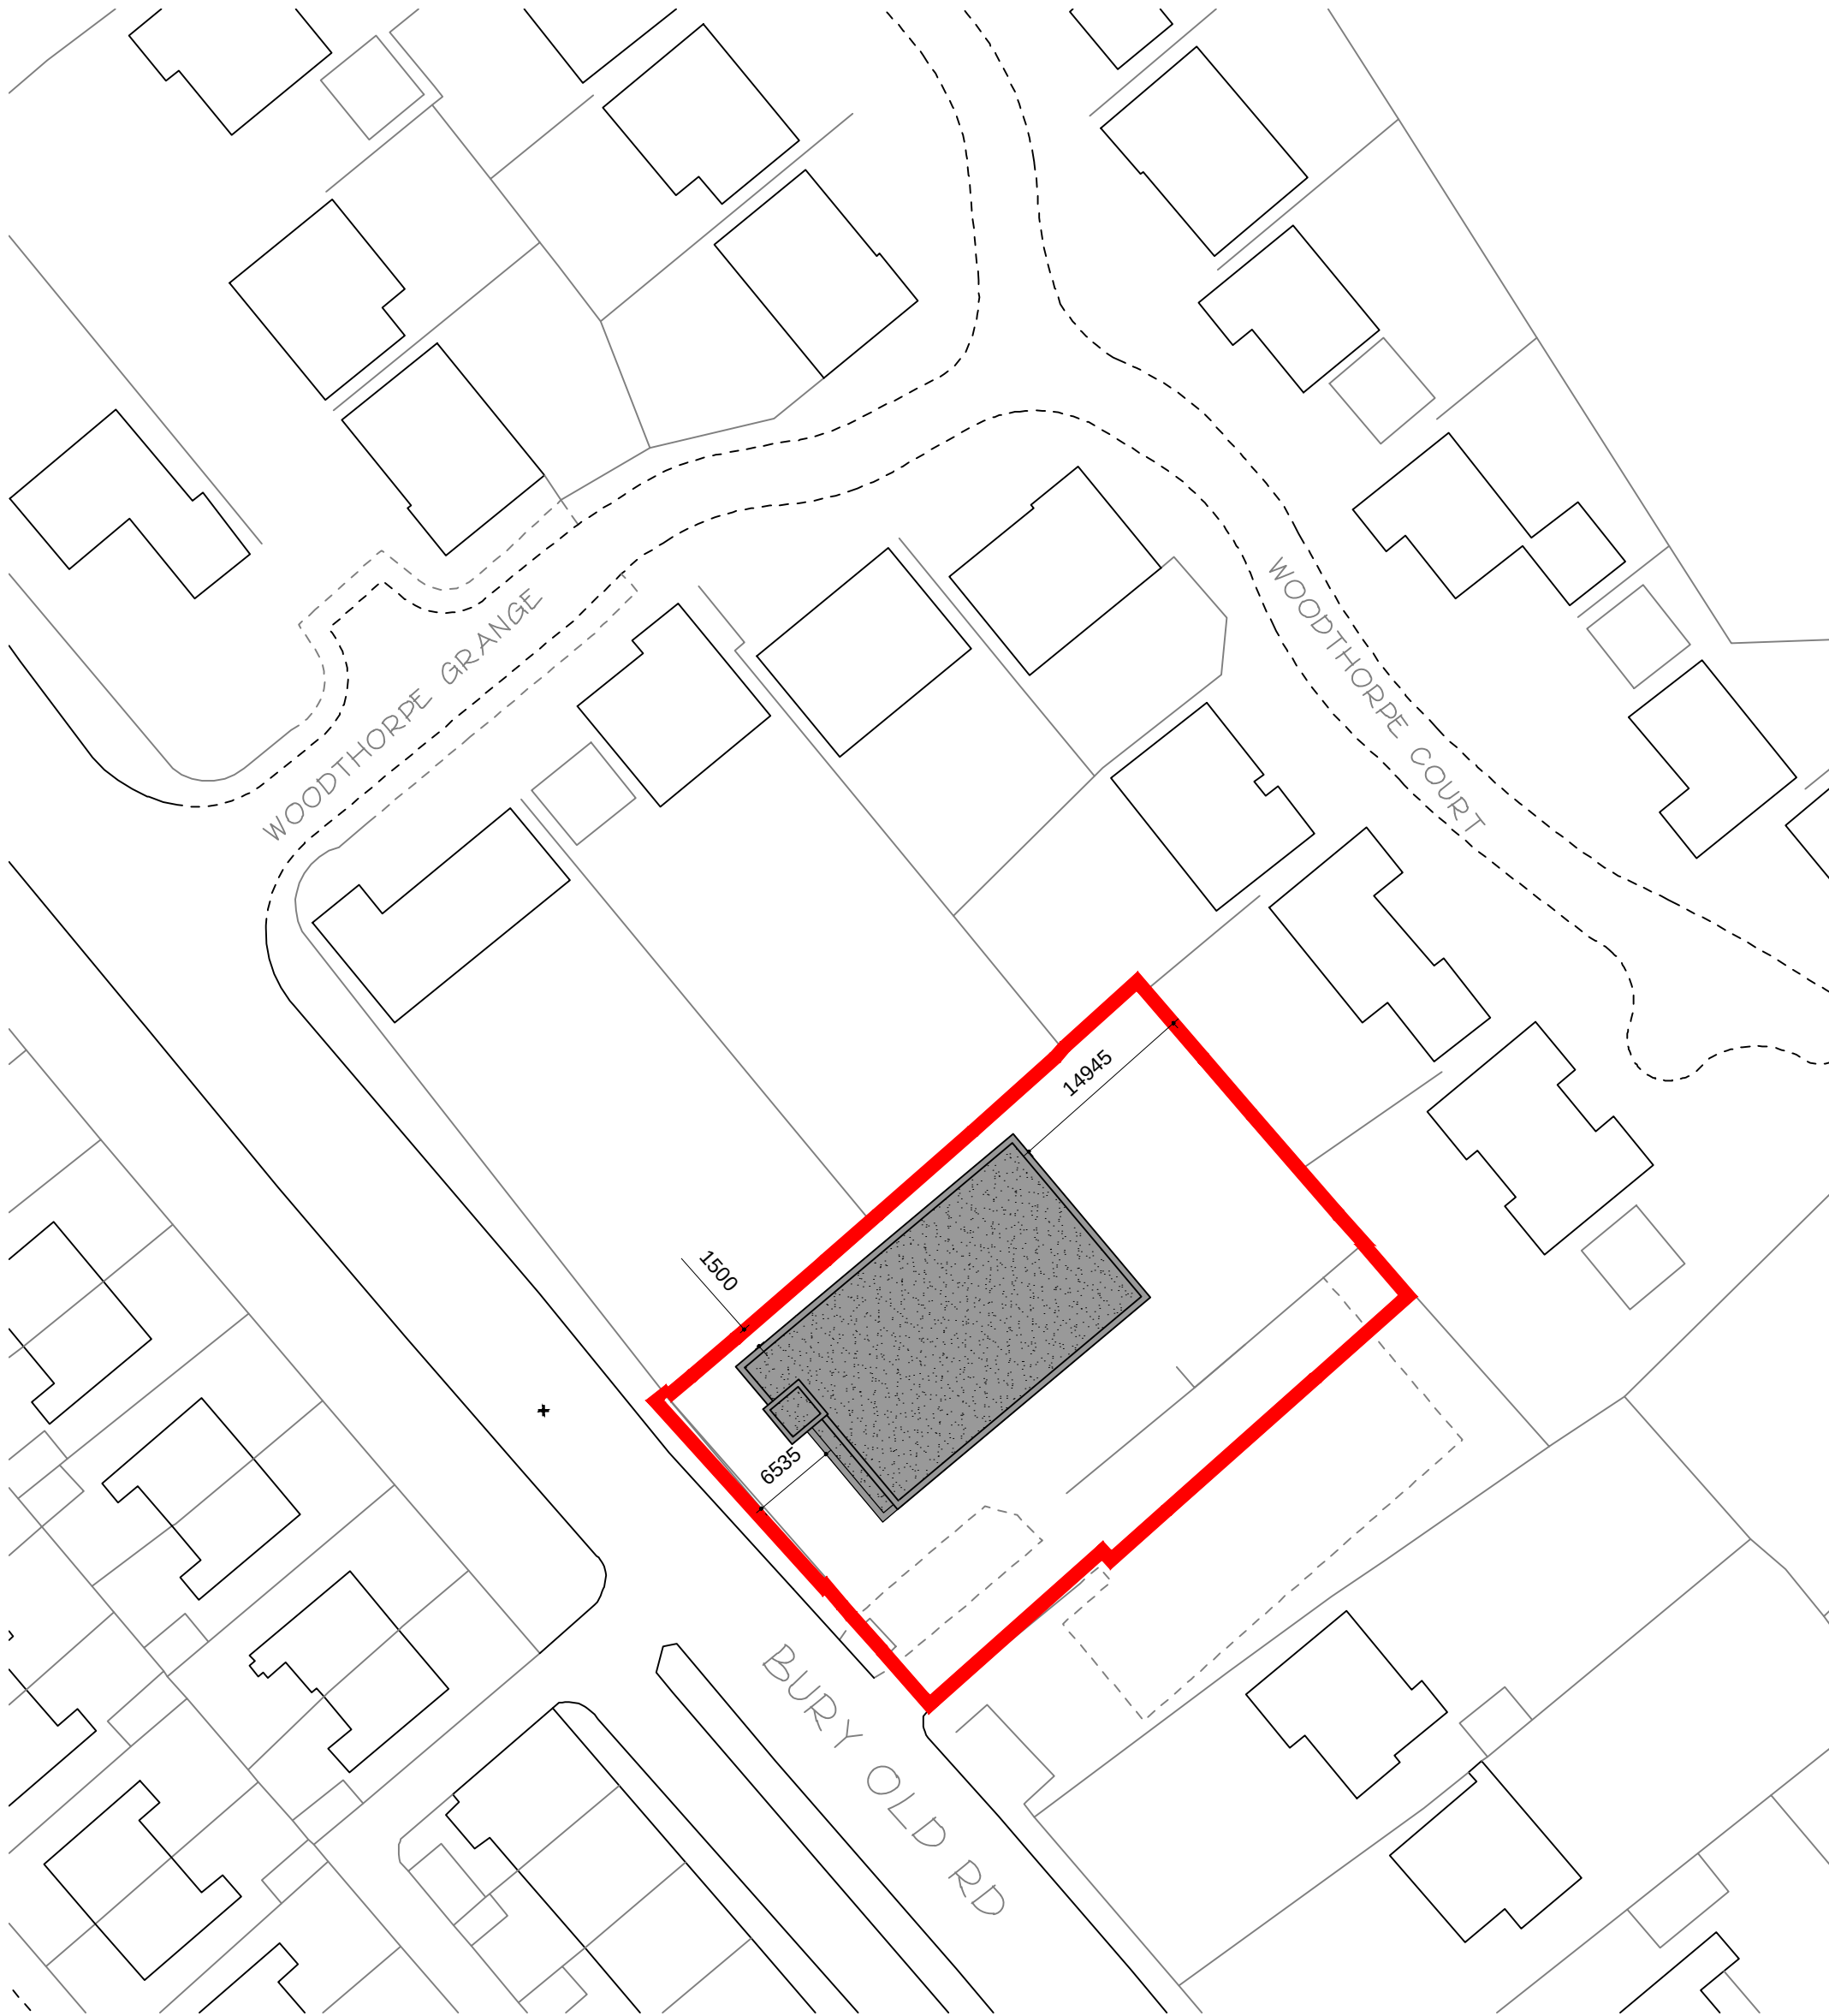

BLOCK PLAN
1:500

Revisions

revision	date	comments
A	28.07.23	Building repositioned
B	22.11.23	Red line amended
C	22.12.23	Building set back

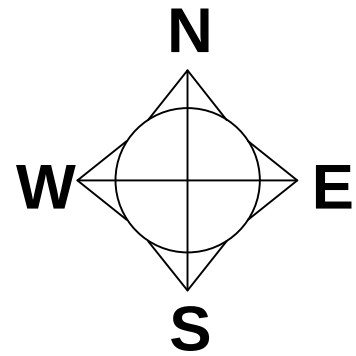

Job Title

Demolition of existing Al-Bilal Mosque and erection of new purpose built Islamic Community Centre

Site Address

Al Bilal Islamic Centre
52 Bury Old Rd
Prestwich
M25 0ER

Drawing Title

Site plans

Scale

As shown @ A1

Date

07.10.22

Drawn

uf

A., 275a Upper Brook St
Manchester
M13 0HR

T., 07894401574
E., info@lumitektion.com