



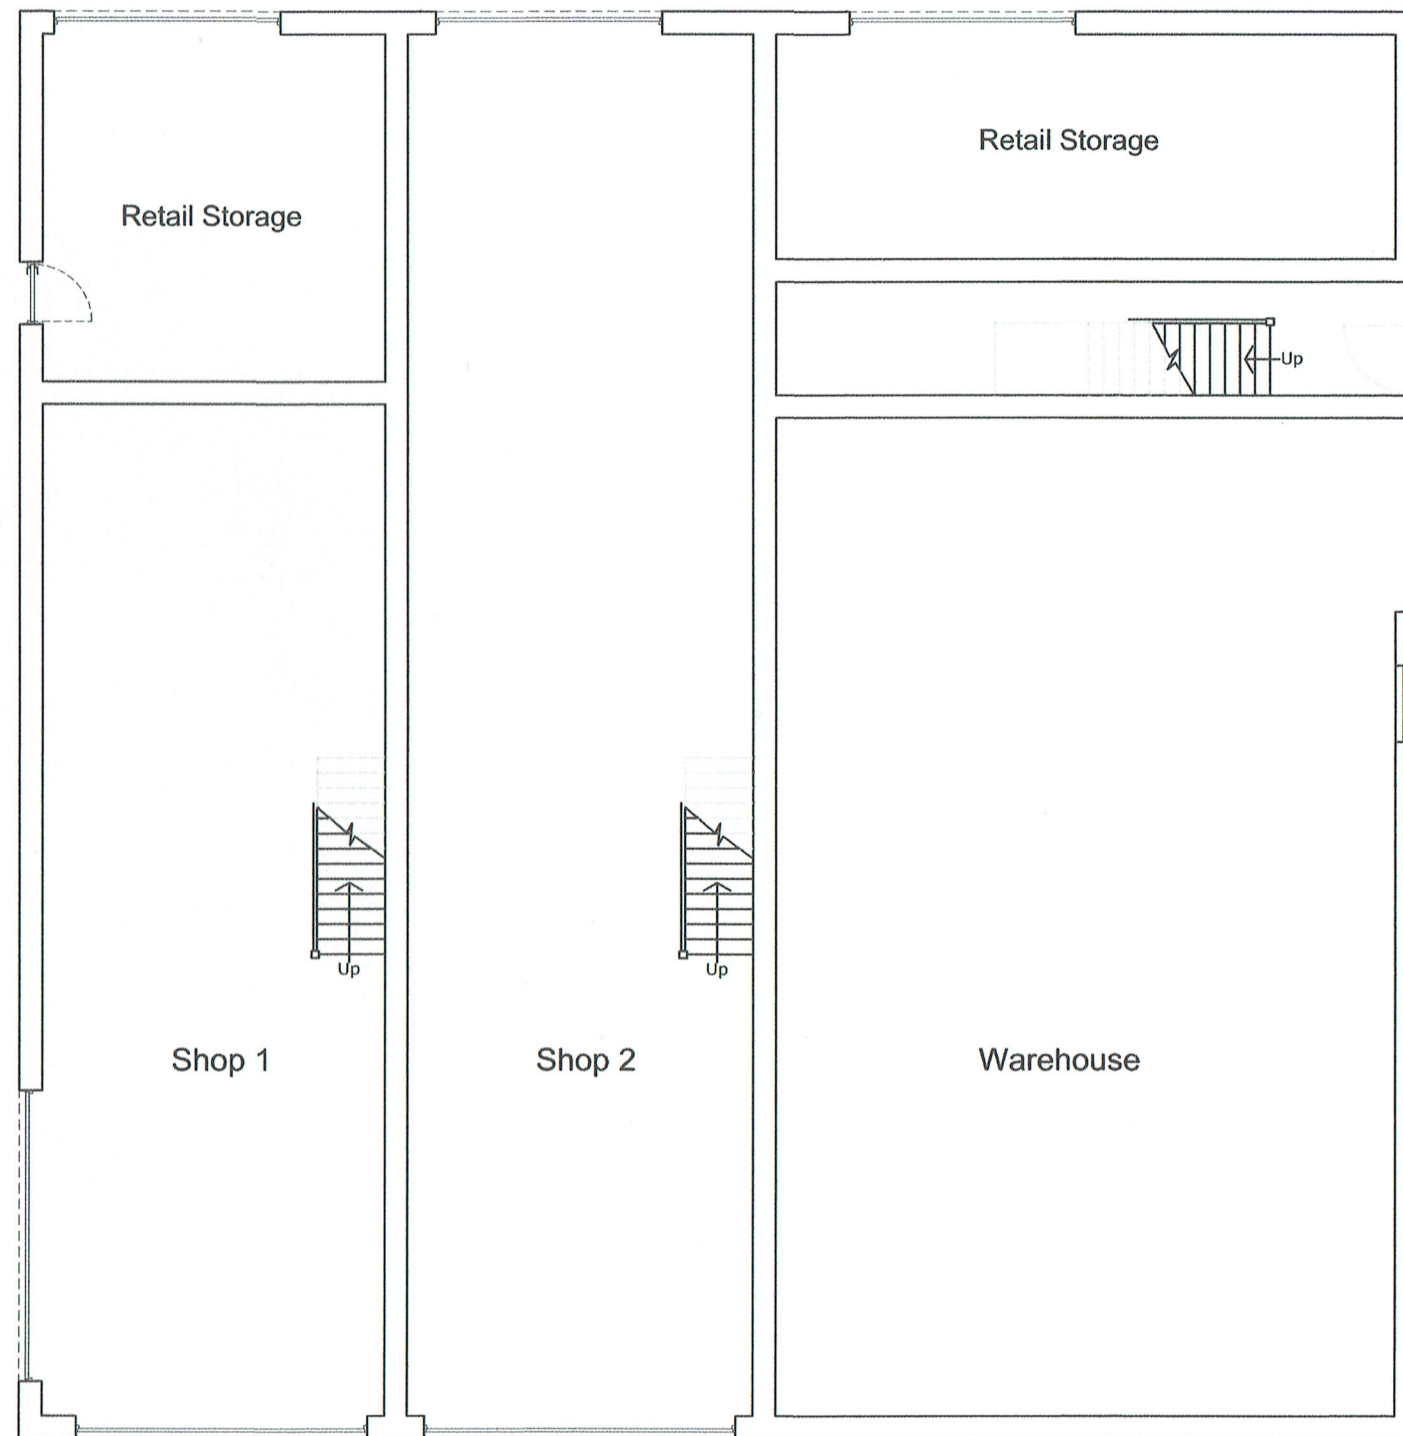

No. 65 – 69 Rochdale Road
PRE-EXISTING GROUND FLOOR PLAN

 

NOTES:					YOUR ARCHITECTURAL PLAN					Client:					Drawing Title:									
We will not be responsible for the contract after having obtained Planning Permission and/or Building Regulation										www.yourarchitecturalplan.co.uk 07908760909 02074763826 pnweze@yourarchitecturalplan.co.uk paulnweze@yahoo.co.uk					Client					Pre-Existing Ground Floor Plan				
Approvals and that there can be no guarantee that Planning Permission and/or Building Regulation will be obtained. Any works that are started before approvals will be at owner's risk.										Project Title:					Original Issue Date:					Scale @ A3:				
No responsibility will be taken for works which are unforeseen and for any alterations made which are beyond the control of the agent. All dimensions are in metres.															May, 2026					1:100				
Contractor to check site thoroughly, verify dimensions before any work and report any discrepancies.															65 - 69 Rochdale Road, Bury, Greater Manchester. BL9 7AX					Drawn By: PI				
															Number 100/001					Revision -				
Rev Date By Chk Comment																								