



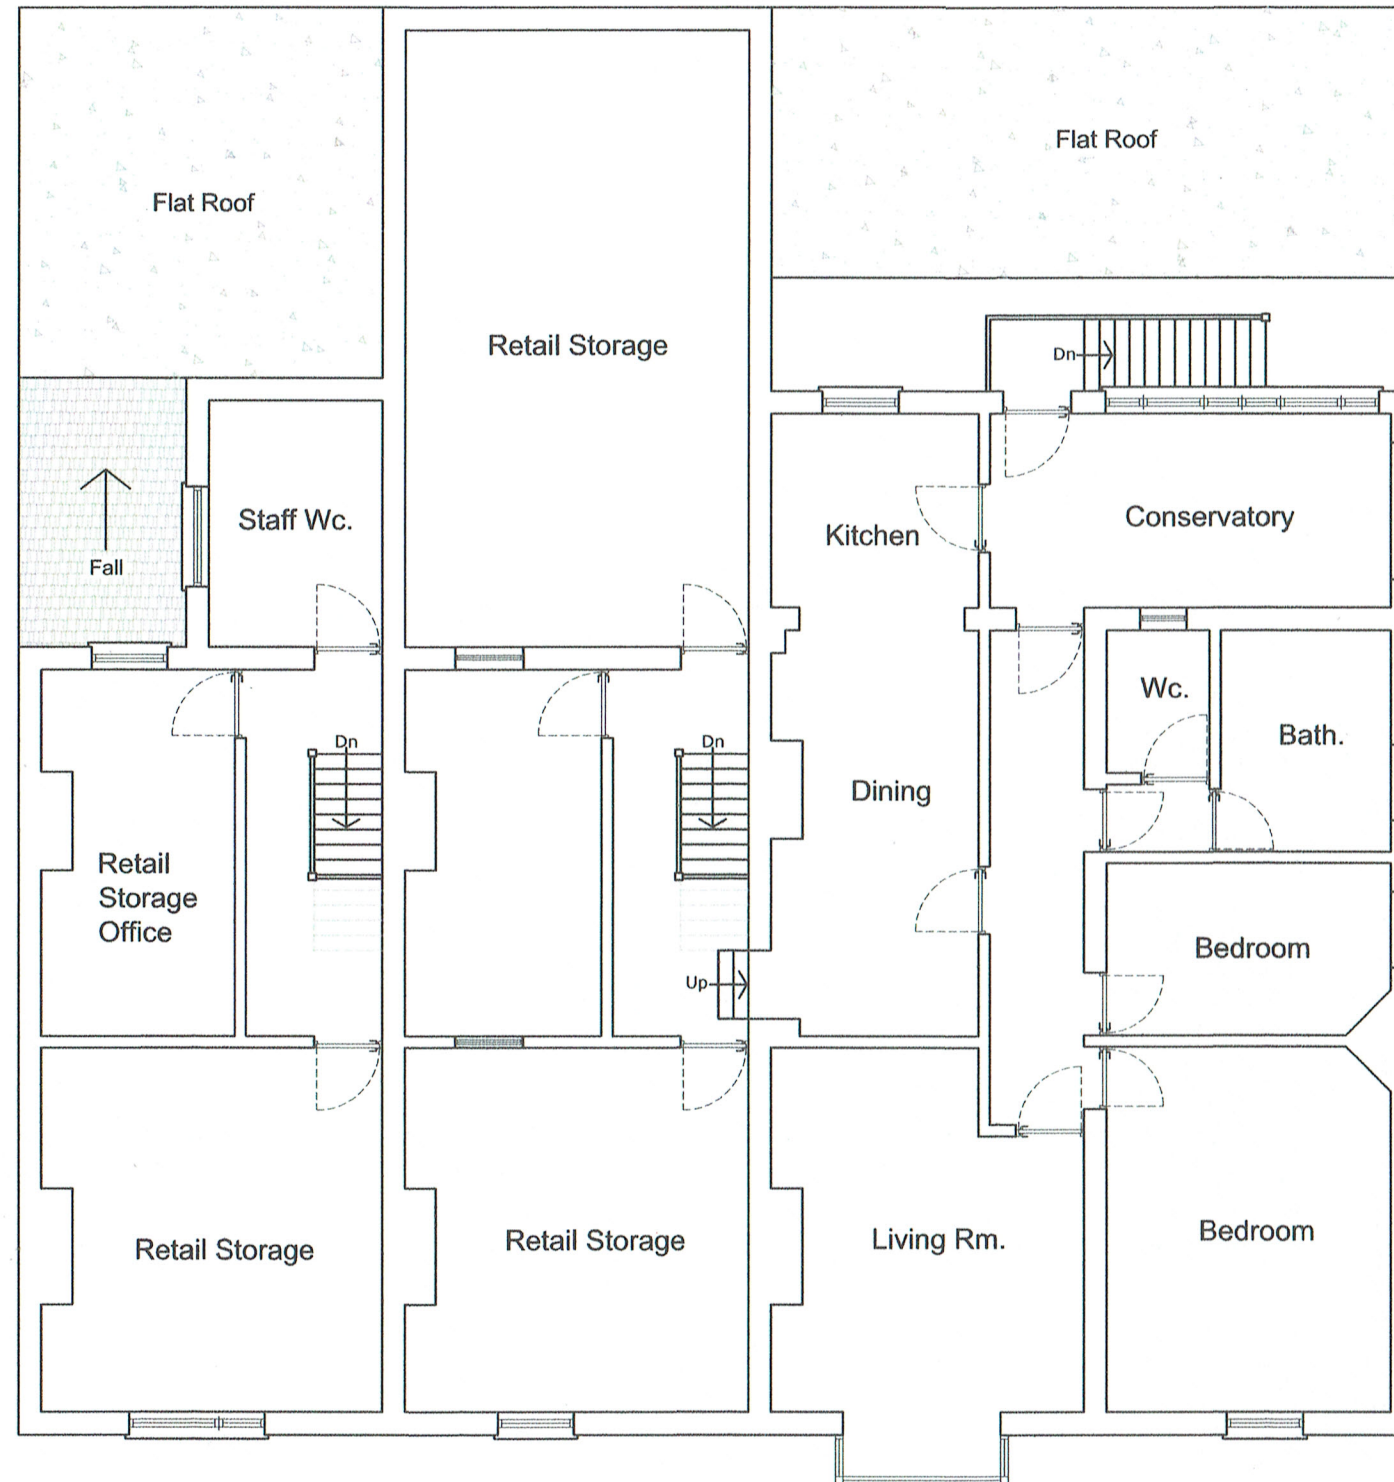

No. 65 – 69 Rochdale Road
PRE-EXISTING FIRST FLOOR PLAN

 

NOTES:

We will not be responsible for the contract after having obtained Planning Permission and/or Building Regulation

Approvals and that there can be no guarantee that Planning Permission and/or Building Regulation will be obtained. Any works that are started before approvals will be at owner's risk.

No responsibility will be taken for works which are unforeseen and for any alterations made which are beyond the control of the agent. All dimensions are in metres.

Contractor to check site thoroughly, verify dimensions before any work and report any discrepancies.

**YOUR
ARCHITECTURAL
PLAN**

www.yourarchitecturalplan.co.uk | 07908760909 | 02074763826
pnweze@yourarchitecturalplan.co.uk | paulnweze@yahoo.co.uk

Rev	Date	By	Chk	Comment
-----	------	----	-----	---------

Client:

Client

Project Title:

65 - 69 Rochdale Road,
Bury, Greater Manchester.
BL9 7AX

Drawing Title:

Pre-Existing First Floor Plan

Original Issue Date:

May, 2026

Drawn By:

PI

Number
100/002

Scale @ A3:

1:100

Checked By:

PN

Revision

-