



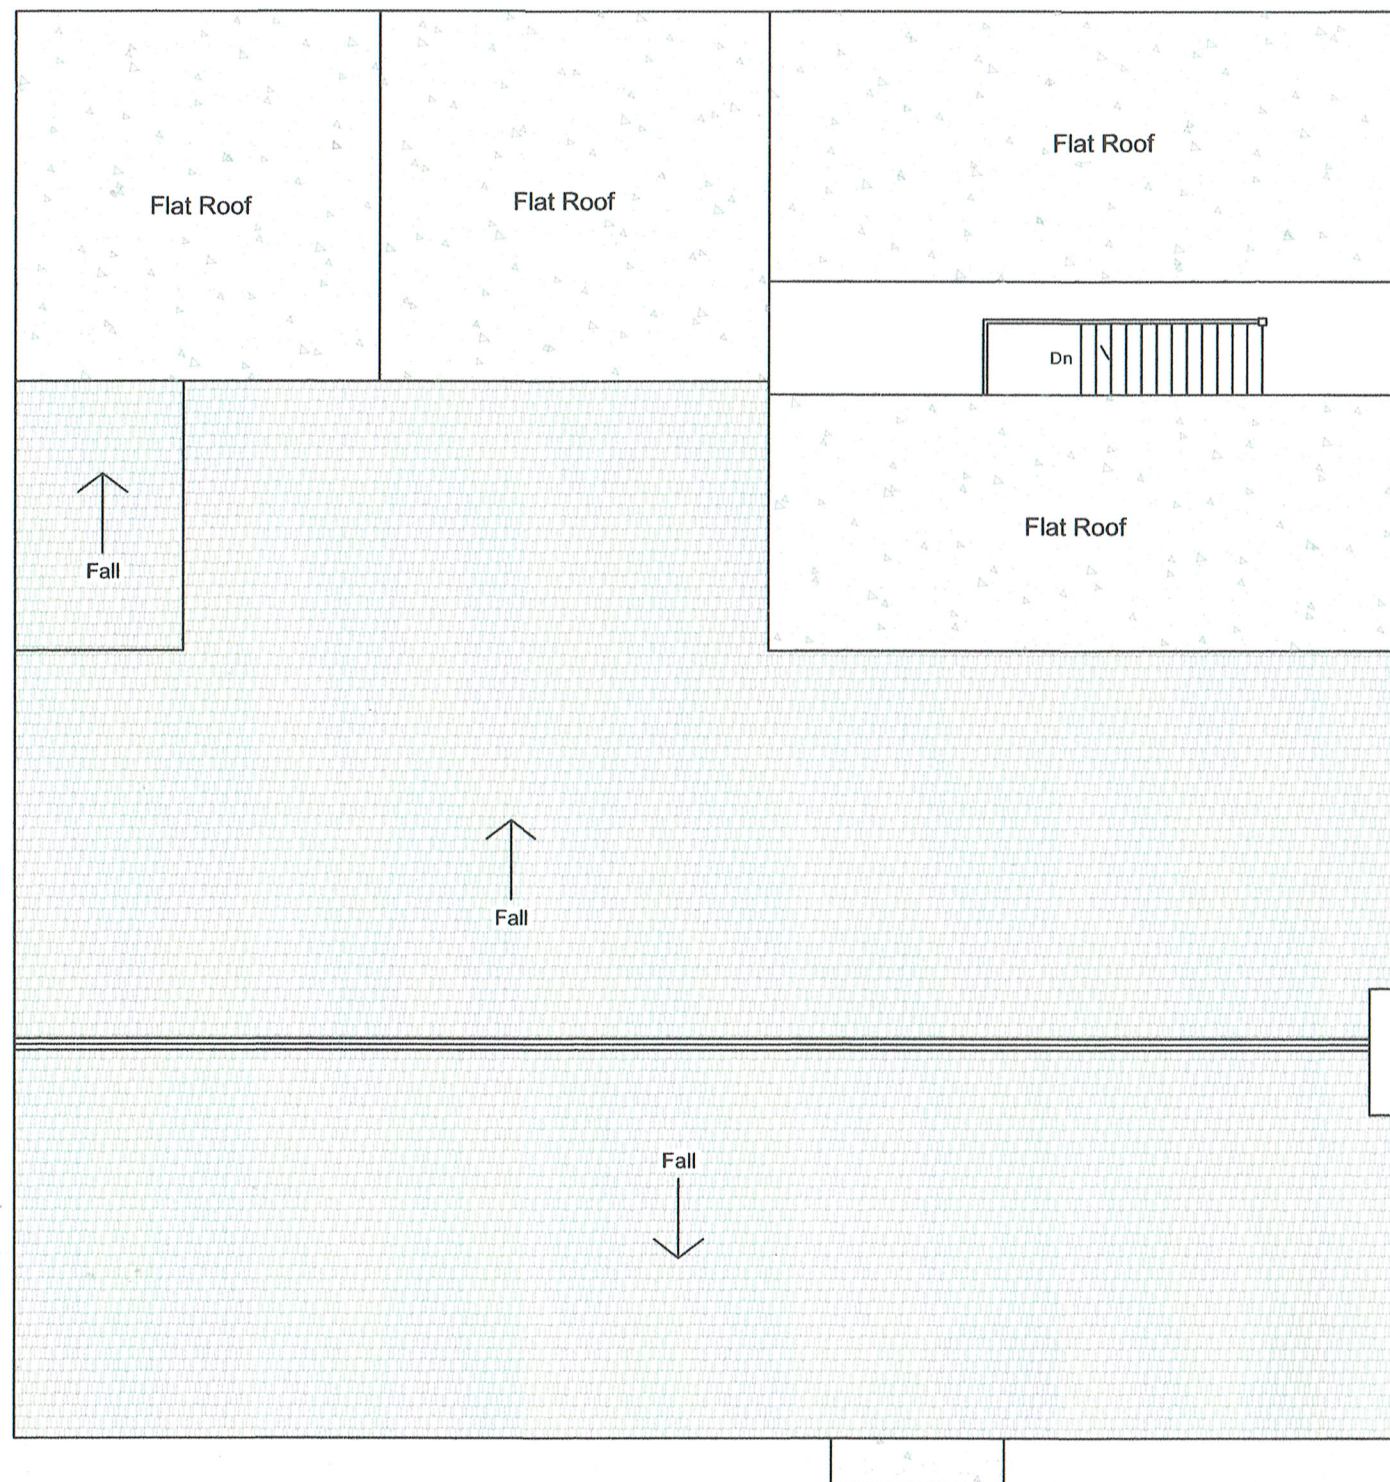

No. 65 – 69 Rochdale Road
PRE-EXISTING ROOF PLAN

 

NOTES:

We will not be responsible for the contract after having obtained Planning Permission and/or Building Regulation

Approvals and that there can be no guarantee that Planning Permission and/or Building Regulation will be obtained. Any works that are started before approvals will be at owner's risk.

No responsibility will be taken for works which are unforeseen and for any alterations made which are beyond the control of the agent. All dimensions are in metres.

Contractor to check site thoroughly, verify dimensions before any work and report any discrepancies.

Rev	Date	By	Chk	Comment

YOUR ARCHITECTURAL PLAN

www.yourarchitecturalplan.co.uk | 07908760909 | 02074763826
pnweze@yourarchitecturalplan.co.uk | paulnweze@yahoo.co.uk

Client:	Drawing Title:	
Client	Pre-Existing Roof Plan	
Project Title:	Original Issue Date:	Scale @ A3
65 - 69 Rochdale Road, Bury, Greater Manchester. BL9 7AX	May, 2026	1:100
	Drawn By:	Checked By:
	PI	PN
	Number	Revision
	100/003	-