

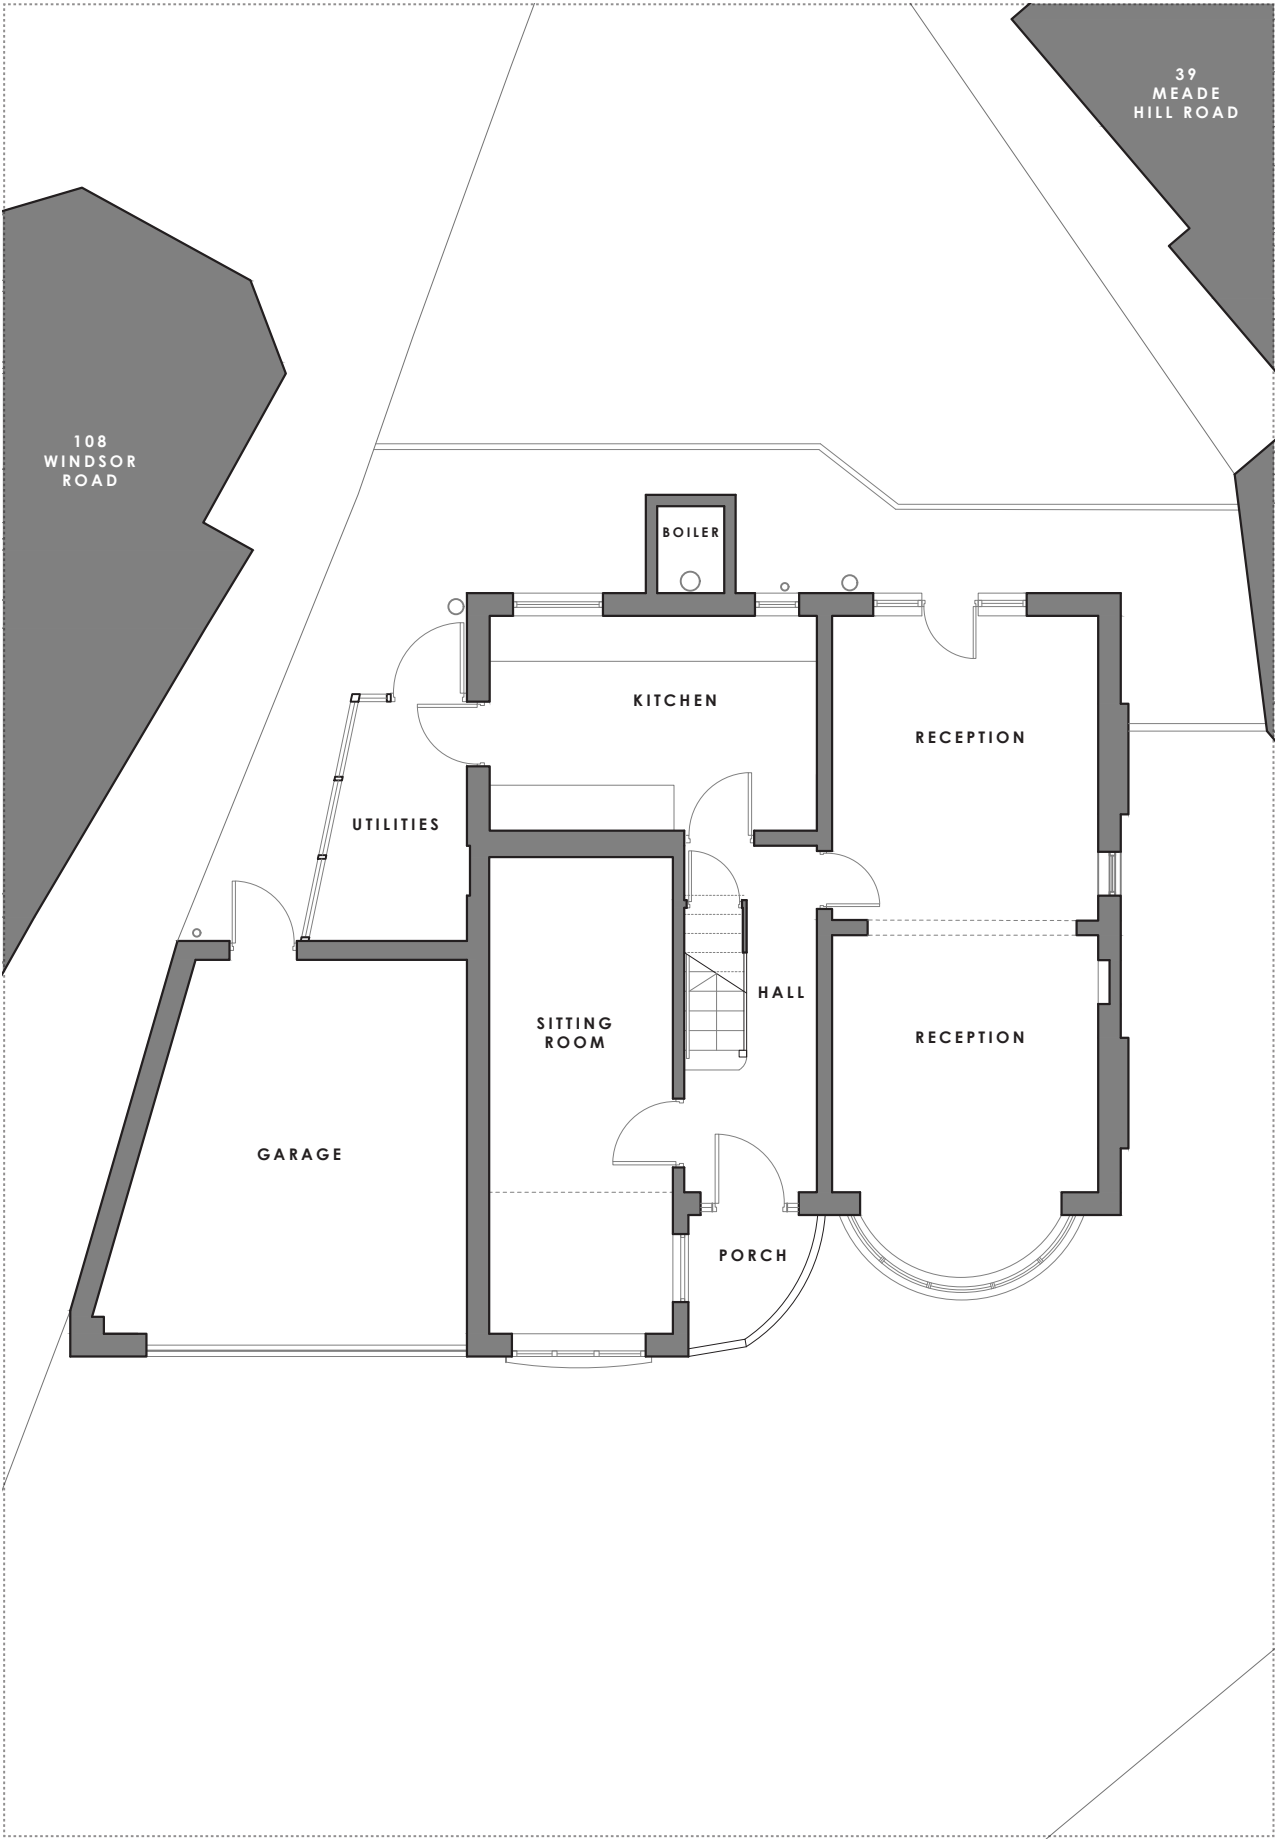


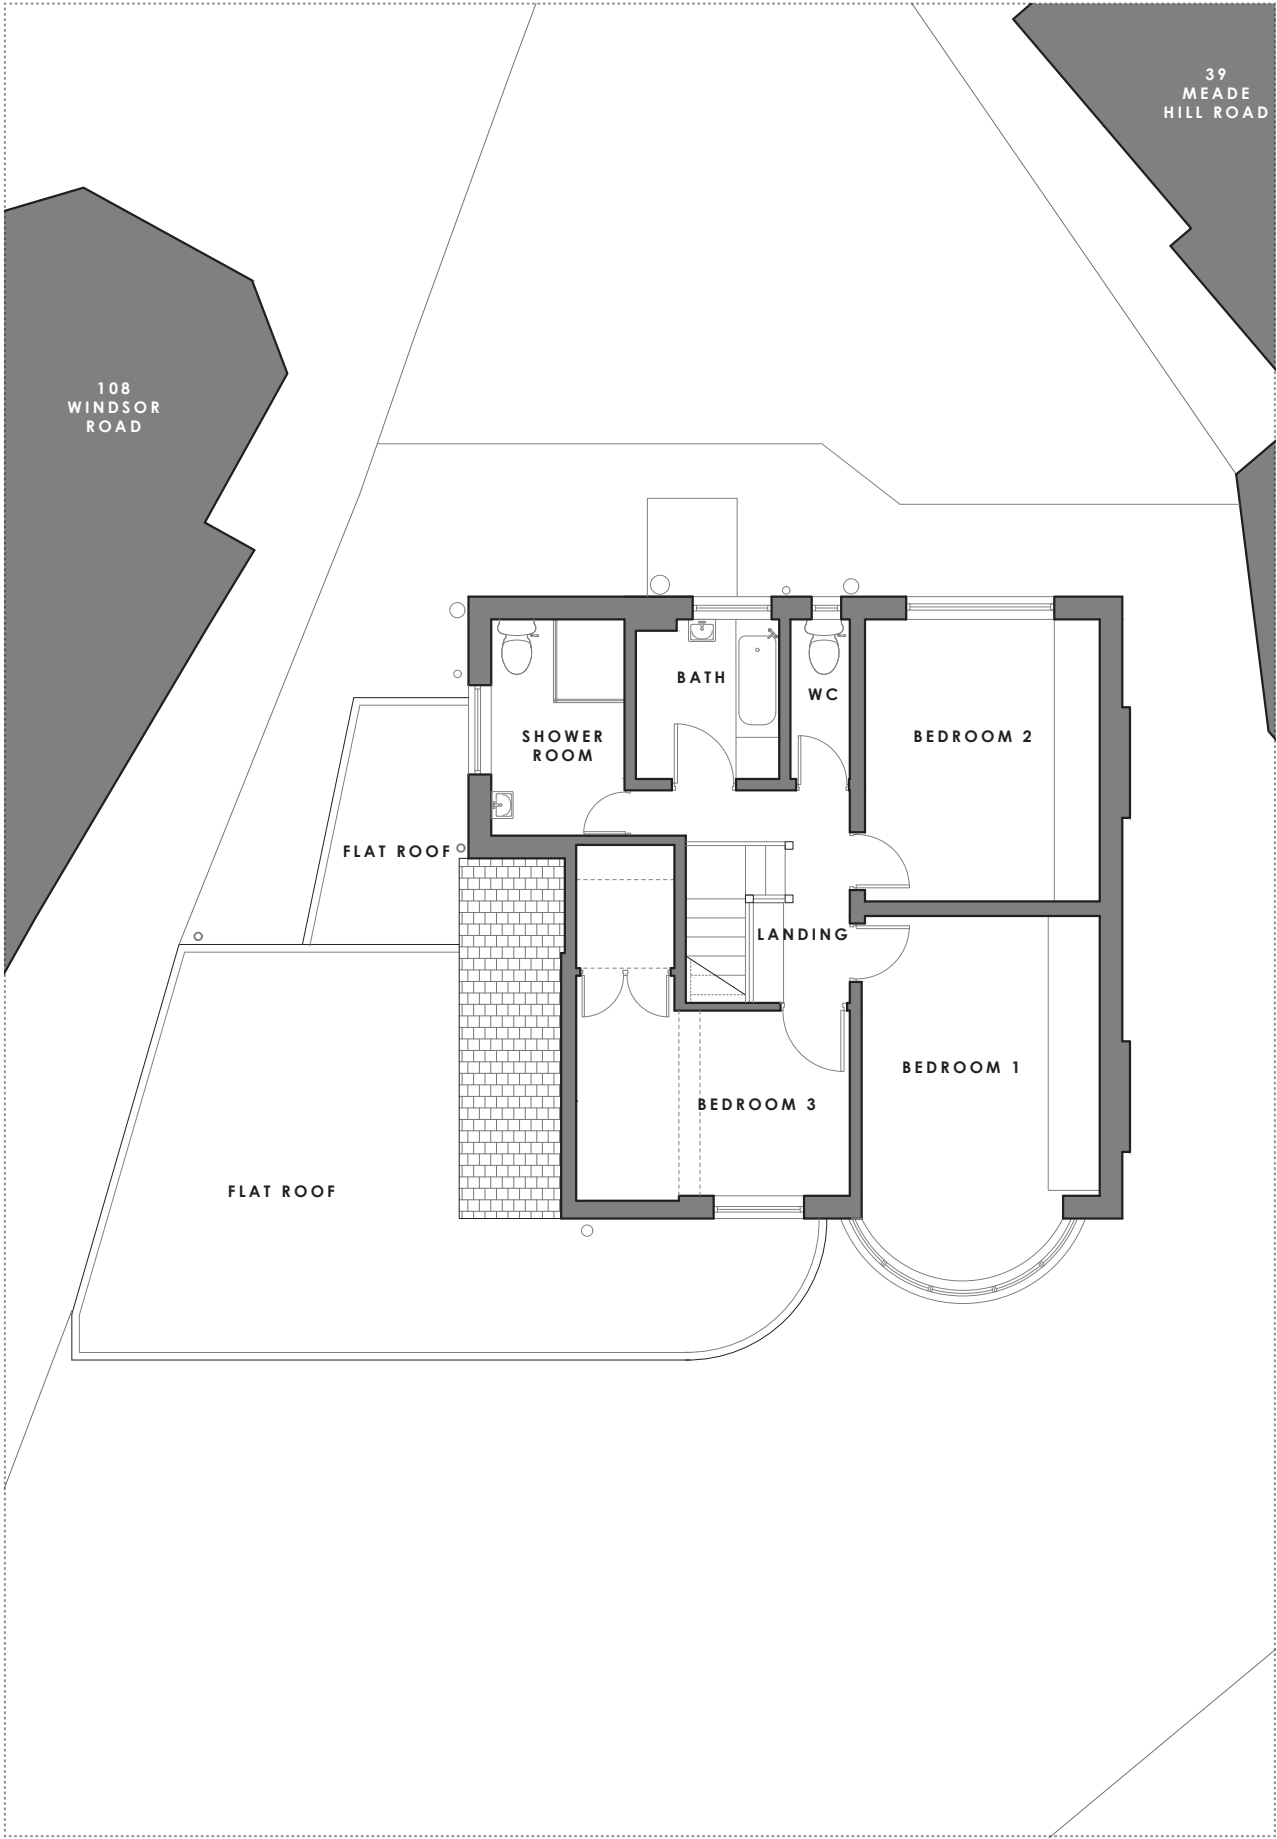

EXISTING GROUND FLOOR PLAN
1:100

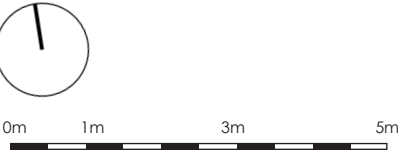

EXISTING FIRST FLOOR PLAN
1:100

Dimensioning

Figured dimensions only to be taken from these designs and drawings. Work to annotated dimensions only. All dimensions to be checked on site. Architectural designers to be informed immediately of any discrepancies before work proceeds. Drawings are to be read in conjunction with relevant specifications, structural engineers and service engineers' drawings.

Rev	Description	Date
A	Issued to Planning	29/03/2022

PLANNING ISSUE



Client
Saddam Shafqat

Project
35 Meade Hill Road,
Prestwich
M25 0GE

Title
Existing Floor Plans

Scale
1:100 @ A3

Drawing No. :
Sheet 3

Date
Mar 2021