
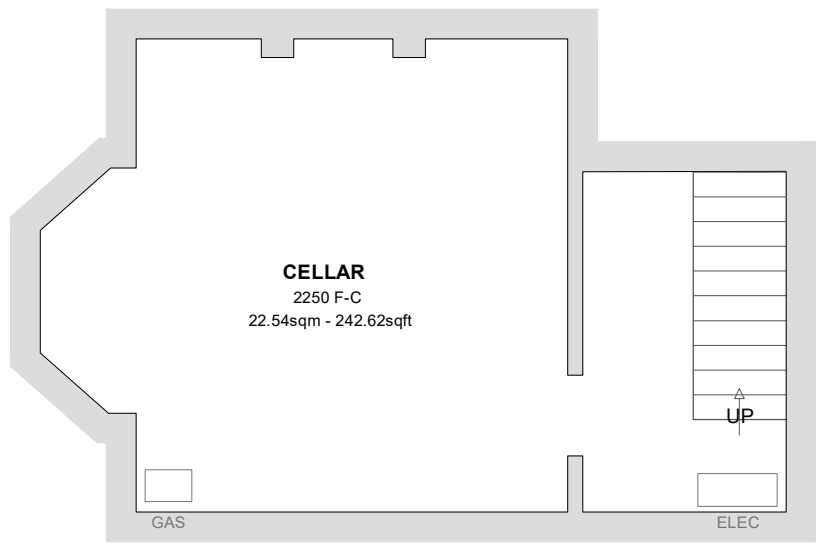
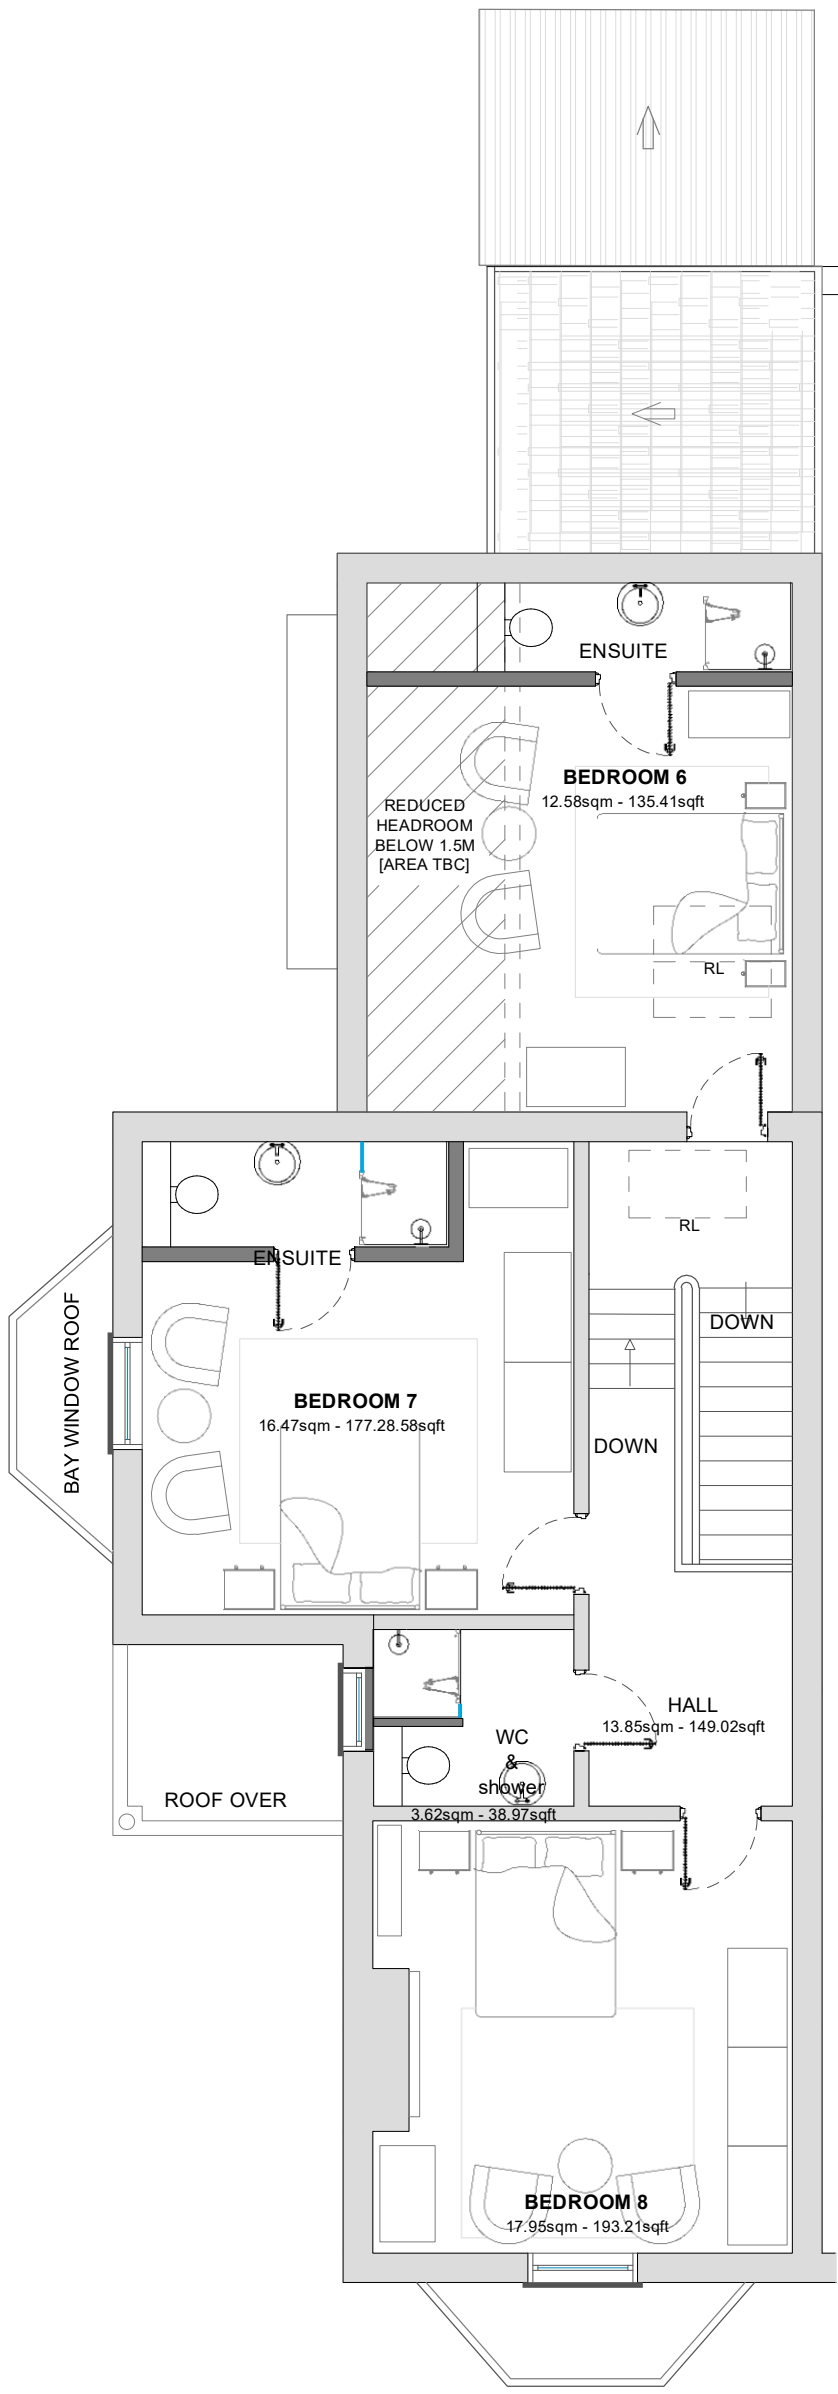
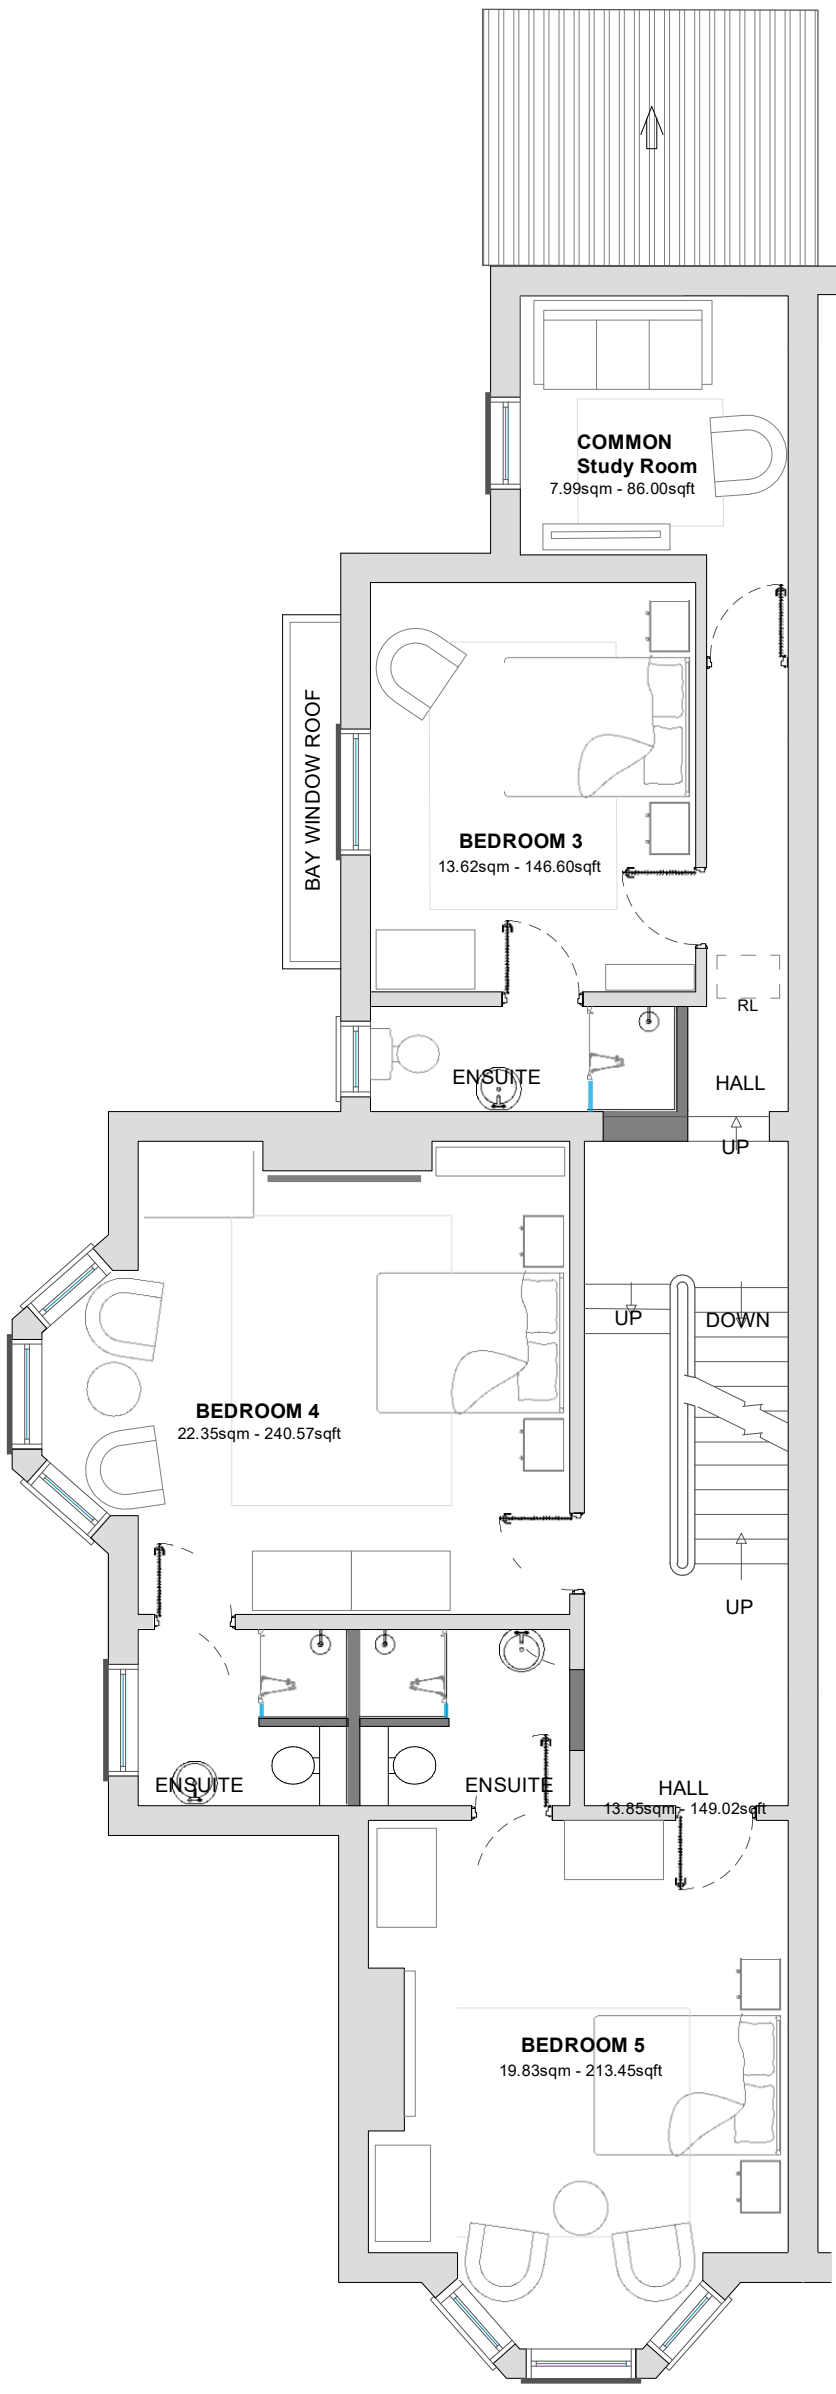


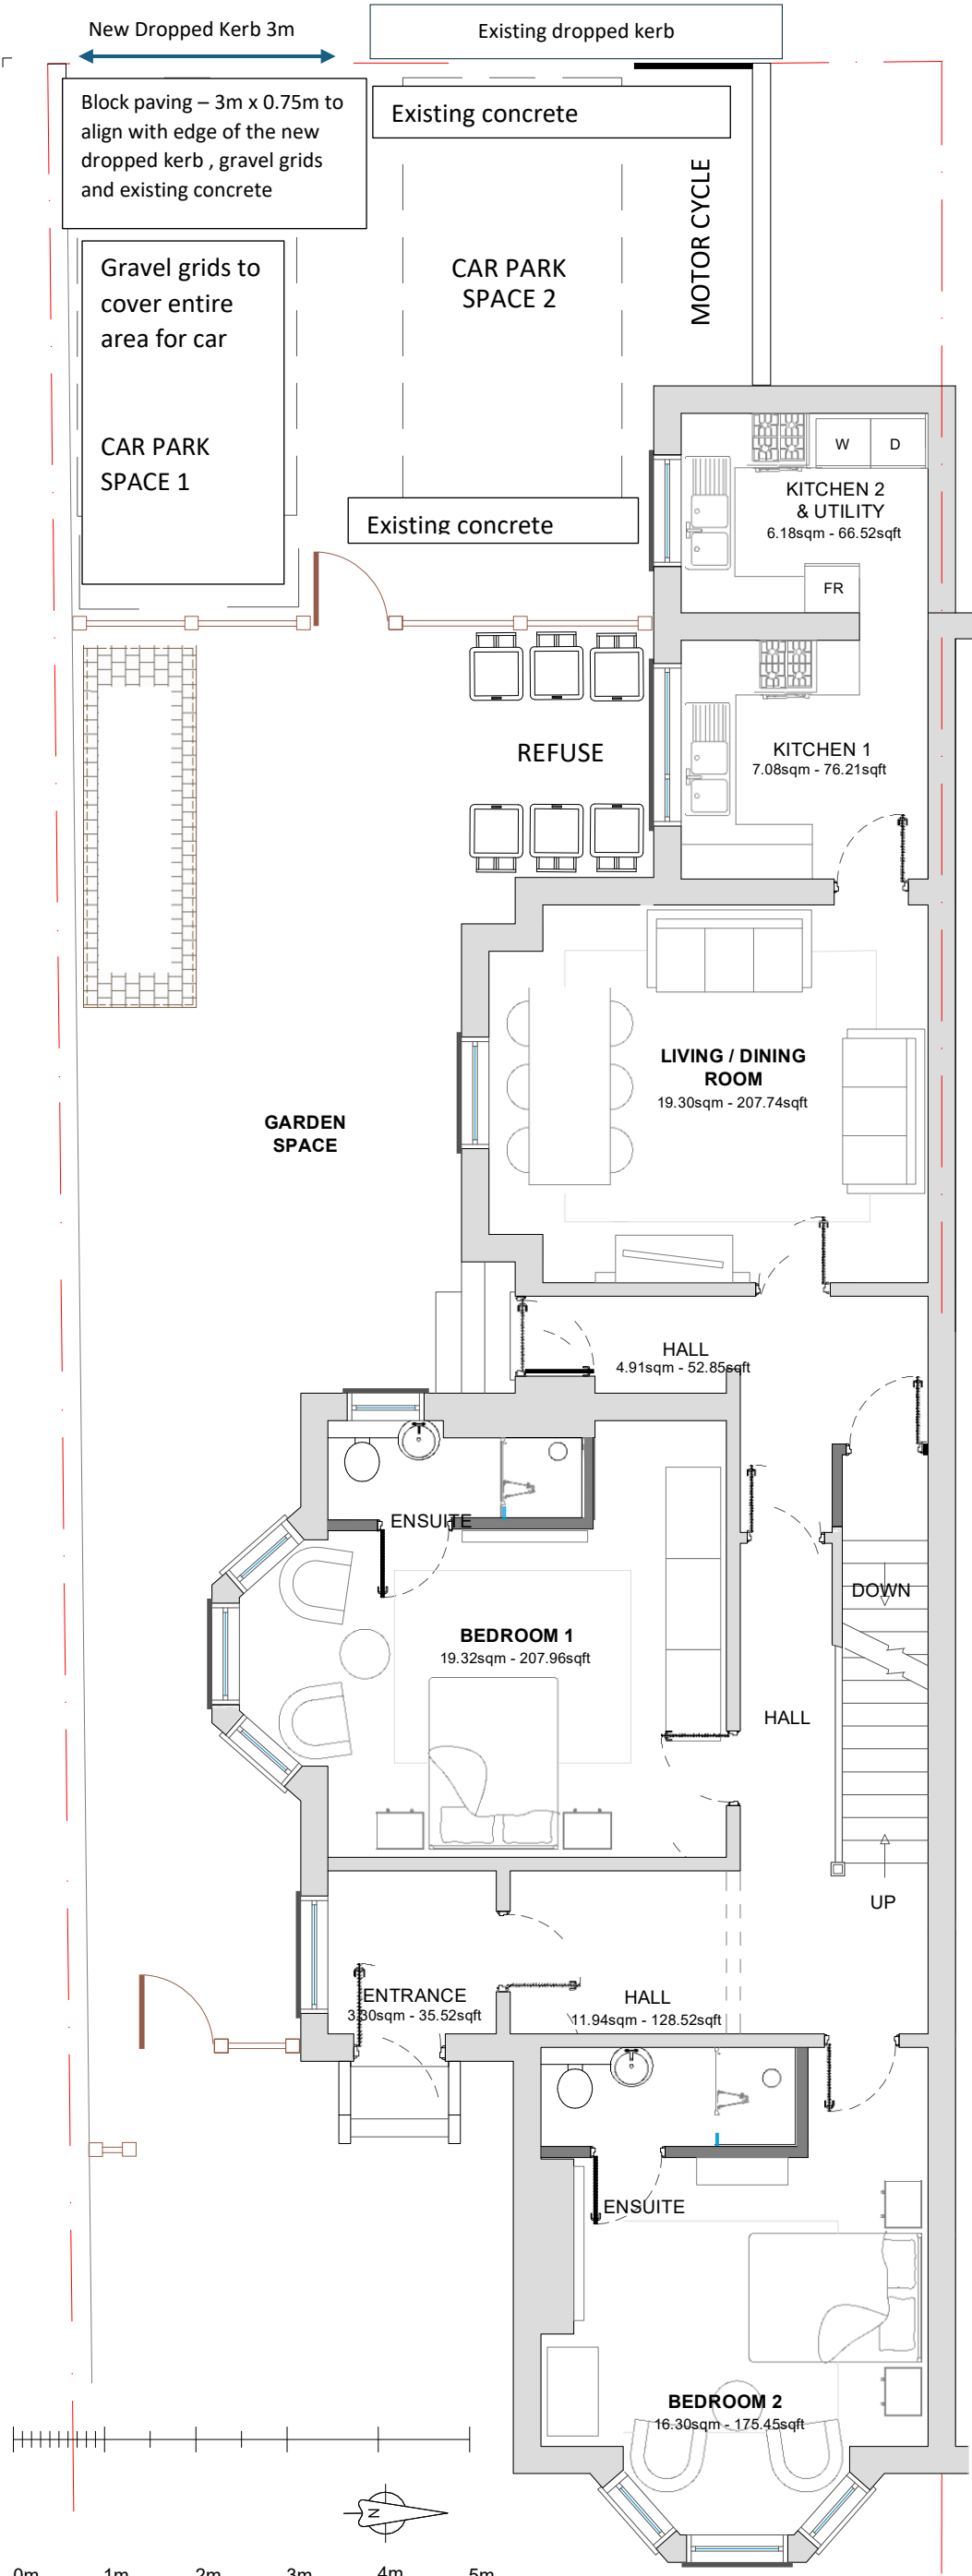

Proposed Cellar Floor Plan

© This Drawing & Design is the copyright of Jenkins Design Services Ltd and should not be reproduced without written consent.

Contractors are to check all levels & dimensions on site prior to site works commencing & report discrepancies to the Designers.

DO NOT SCALE FROM THIS DRAWING

PLANNING

Schedule of Accommodation

Ground Floor

2No. Bedrooms Ensuite.
2No. Kitchens
Living / Dining Room
Utility

First Floor

3No. Bedrooms Ensuite.
TV Room.

Second Floor

3No. Bedrooms Ensuite.

Total Bedrooms

8No. Bedrooms Ensuite

B	Rear Bedroom at First Floor noted as TV Room to reduce from Nine bed to Eight bed proposal.	CM	TR	01:05:25
A	Minor adjustment to door location on Bedroom 3.	CM	TR	18:03:25
Rev	Description	By	Chk	Date
Project:	221 Walmersley Road Bury, BL95DF			
Title:	Proposed Floor Plans EIGHT BEDROOM / EIGHT PERSON HMO			
Client:	Aul Developments			
Drawn By:	TR	BJ	Checker on	07/05/25
Original Size:	A1	ber:	22170	
Drawing Number:	B1	A-1020	REV	B

JENKINS DESIGN SERVICES

JENKINS DESIGN SERVICES LTD
100 Walmersley Road
Bury, BL9 7TH
Tel: 0161 779 7779
Email: info@jenkinsdesign.co.uk

Pro posed first

Proposed

Ground Floor Plan

