


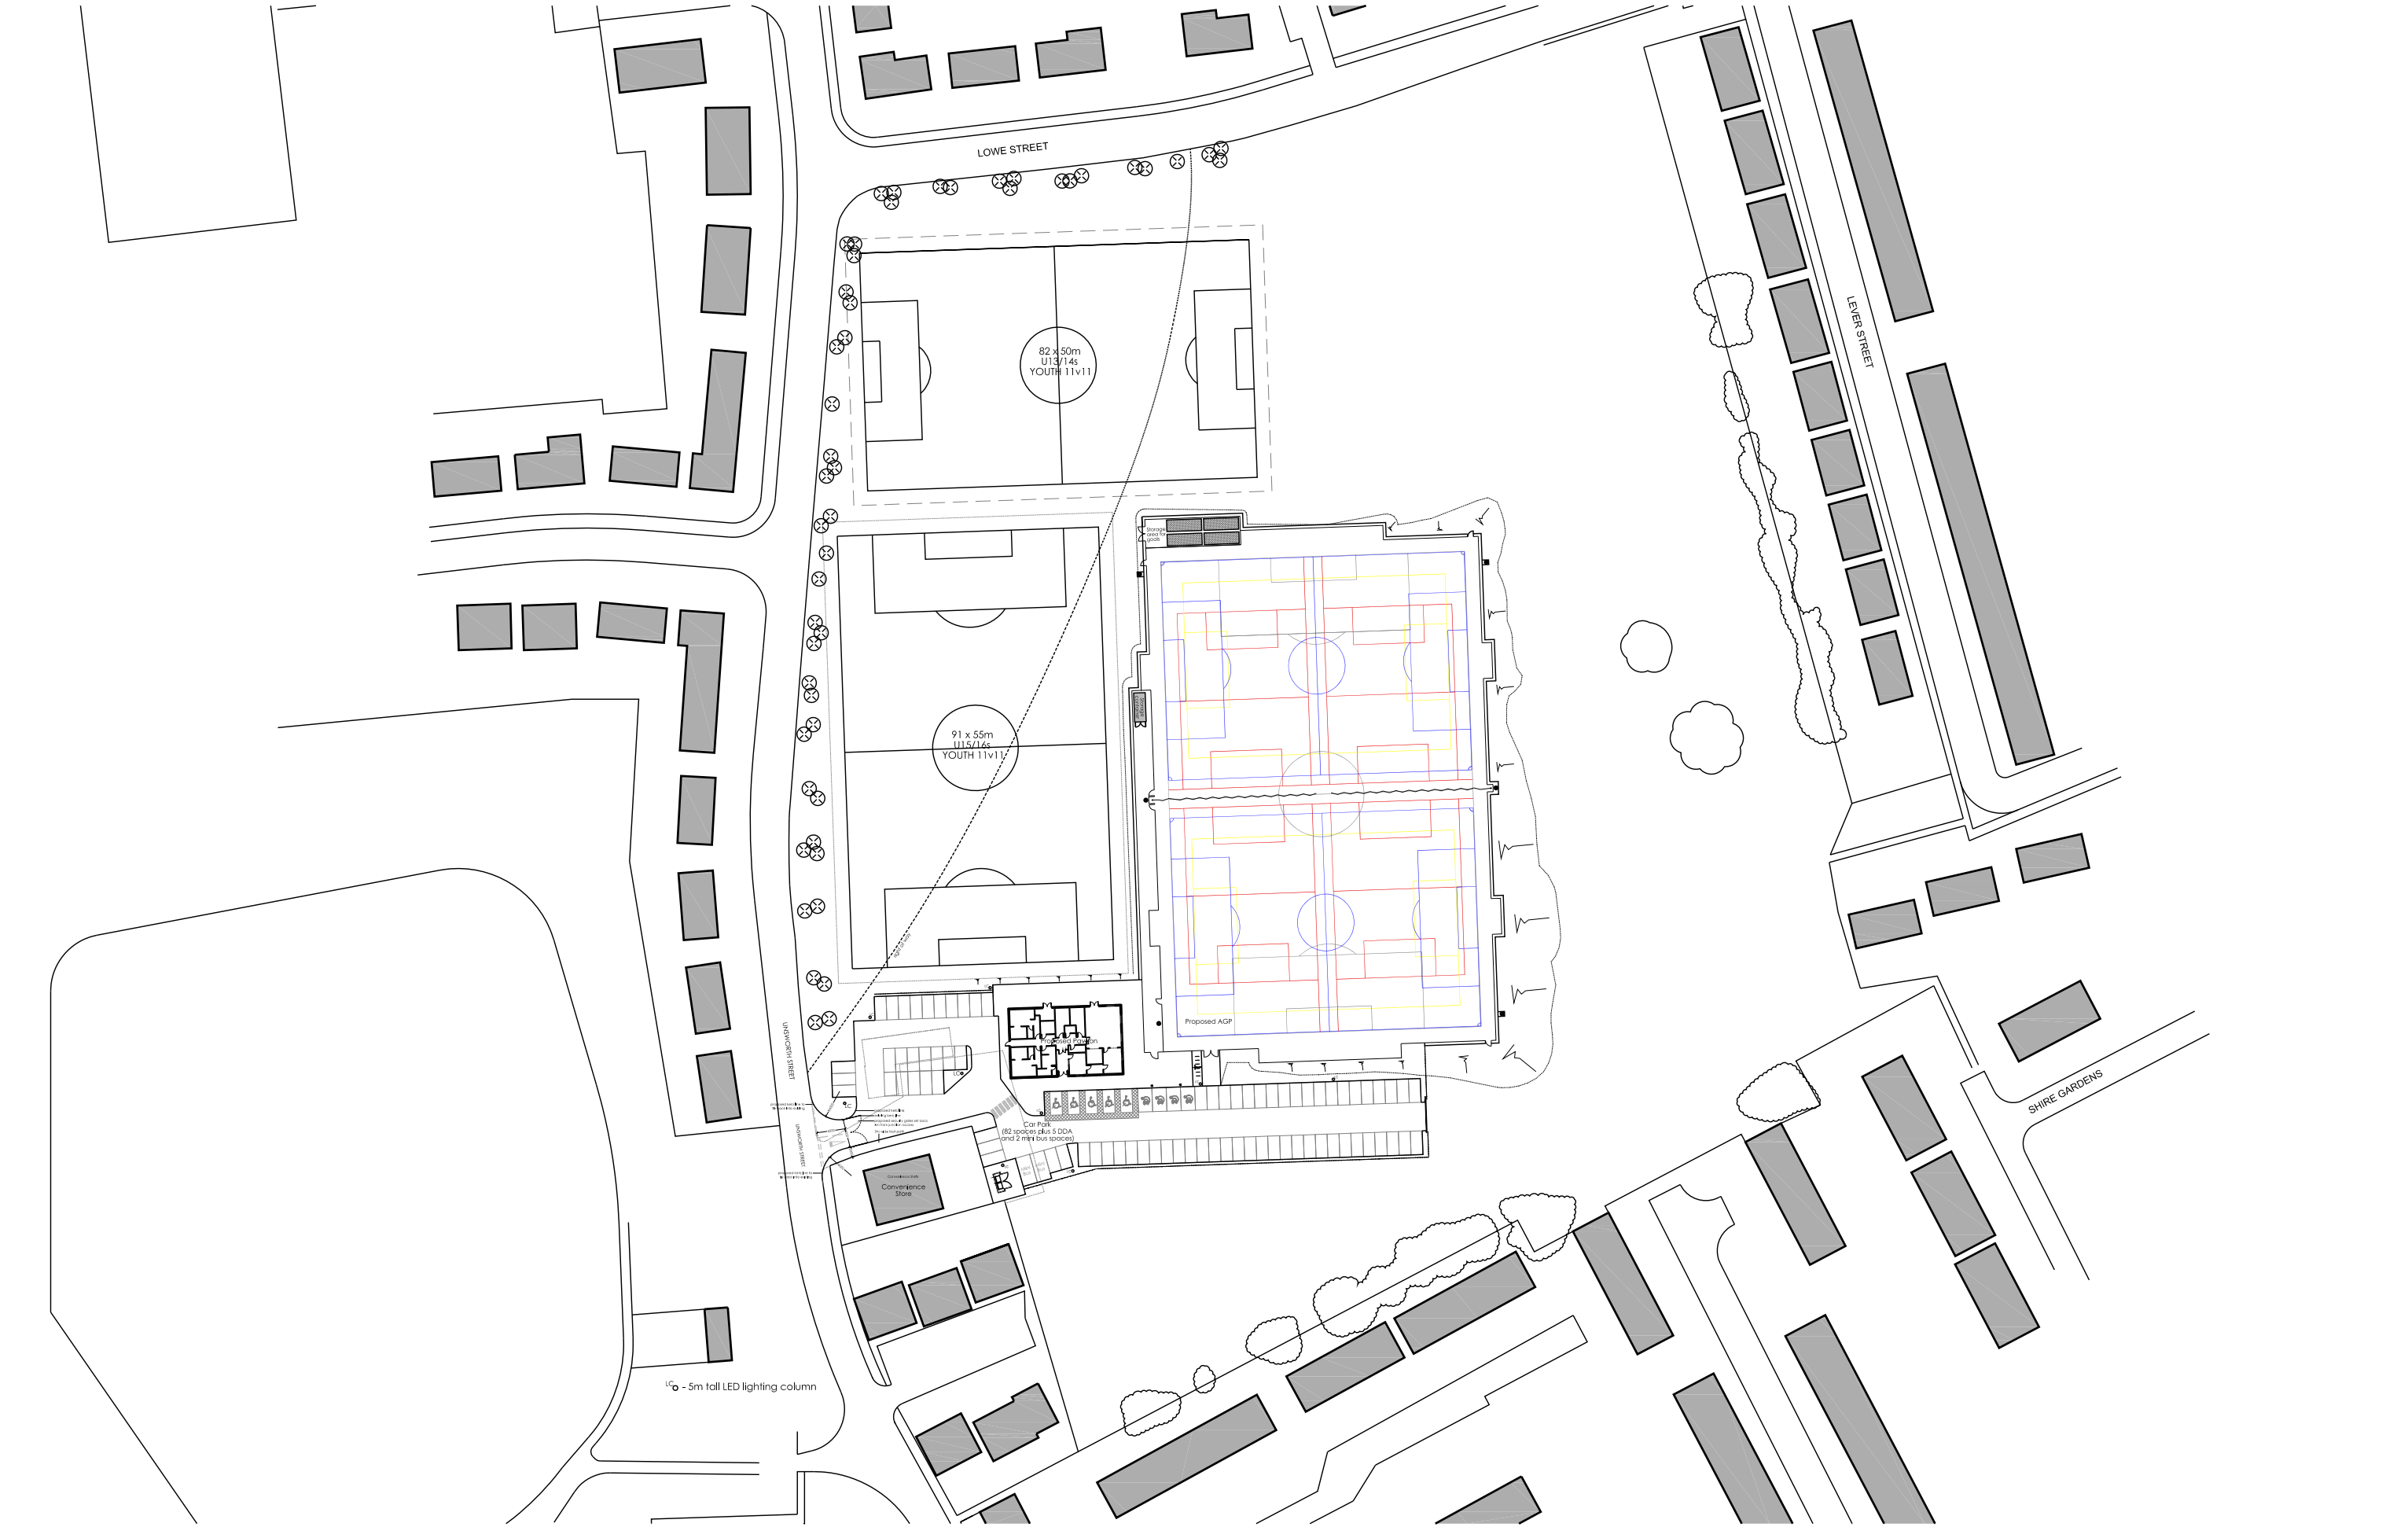

Copyright Notice:
This drawing is the copyright of Steve Wells Associates
and shall not be reproduced without permission. © 2021

Dwg. Purpose **Planning**

C	mini pitches removed	11/2022
B	existing right of way added; car spaces moved	09/2022
A	footpath moved	08/2022
No.	Revision / Issue	Date

Project

**Proposed Pavilion and AGP at
Redbank Playing Fields
Radcliffe
M26 3RH**

Client

Bury Council

Dwg. Title

Proposed Site Plan



**STEVE WELLS
ASSOCIATES**
making sport happen

Churchill House, Mill Hill, Pontefract, West Yorkshire,
WF8 4HY t: 01977 797258 e: mail@steve-wells-associates.com

Dwg. No.	205-080-1003	Rev.	C
Scale	1:1250 @ A3	Date	April 2022
Drawn by	JLR	Checked	DKW