


Redbank Playing Fields

Artificial Grass Pitch

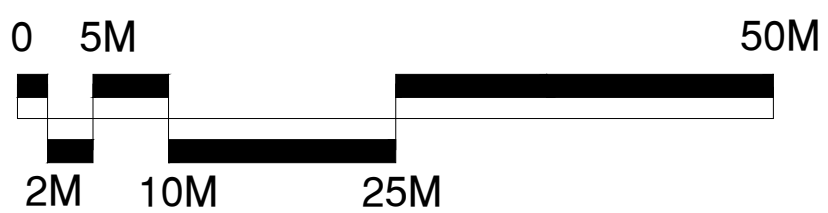


LOWE ST

Surfacing Standards Limited
SPORTS PITCH CONSULTANTS

CONSULTANTS
Surfacing Standards Ltd
Office 2, Springfield House
Aston Road, Loughborough, LE11 8NY
01530 400 012

1. DO NOT SCALE FROM DRAWING. ALL DIMENSIONS TO BE CHECKED ON SITE PRIOR TO COMMENCEMENT OF WORKS.
2. THIS DRAWING IS COPYRIGHT TO SURFACING STANDARDS LTD
3. ALL PERSONS SHOULD BE AWARE OF THE HEALTH AND SAFETY PLAN WHICH IS RETAINED IN THE SITE MANAGERS OFFICE.

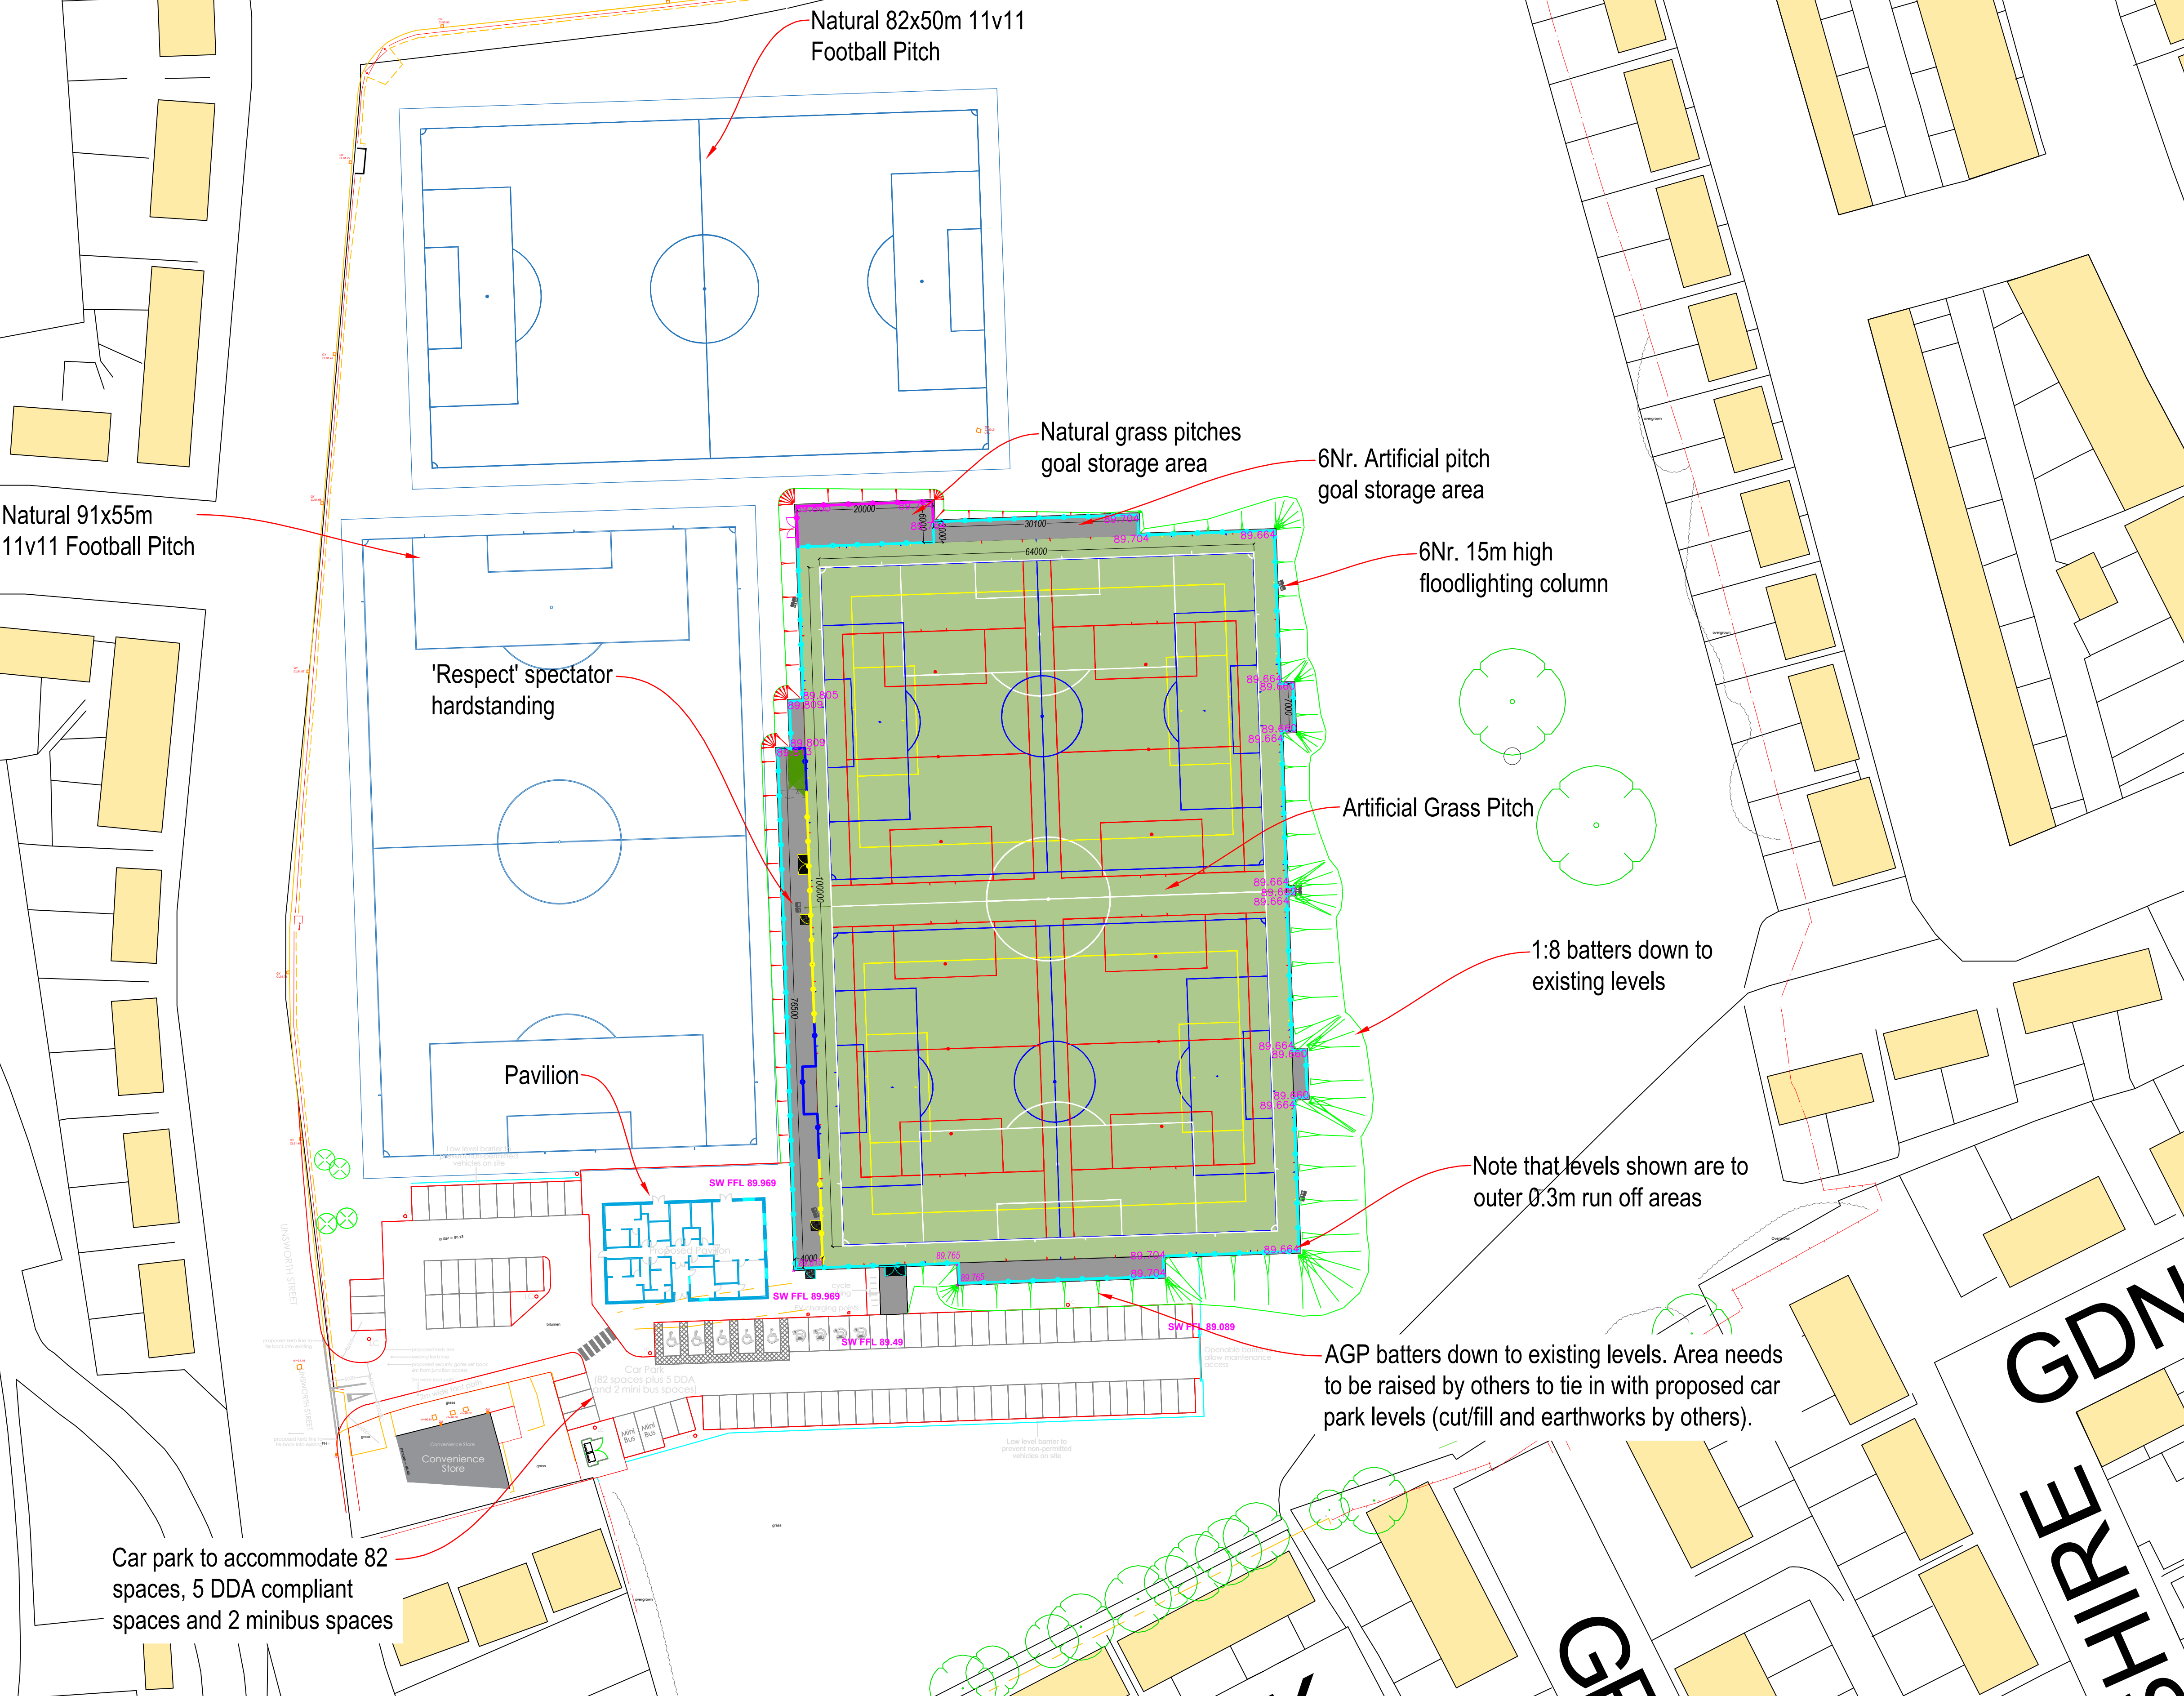


- Artificial Turf Playing Area
- Footpaths & Hard Standing Areas
- 4.5m High Fence Line
- 3.0m High Fence Line
- 2.0m High Fence Line
- 1.2m High Fence Line
- 0.00 Proposed AGP Levels to outer 0.3m mowing margin

- Notes:**
- 106x70m Artificial Grass Pitch
- Line Markings:**
- 1Nr. 100x64m 11v11 (white)
 - 2Nr. 54.8x46m 9v9 (blue)
 - 2Nr. 55x37m 7v7 (yellow)
 - 4Nr. 5v5 37x27m (red)
 - 4Nr. 47x30m Training Grids (red)

06	PLANNING ISSUE	ME	WB	29.11.22
05	PLANNING ISSUE	ME	WB	09.11.22
04	PLANNING ISSUE	ME	WB	26.08.22
03	PLANNING ISSUE - Floodlights Moved 4m	ME	WB	11.08.22
02	PLANNING ISSUE	ME	WB	21.06.22
01	PLANNING ISSUE	ME	WB	26.05.22
00	PLANNING ISSUE	ME	WB	10.05.22
REV	DESCRIPTION	REV	CK	DATE

Surfacing Standards Limited
SPORTS PITCH CONSULTANTS

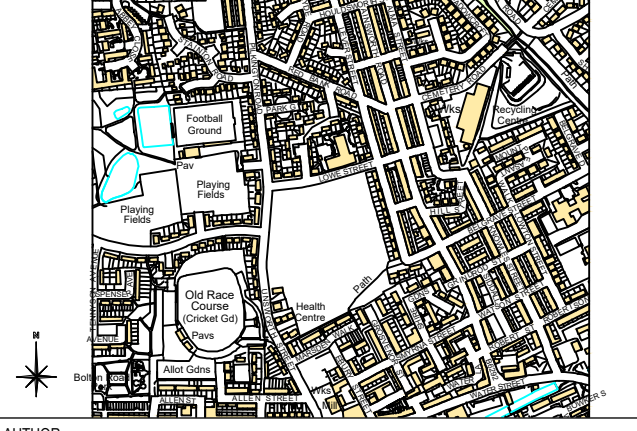

AUTHOR ME			
TITLE Redbank Playing Fields Artificial Grass Pitch Proposed Site Plan			
PROJECT CLS017	SCALE 1:500	SIZE A1	
DRAWING No 03	REVISION 06		