


Redbank Playing Fields



Artificial Grass Pitch




Race
rse

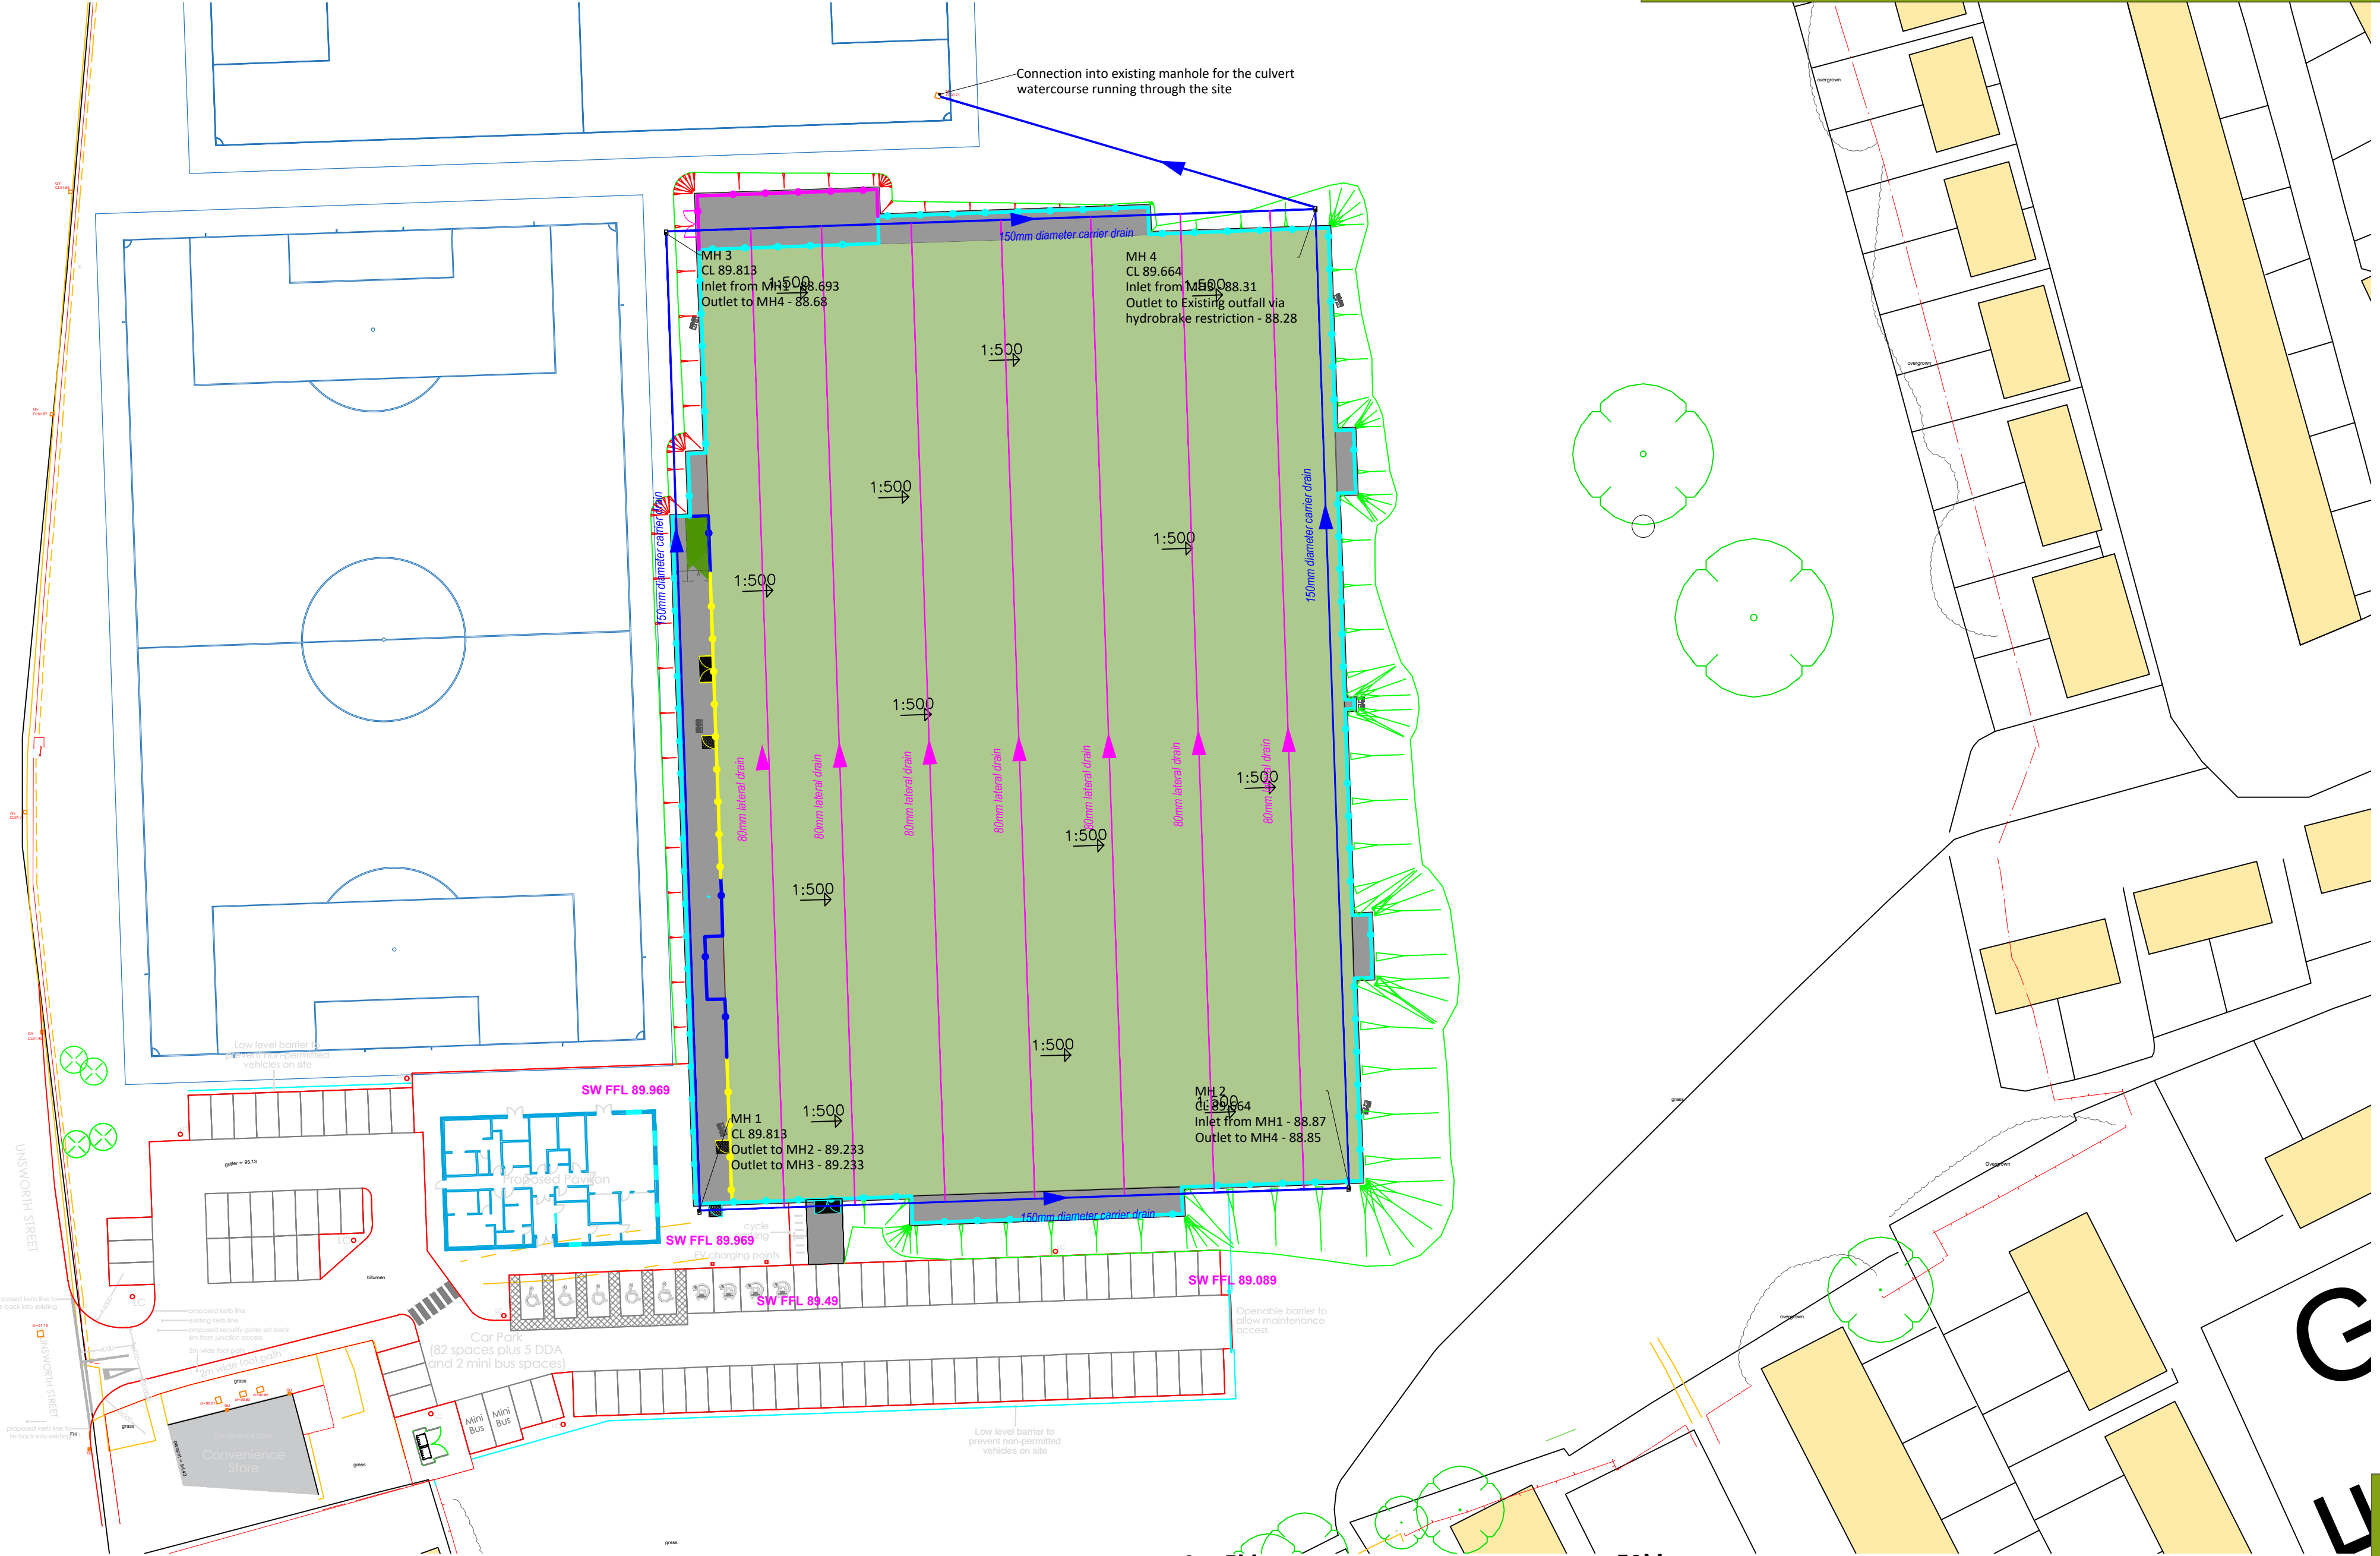

Drainage Scheme - Scale 1:500

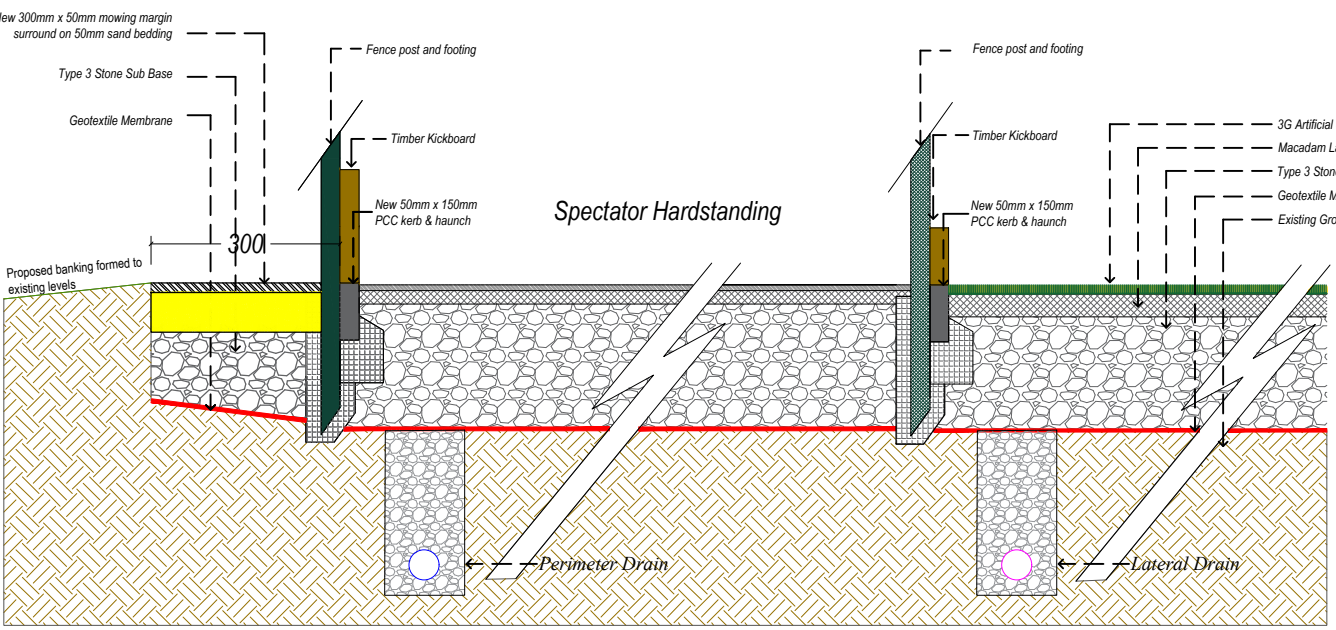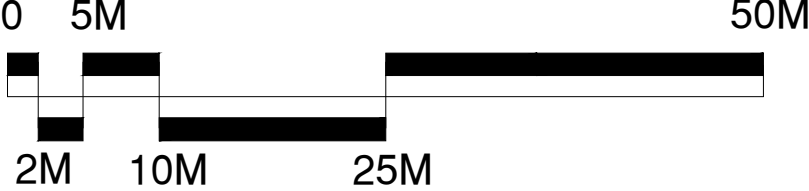

AGP Makeup Section - Scale 1:20

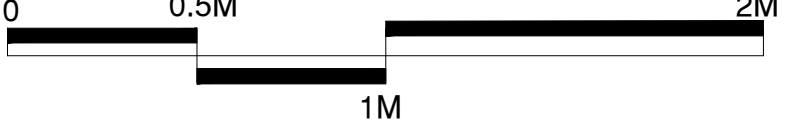



CONSULTANTS
Surfacing Standards Limited
Office 2, Springfield House
Aston Road, Loughborough, LE11 1RY
01530 400 012

1. DO NOT SCALE FROM DRAWING. ALL DIMENSIONS TO BE CHECKED ON SITE PRIOR TO COMMENCEMENT OF WORKS.

2. THIS DRAWING IS COPYRIGHT TO SURFACING STANDARDS LTD


3. ALL PERSONNEL SHOULD BE AWARE OF THE HEALTH AND SAFETY PLAN WHICH IS RETAINED IN THE SITE MANAGERS OFFICE.



80mm Lateral Drain

150mm Carrier Drain


Drainage Design By Others

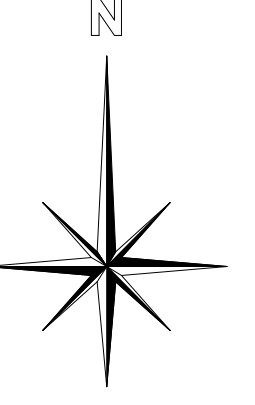

02	PLANNING ISSUE	ME	WB	28.11.22
01	PLANNING ISSUE	ME	WB	11.10.22
00	PLANNING ISSUE	ME	WB	21.06.22
REV	DESCRIPTION	REV	CK	DATE



Surfacing Standards Limited
SPORTS PITCH CONSULTANTS

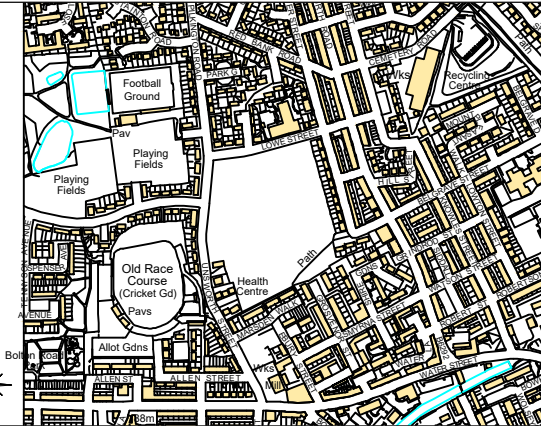

AUTHOR
ME

TITLE
Redbank Playing Fields
Artificial Grass Pitch
Proposed AGP Drainage Layout

PROJECT	SCALE	SIZE
CLS017	Varies	A1
DRAWING No 07		REVISION 02