


MECHANICAL EXTRACT VENTILATION TO KITCHEN EQUIPMENT COMPRISING AXIAL FLOW FAN WITH SILENCERS THROUGH REAR EXTERNAL WALL.

MECHANICAL EXTRACT VENTILATION TO KITCHEN EQUIPMENT. MECHANICAL PLANT SHOULD NOT EXCEED THE CUMULATIVE PLANT NOISE LIMIT OF 35dBA AT THE CLOSEST NOISE SENSITIVE RECEPTOR.

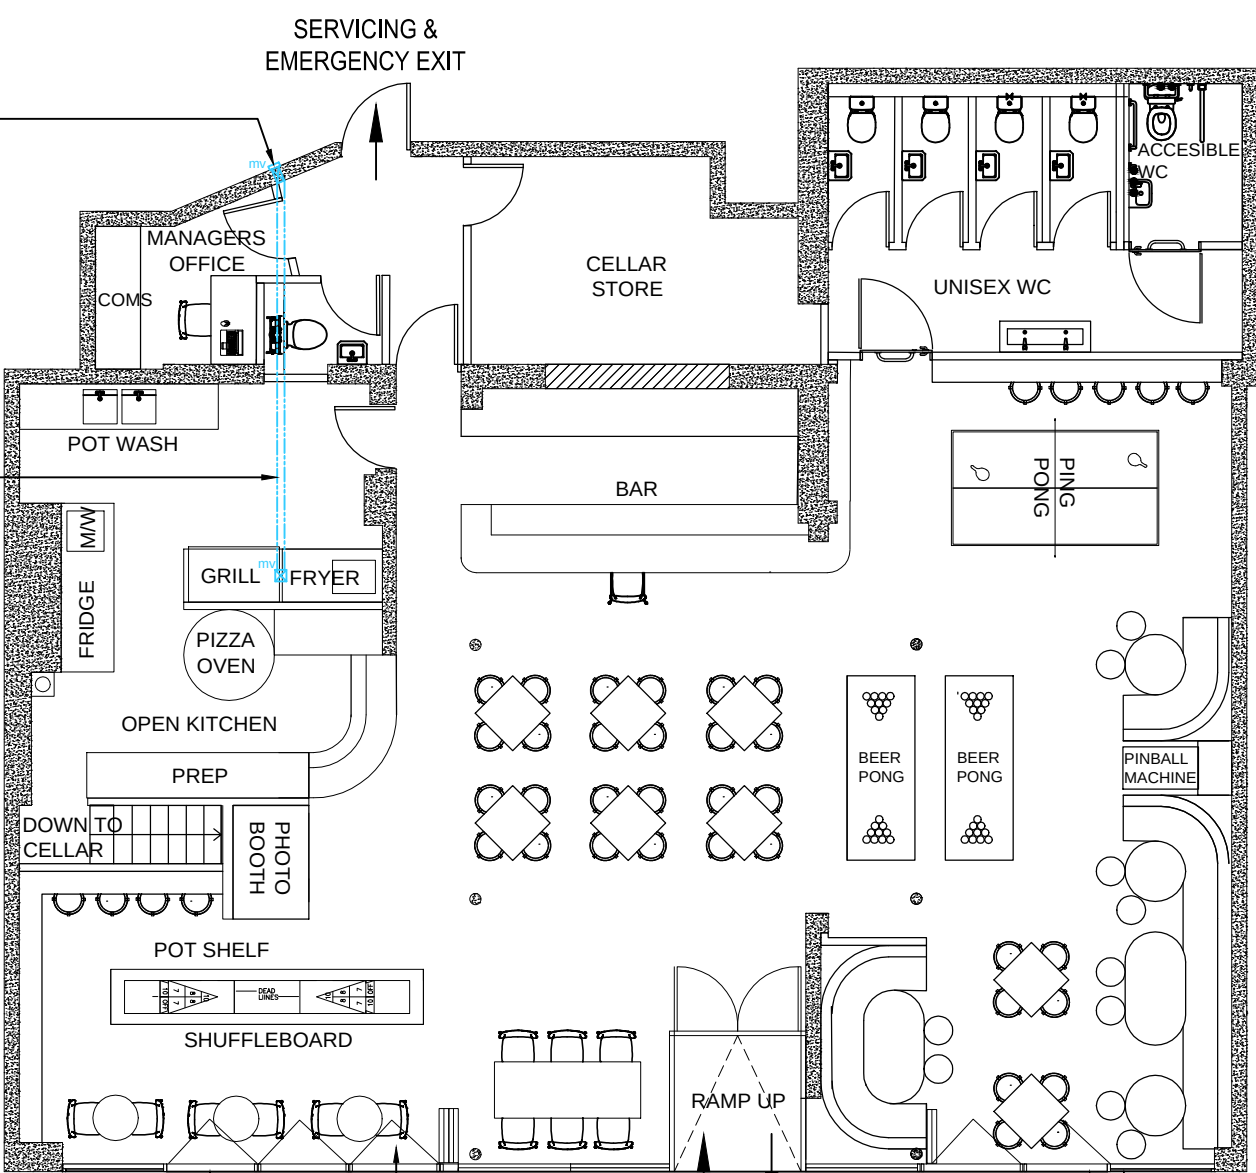

BI-FOLD WINDOWS

NEW GLAZED FRONTAGE WITH PVC-U FRAMES (ANTHRACITE GREY), AND DOUBLE GLAZED UNITS TO BE ACOUSTIC LAMENATED GLASS PILKINGTON'S OPTIPHON RANGE WITH 4mm GLASS/16mm CAVITY/5mm GLASS.

RELOCATION OF MAIN ENTRANCE

BI-FOLD WINDOWS

NEW GLAZED FRONTAGE WITH PVC-U FRAMES (ANTHRACITE GREY), AND DOUBLE GLAZED UNITS TO BE ACOUSTIC LAMENATED GLASS PILKINGTON'S OPTIPHON RANGE WITH 4mm GLASS/16mm CAVITY/5mm GLASS.

PROPOSED GROUND FLOOR PLAN
SCALE 1:100

Amendments			
Title		CHANGE OF USE OF VACANT GROUND FLOOR RETAIL UNIT TO PUBLIC HOUSE AT 275 BURY NEW ROAD, WHITEFIELD, MANCHESTER, M45 8QP~	
Client		ROBERT PEEL LIMITED	
Dwg. No.		21/1262/202 - PROPOSED GROUND FLOOR PLAN	
Date	Plot Scale	Drawn by	Status
07.04.2021	A3@1:100	JPE	PLAN APP
JPE CONSULTANCY LIMITED ARCHITECTURAL DESIGN & PLANNING 9 Woodend Drive, Stalybridge, Cheshire, SK15 2SF Telephone 07875 627 988 jim@jpeconsultancy.co.uk			