


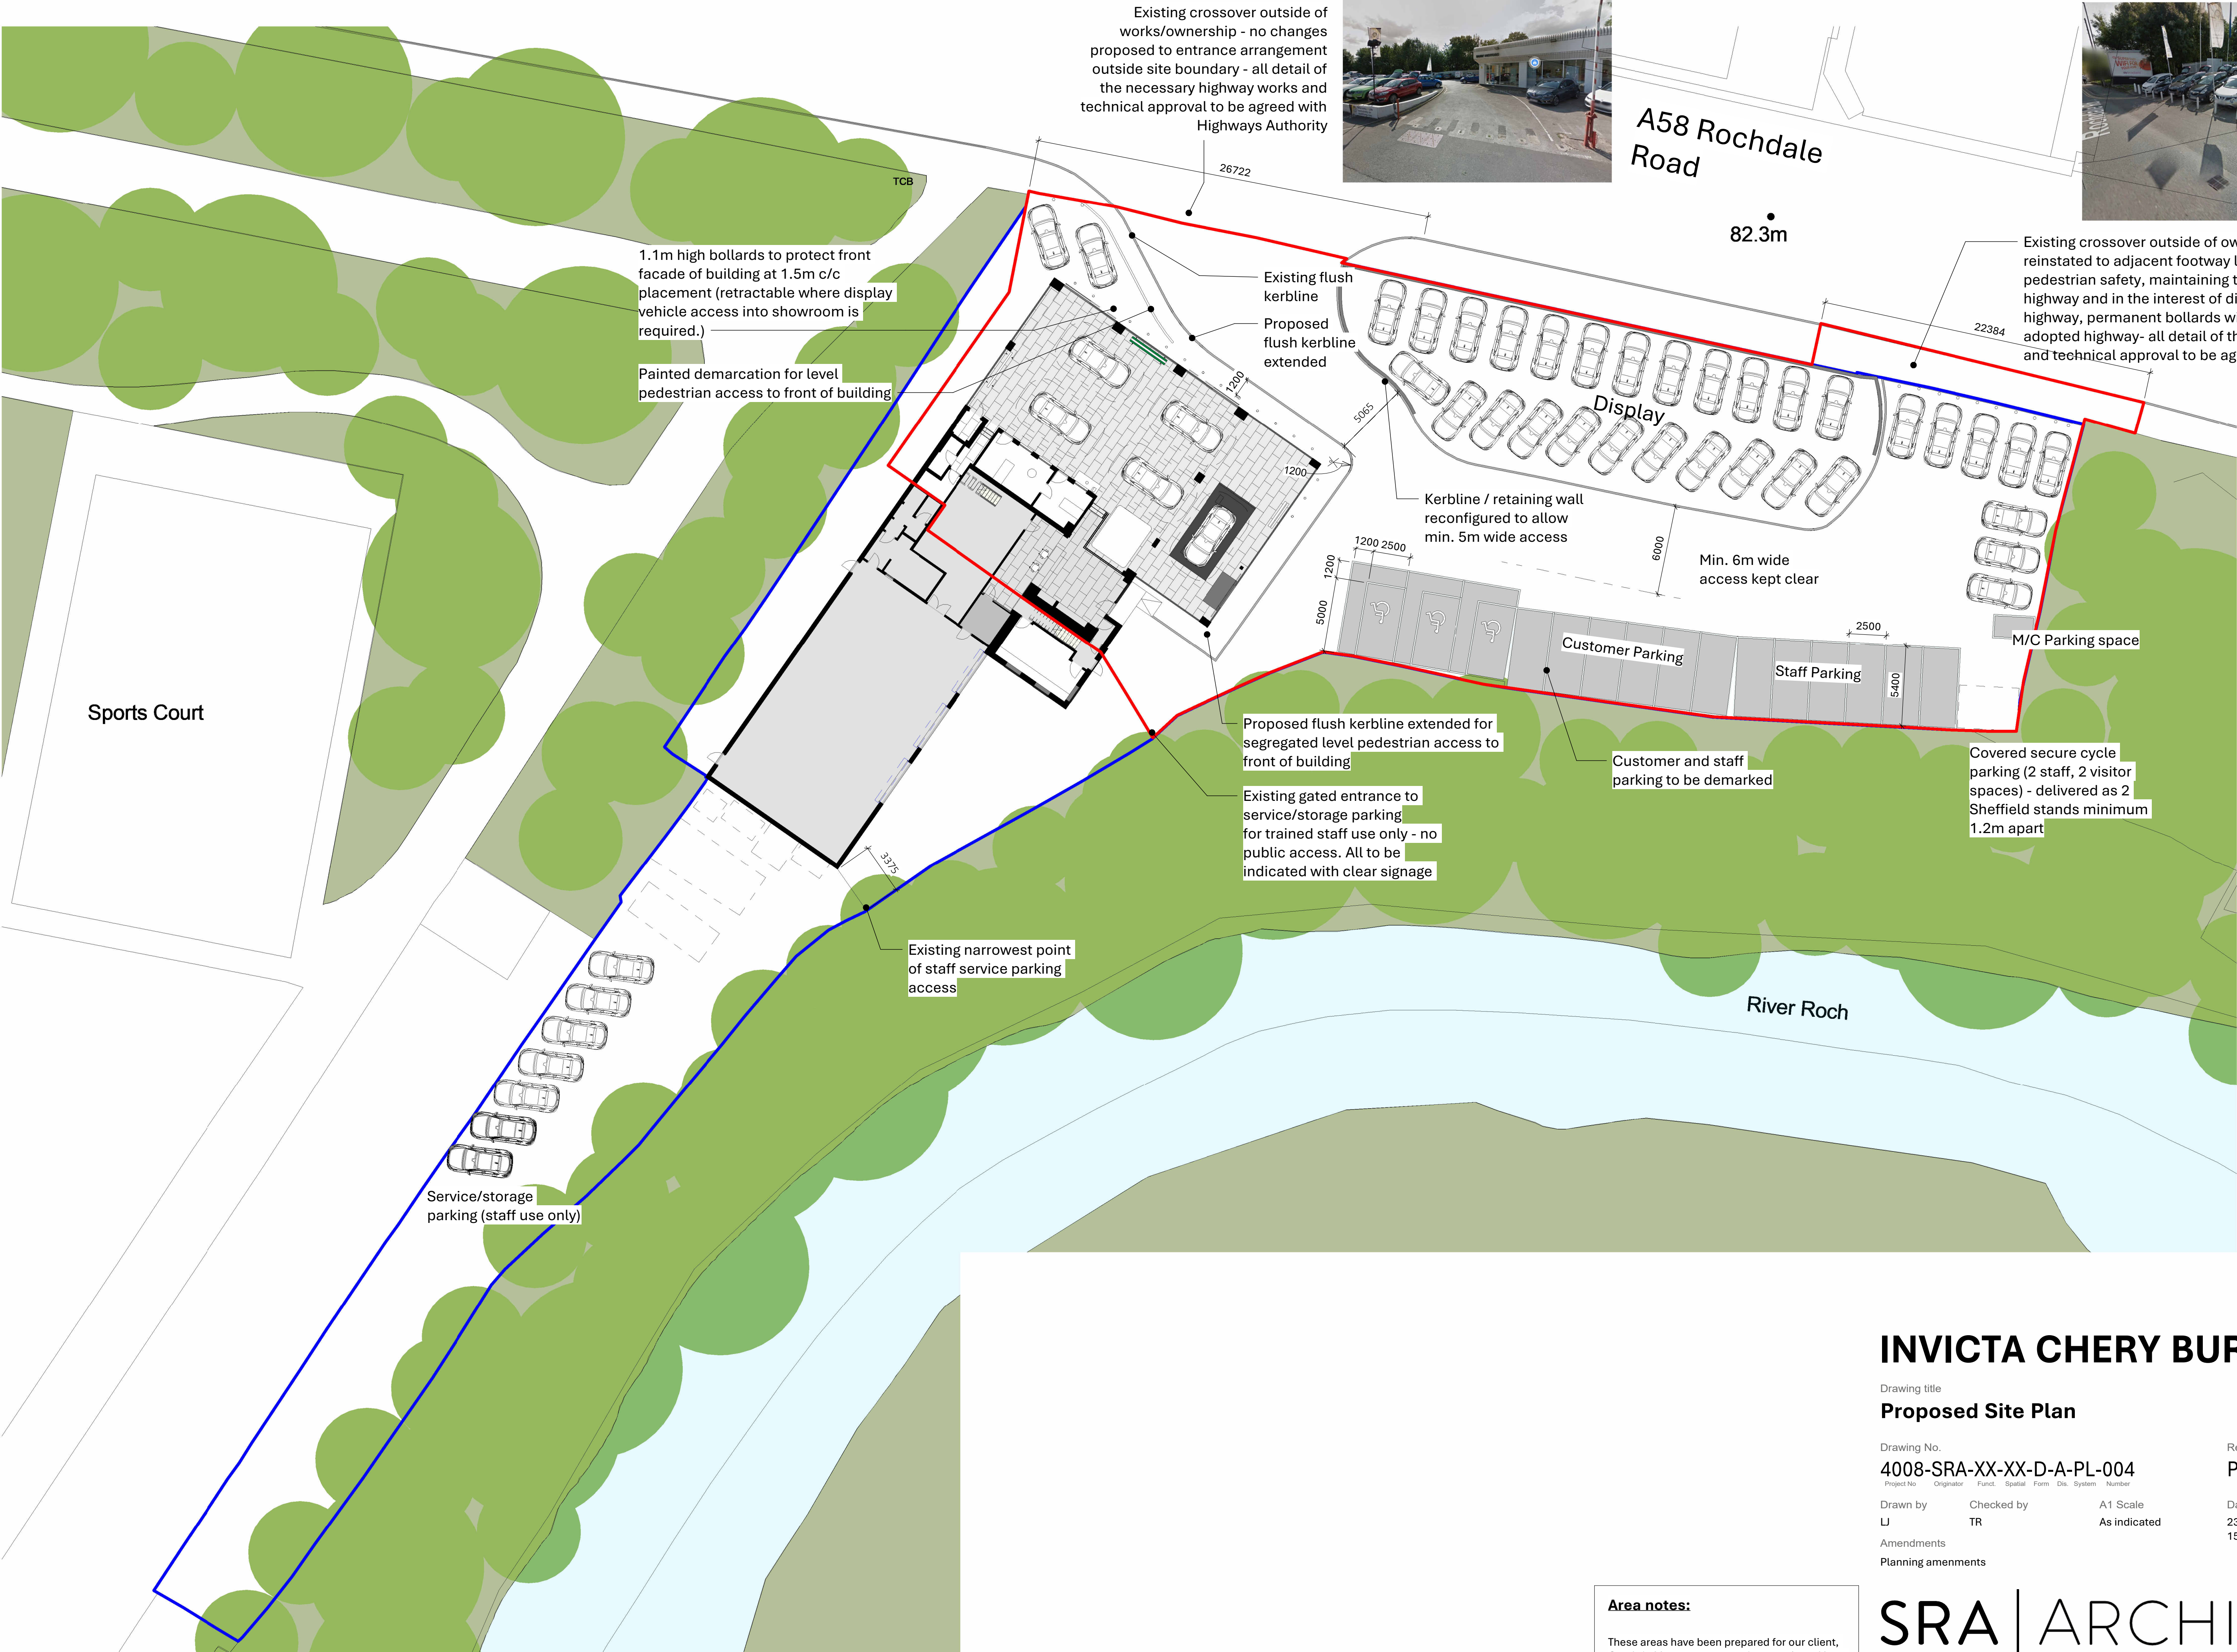

# INVICTA CHERY BURY

Drawing title  
**Proposed Site Plan**

Drawing No.  
**4008-SRA-XX-XX-D-A-PL-004**

Revision  
**P08**

Project No Originator Funct. Spatial Form Dis. System Number  
LJ TR

Date Reason for Issue  
23/02/2026 PLANNING  
15:09:38

Amendments  
Planning amenities

## Area notes:

These areas have been prepared for our client, Cambria Motors, are approximate only and have been measured from "55752\_01\_P", "55752\_02\_P" & "55752\_02\_P" survey information recieved from 'Greenhatch Group' - 30/09/2025

# SRA | ARCHITECTS

SRA Architects Ltd accepts no liability for use of this drawing by parties other than the party for whom it was prepared, or for purposes other than those for which it was prepared.

When the above drawing is issued in DWG format it is an uncontrolled version issued to enable the recipient to prepare their own documents/ models/drawings for which they are solely responsible. It is based on background information current at the time of issue. SRA Architects Ltd accepts no liability for any such alterations or additions to or discrepancies arising out of changes to such background information which occur to that information after it is issued by SRA Architects Ltd.

Responsibility is not accepted for errors made by others in scaling from this drawing. © (UK 2025) SRA Architects Ltd.

SRA Architects Ltd, Station House, Ashley Avenue, Bath, BA1 3DS | sra-architects.co.uk | Registered in England and Wales 14339644