


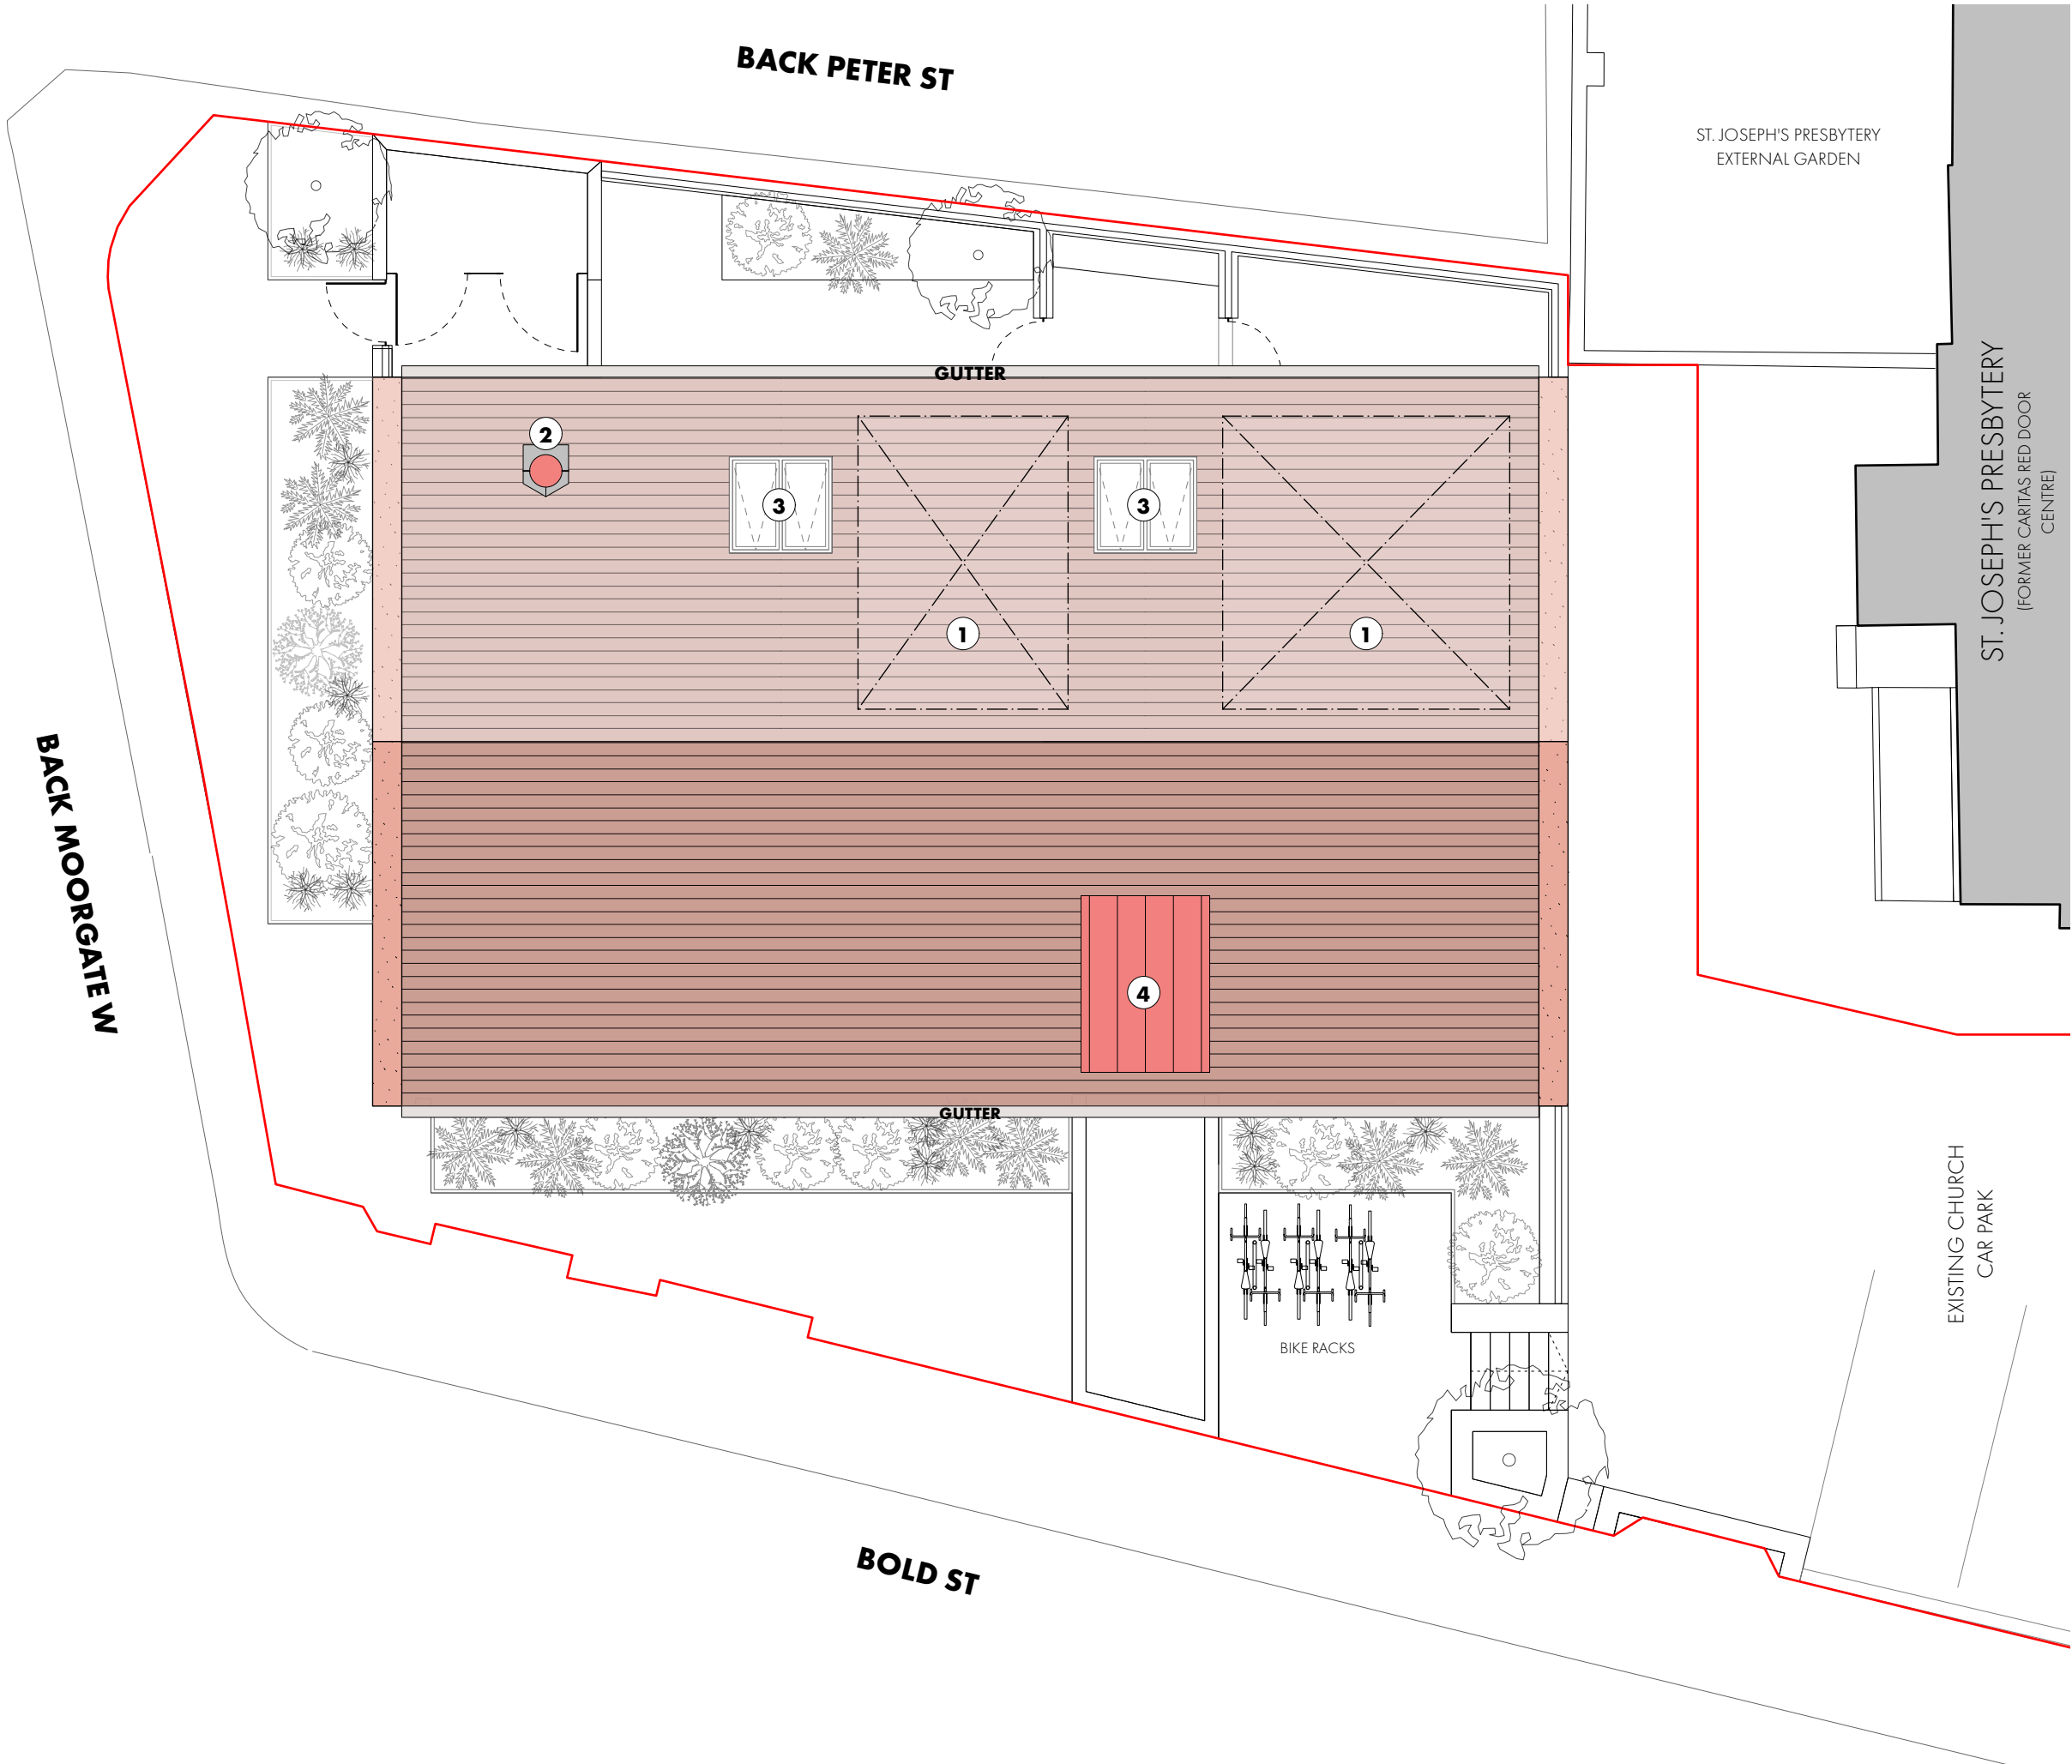

REVISION	DATE	DESCRIPTION
P01	04/11/2025	PLANNING PRE-APPLICATION ISSUE
P02	17/11/2025	PLANNING ISSUE
P03	23/02/2026	PLANNING

ROOF **PLAN**

- KEY**
- 1 PV ARRAY
 - 2 KITCHEN EXTRACT
 - 3 ROOFLIGHT
 - 4 ZINC STANDING SEAM DORMER

 APPLICATION BOUNDARY

OMIArchitects

31 Blackfriars Road, Salford, Manchester, M3 7AQ
+44(0)161 832 3242 / info@omiarchitects.com / www.omiarchitects.com

PROJECT	CARITAS, RED DOOR BURY					
DRAWING	PROPOSED ROOF PLAN					
DATE	FEB'26	DRAWN BY	CAW	SCALE	1:100	@A3
JOB NO.	1454	DWG.NO.	L1001			