
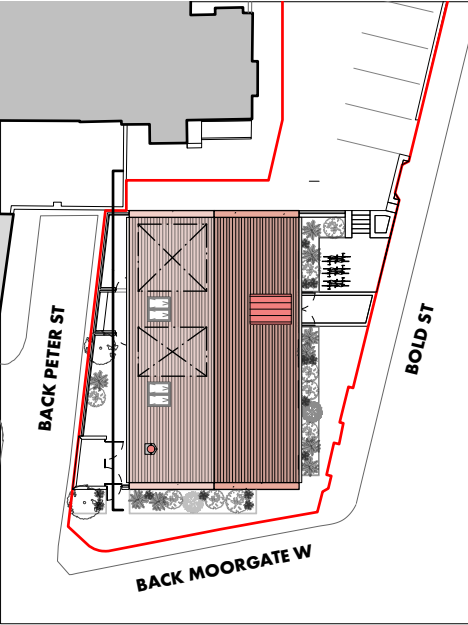


REVISION	DATE	DESCRIPTION
P01	04/11/2025	PLANNING PRE-APPLICATION ISSUE
P02	17/11/2025	PLANNING ISSUE
P03	16/12/2025	PLANNING ISSUE
P04	23/02/2026	PLANNING

ST JOSEPHS
PRESTBURY EXTERNAL
GARDEN

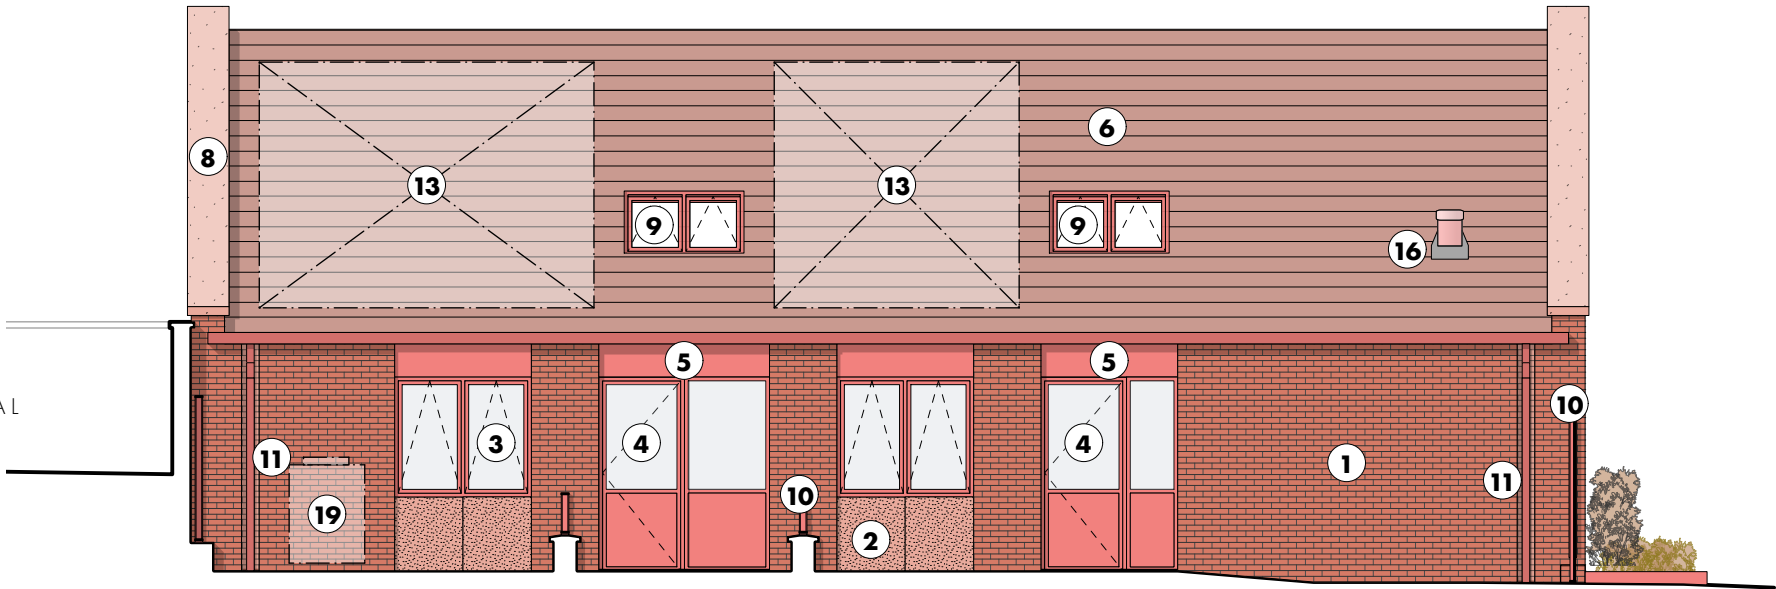

0 1 5 10 metres

PROPOSED MATERIALS

KEY

- | | | |
|-----------------------------|--|-------------------------|
| 1 FACING BRICKWORK | 9 ROOFLIGHT | 16 KITCHEN EXTRACT COWL |
| 2 RECESSED CAST STONE CILL | 10 METAL RAILINGS (INC. STEEL GATE) | 17 PLANTER |
| 3 ALUMINIUM WINDOW | 11 ALUMINIUM GUTTER+ RECESSED DOWNPIPE | 18 PPC ALUMIUM SIGNAGE |
| 4 GLAZED ALUMINIUM DOOR | 12 EXTERNAL PLANT ROOM | 19 EXTERNAL PLANT |
| 5 ALUMINIUM SPANDREL PANEL | 13 PV PANEL ARRAY | |
| 6 CLAY TILE ROOFING | 14 ALUMINIUM SPANDREL PANEL WITH PENETRATIONS FOR VENTILATION INTAKE AND EXTRACT | |
| 7 ZINC STANDING SEAM DORMER | 15 METAL ENTRANCE GATE | |
| 8 CAST STONE COPING | | |

OMI Architects

31 Blackfriars Road, Salford, Manchester, M3 7AQ
+44(0)161 832 3242 / info@omiarchitects.com / www.omiarchitects.com

PROJECT	CARITAS, RED DOOR BURY					
DRAWING	PROPOSED WEST ELEVATION					
DATE	FEB'26	DRAWN BY	CAW	SCALE	1:100	@A3
JOB NO.	1454	DWG.NO.	L6002			